




Plans

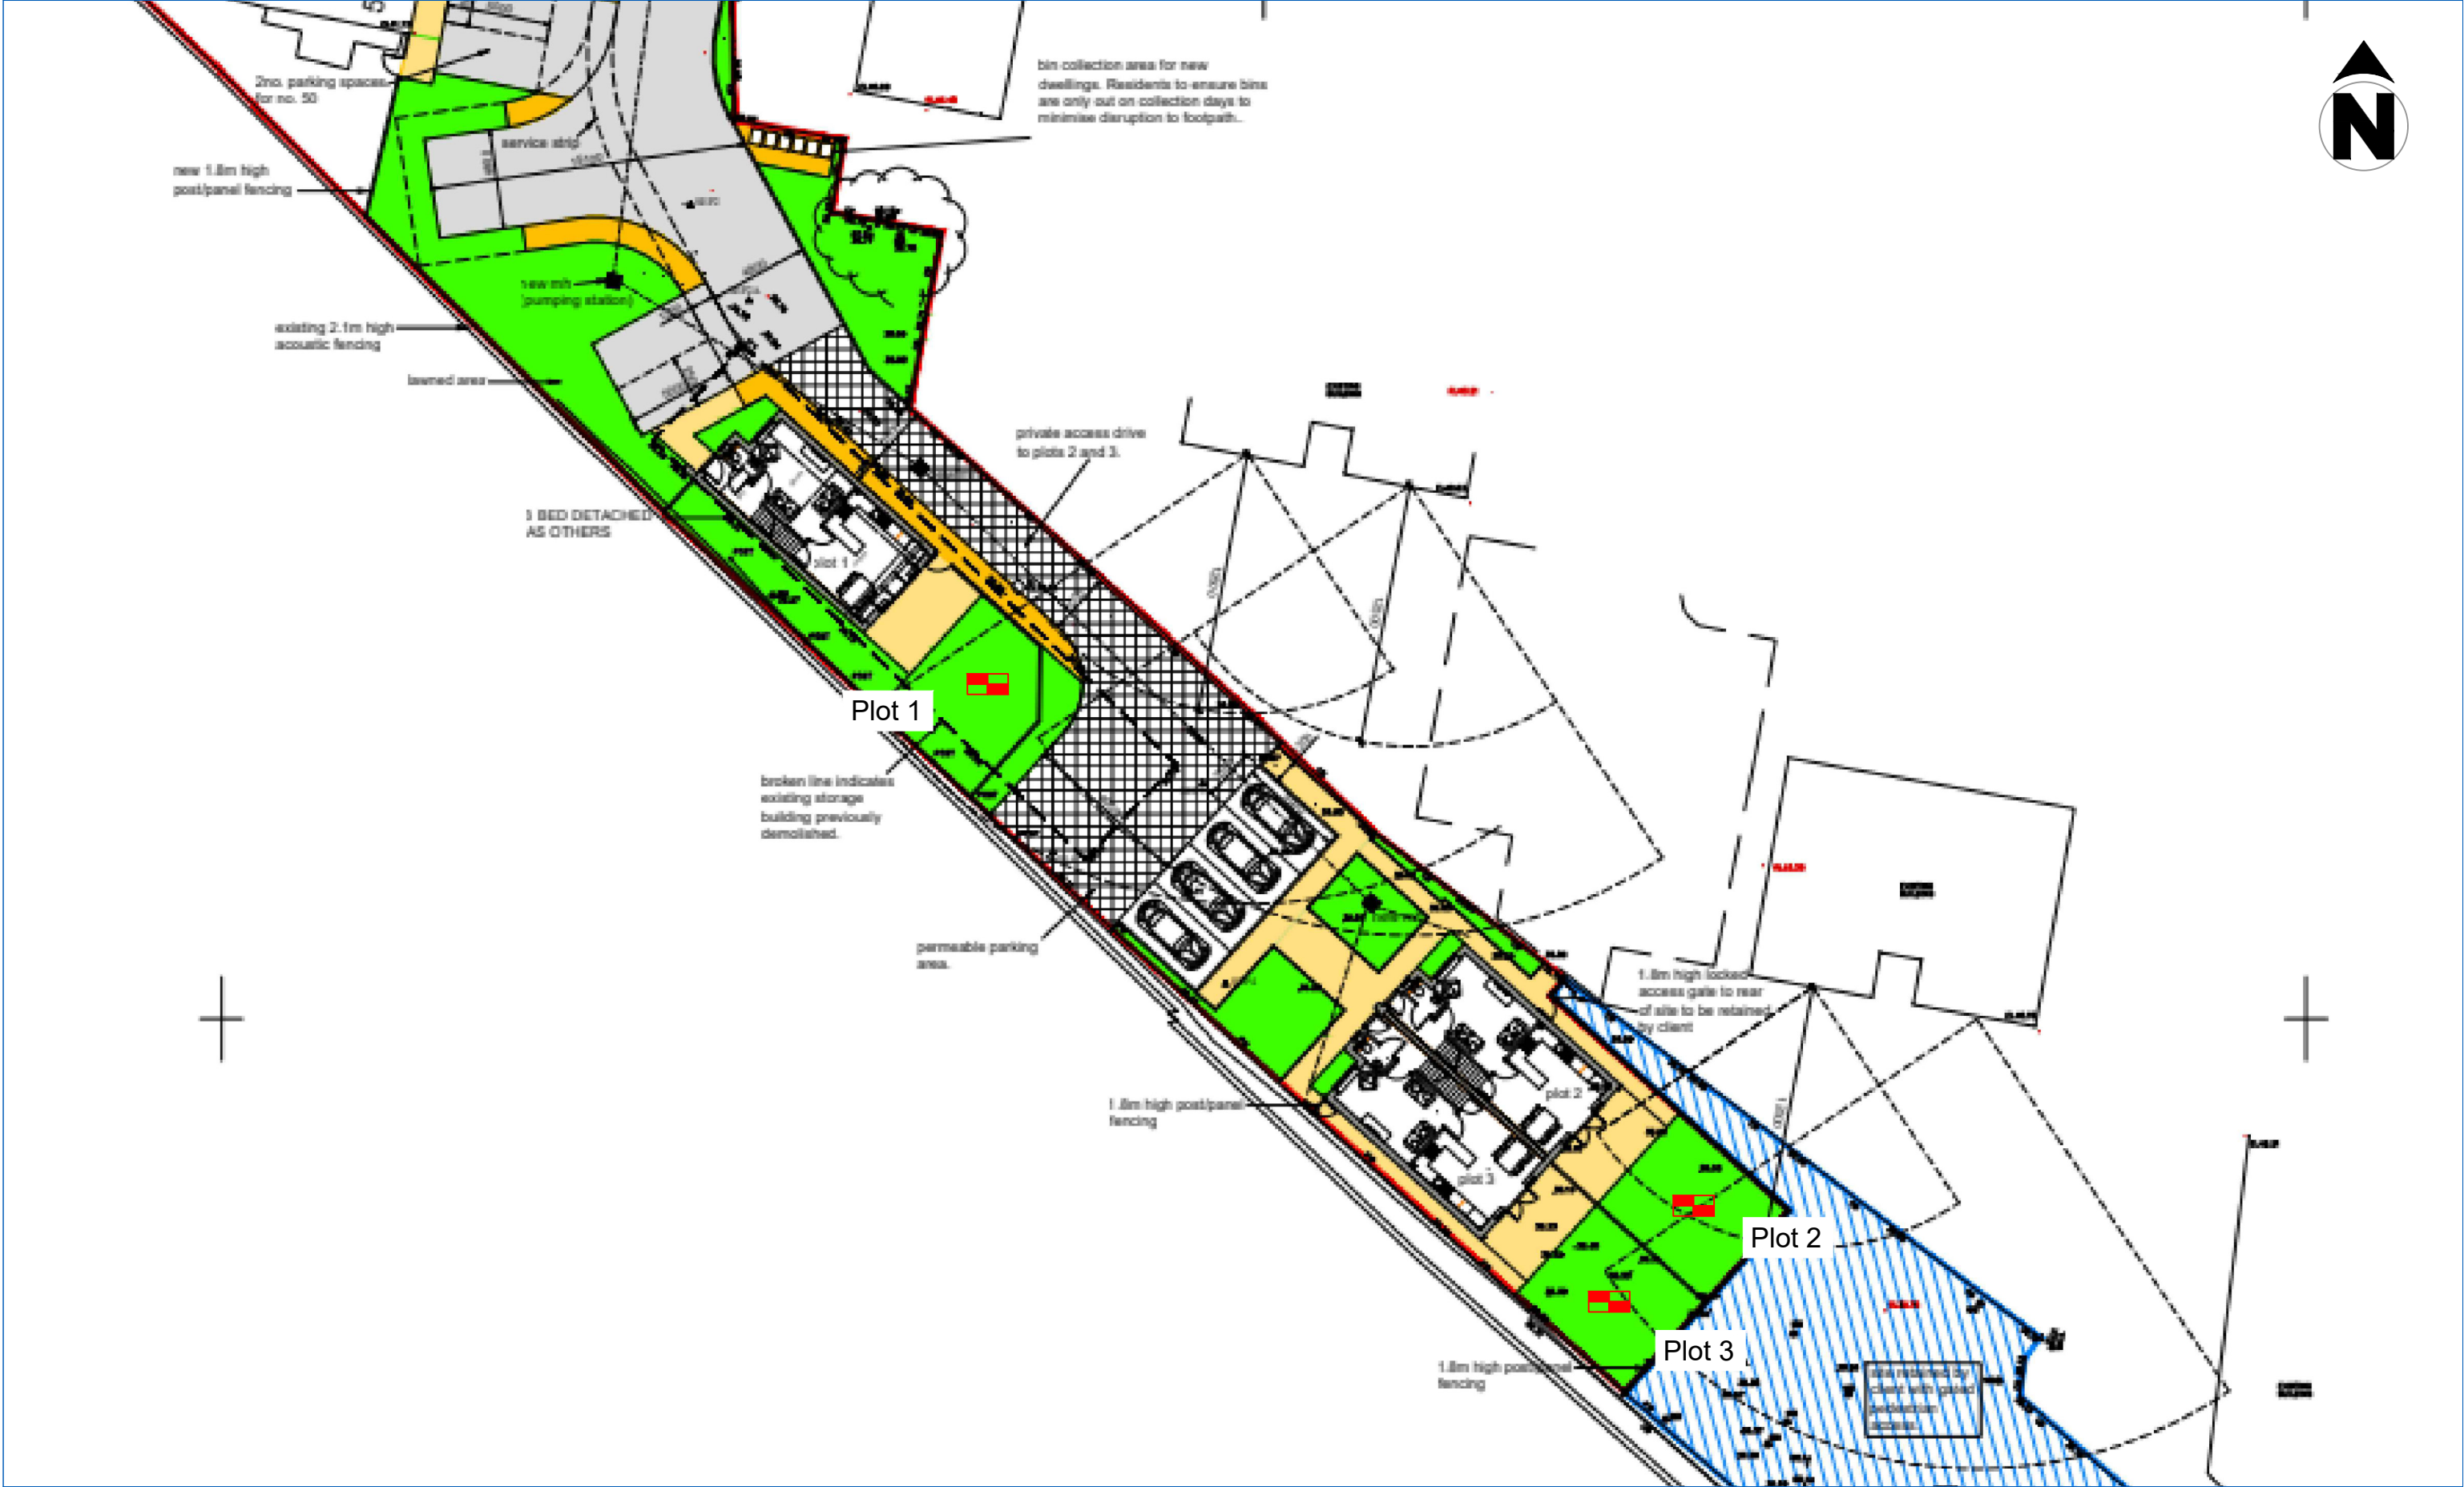

<div>GROUNDTECH</div> <div>CONSULTING</div> <div></div>	CLIENT	DATE				Status		<div>Notes</div> <div> Plot Validation Location</div>
	JC BRENNAN DEVELOPMENTS LTD	OCTOBER 2023				Preliminary		
	PROJECT TITLE	SCALE				Draft		
	50 DUNDONALD ROAD, DIDSBURY	NTS				Issued		
	PLAN TITLE	PLAN NUMBER				For Comment		
	PLOT VALIDATION LOCATION PLAN	GRO-22168-P08				Approved		
	Rev.	Details		Date				

