
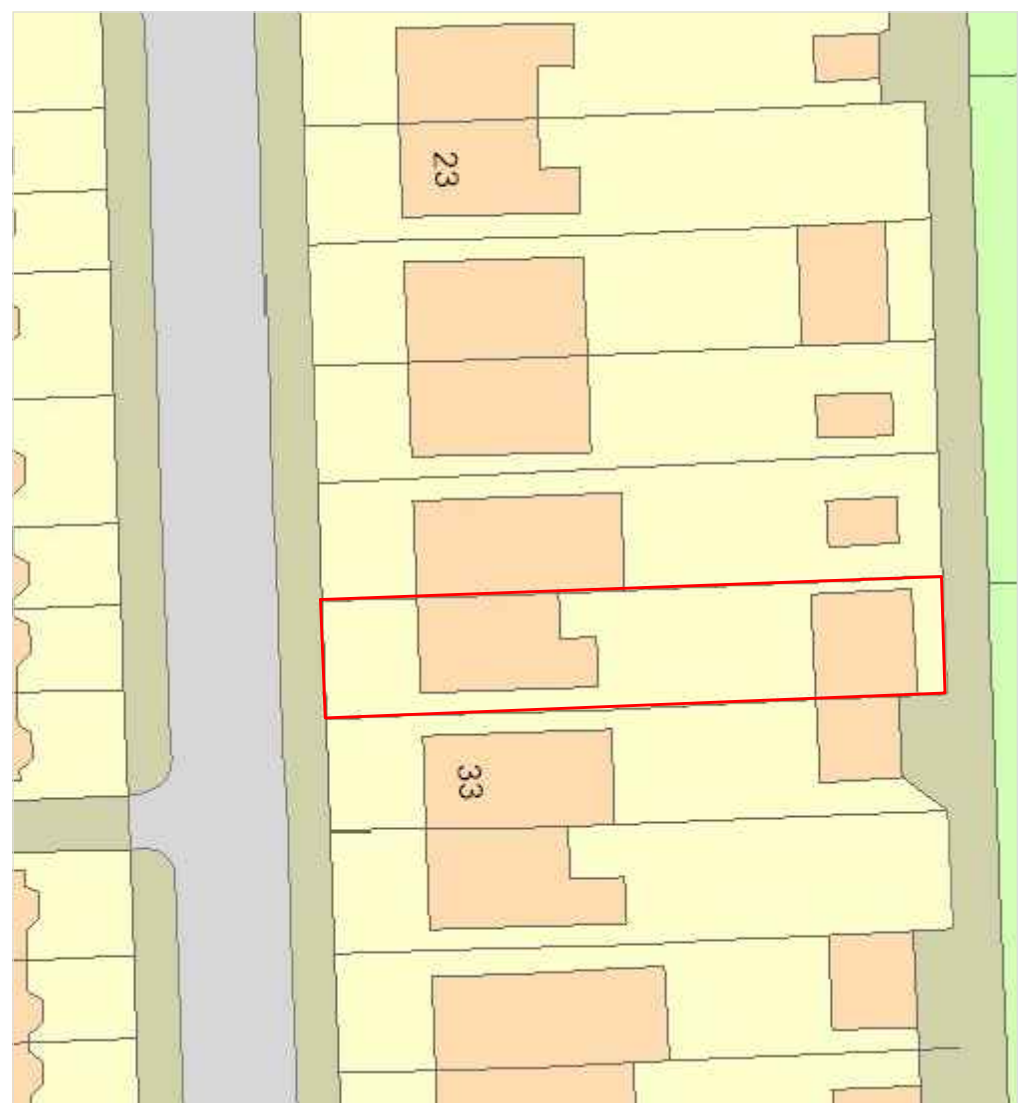
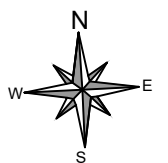


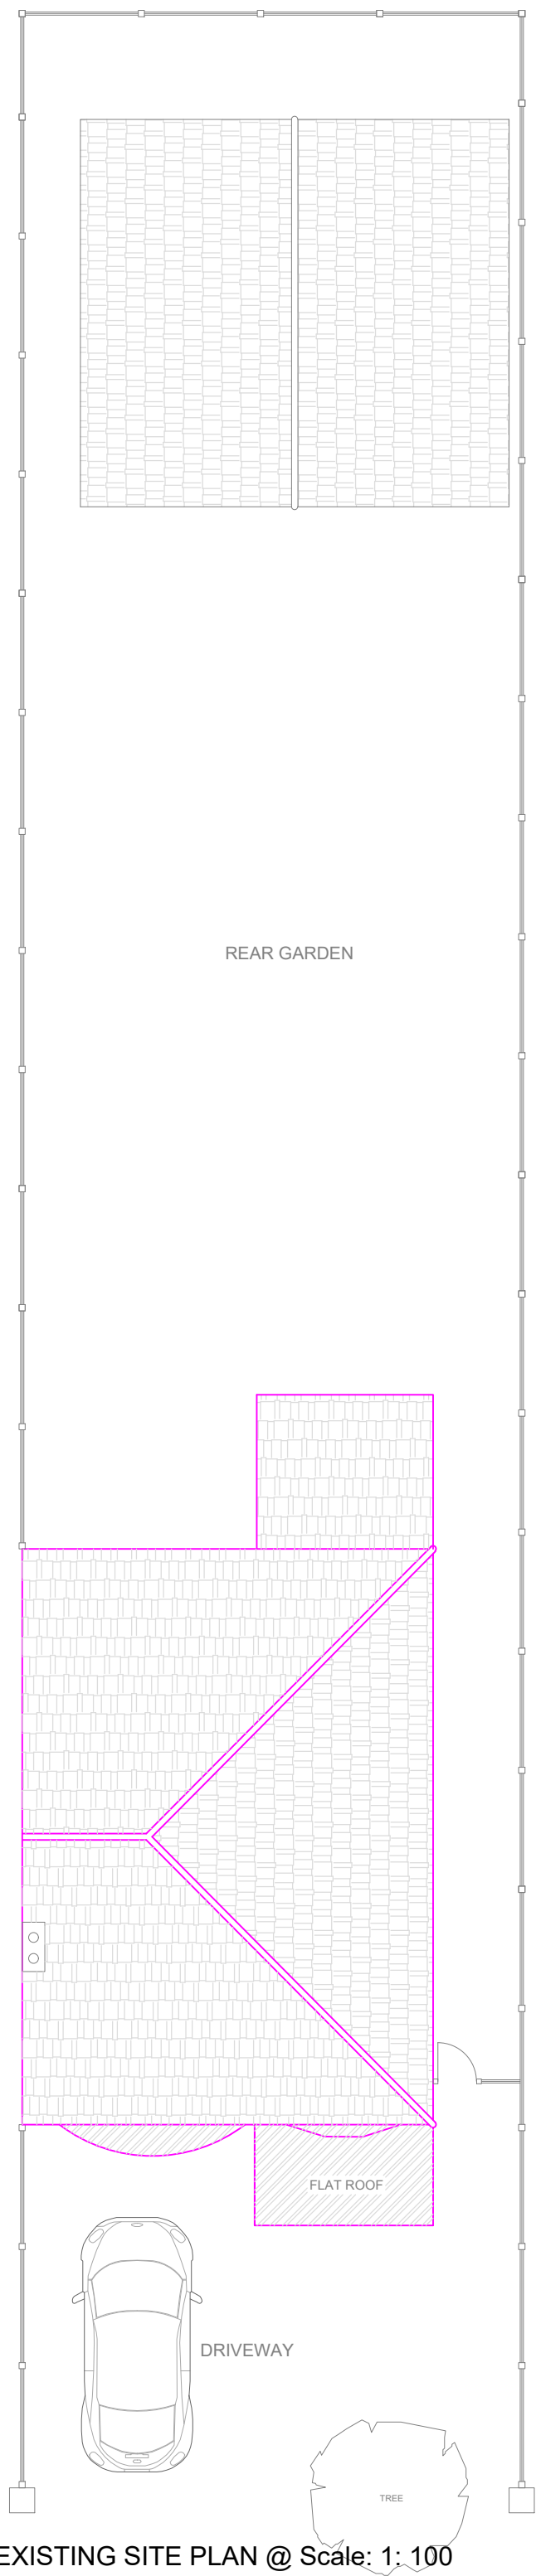

<u>I Planning Services</u> email: ipsuk@live.co.uk		2A Cook Street, Bury, Lancashire, BL9 0RP, 0161 8717405	
Existing Site, Block and Location plans of 31 Athol Road, Manchester, M16 8QW			
Scale :1 : 100 on A3		All Dimensions in Meters	
Ref:: IPS/R/31/M168QW		Date : 23/05/2023	
SHT 1 of 4		Existing	