


ST.MICHAEL'S

Restaurant Entrance Louvre Design Strategy



Rev - 29.07.2024

SGI Studios
1 Kelso Place
Manchester M15 4LE
t: +44 (0)161 832 9842
e: mail@hodderandpartners.com
w: www.hodderandpartners.com

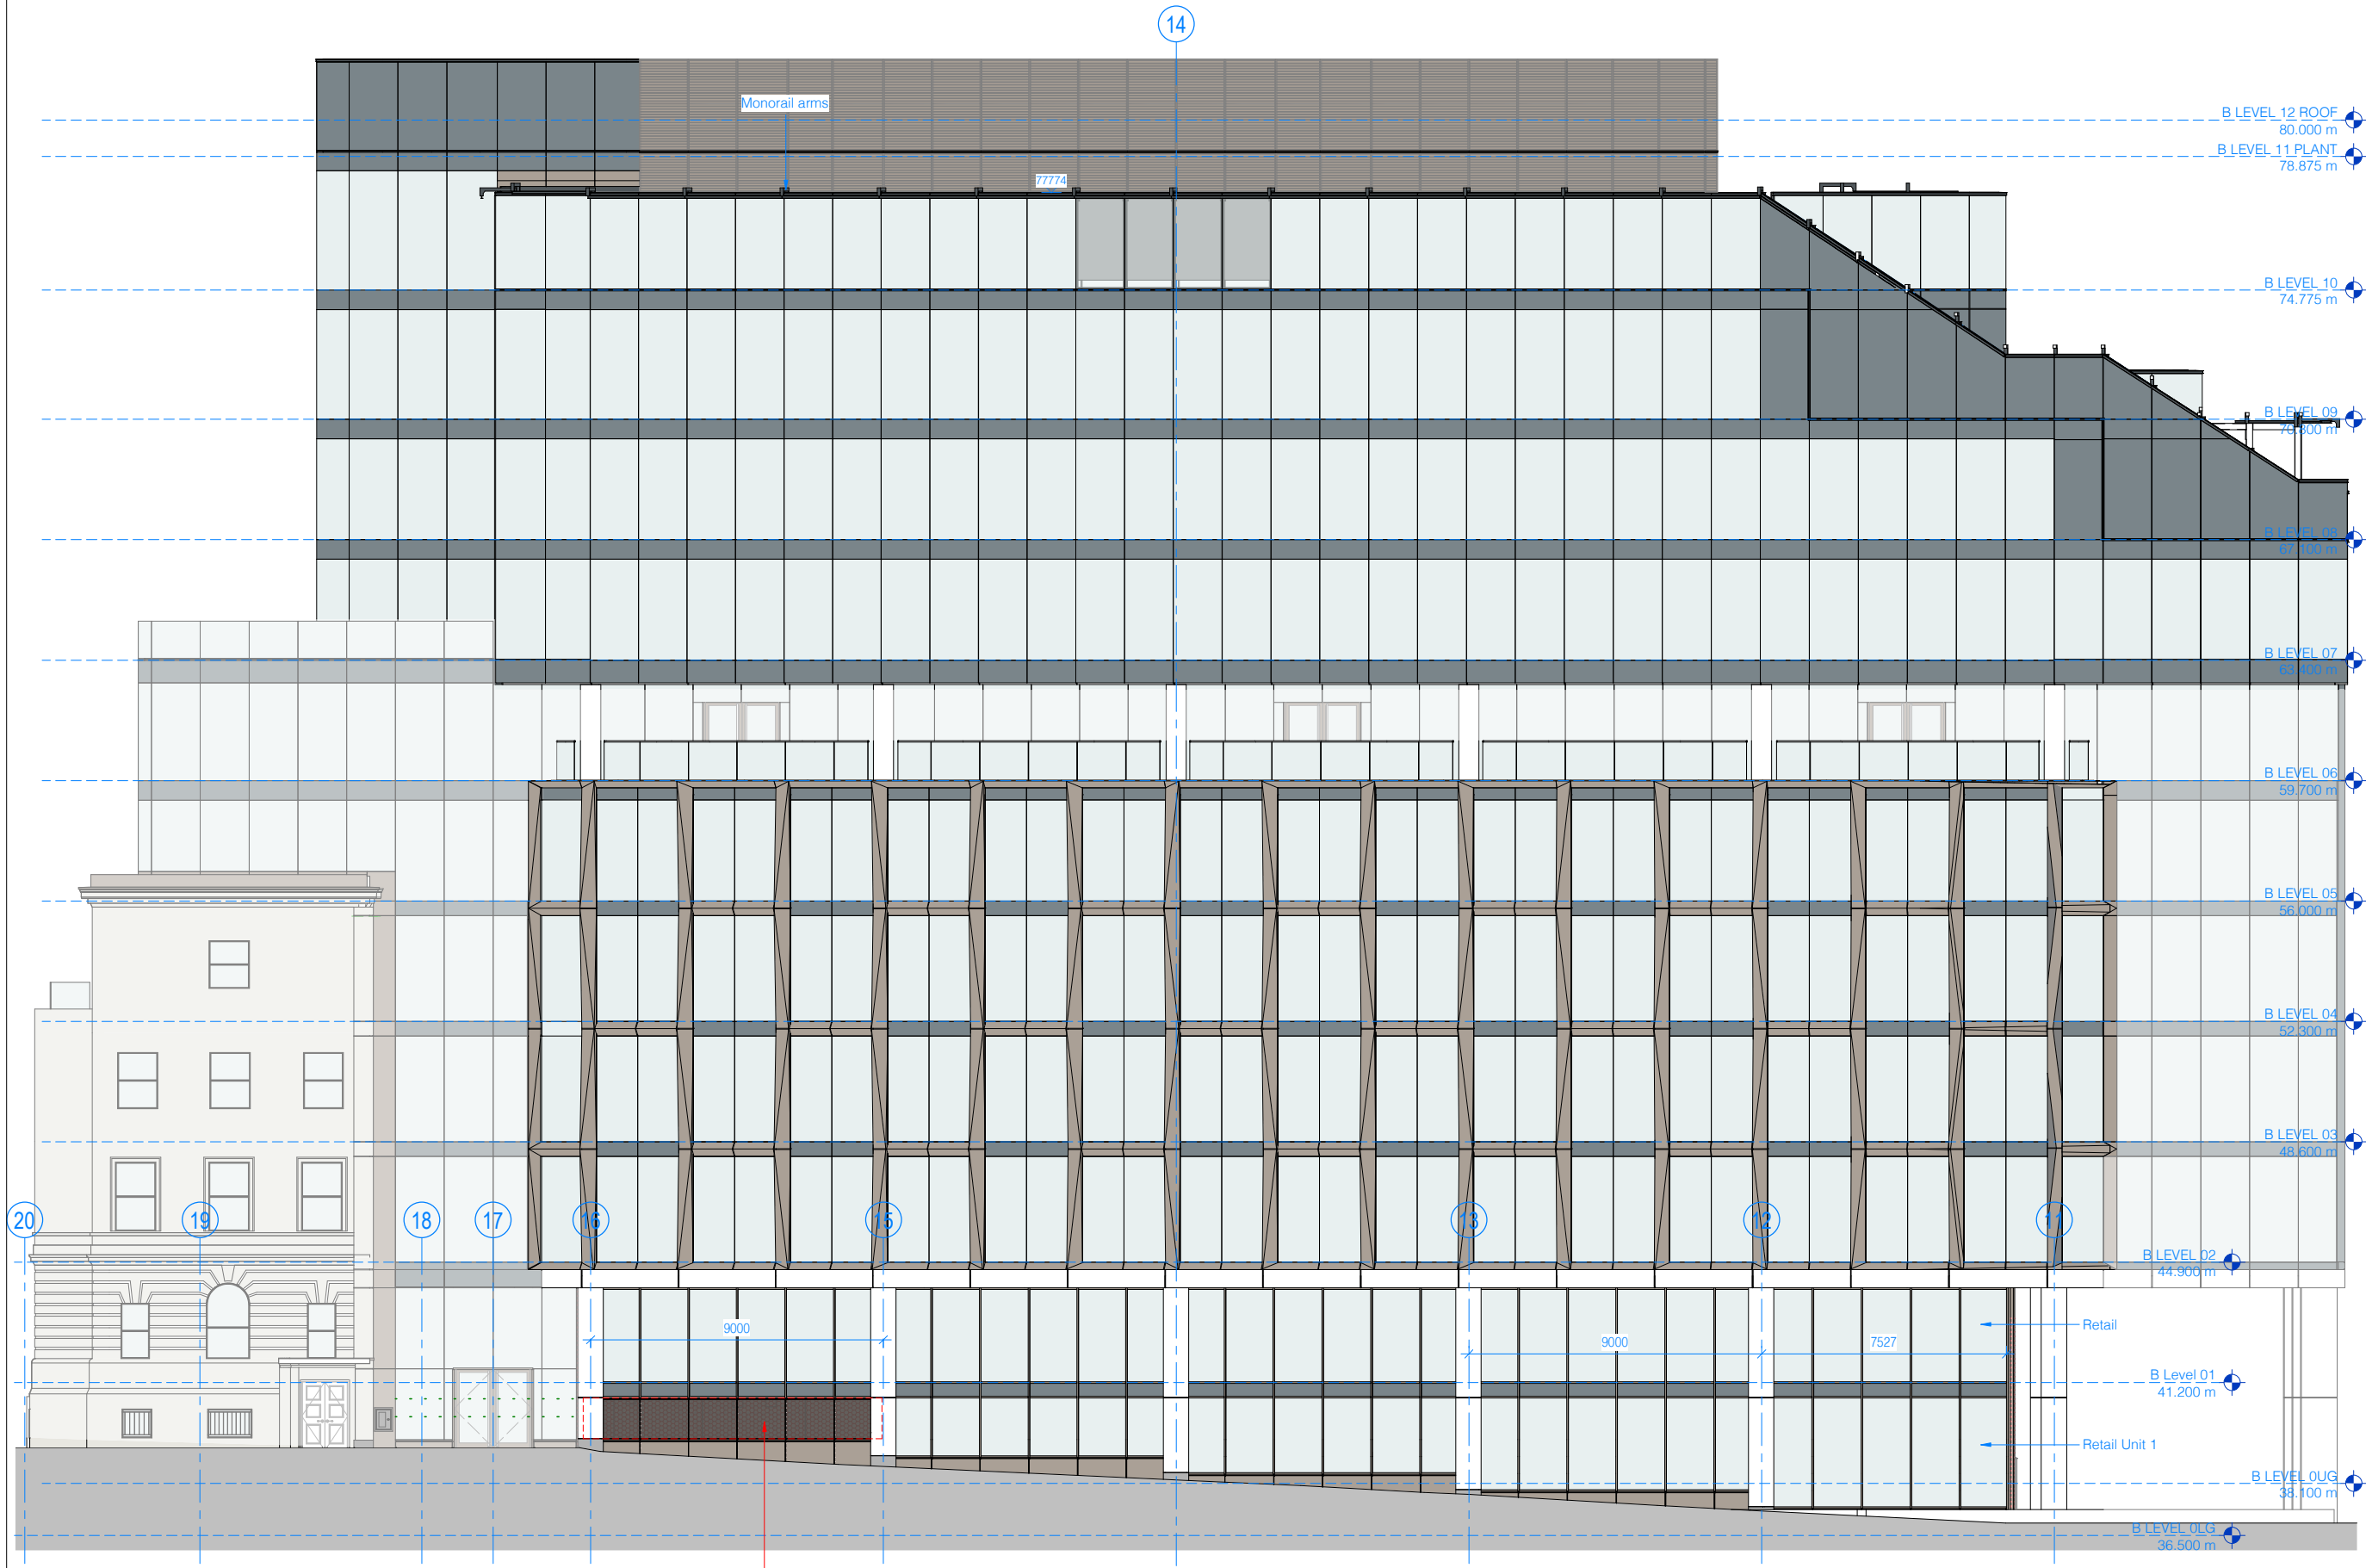

P01 Issue for Planning - re Perforated Louvres
Rev: Details
Date: 2024.07.29

client:
ST M + BOWMER KIRKLAND

project:
St. Michaels
job number:
0601
status:
STAGE 4

title:
GA Elevation - Jacksons Row

scale:
1 : 100
@ A1

drawn by:
HOD

drawing number:
3136


drawing number BS protocol:
63068-HOD-ZZ-ZZ-DR-A-3136

current revision date:
2024.07.29


revision:
P01

SGI Studios
1 Kelloe Place
Manchester M15 4LE
t +44(0)161 832 9842
e: mal@hoddinandpartners.com
w: www.hoddinandpartners.com


hoddin+partners

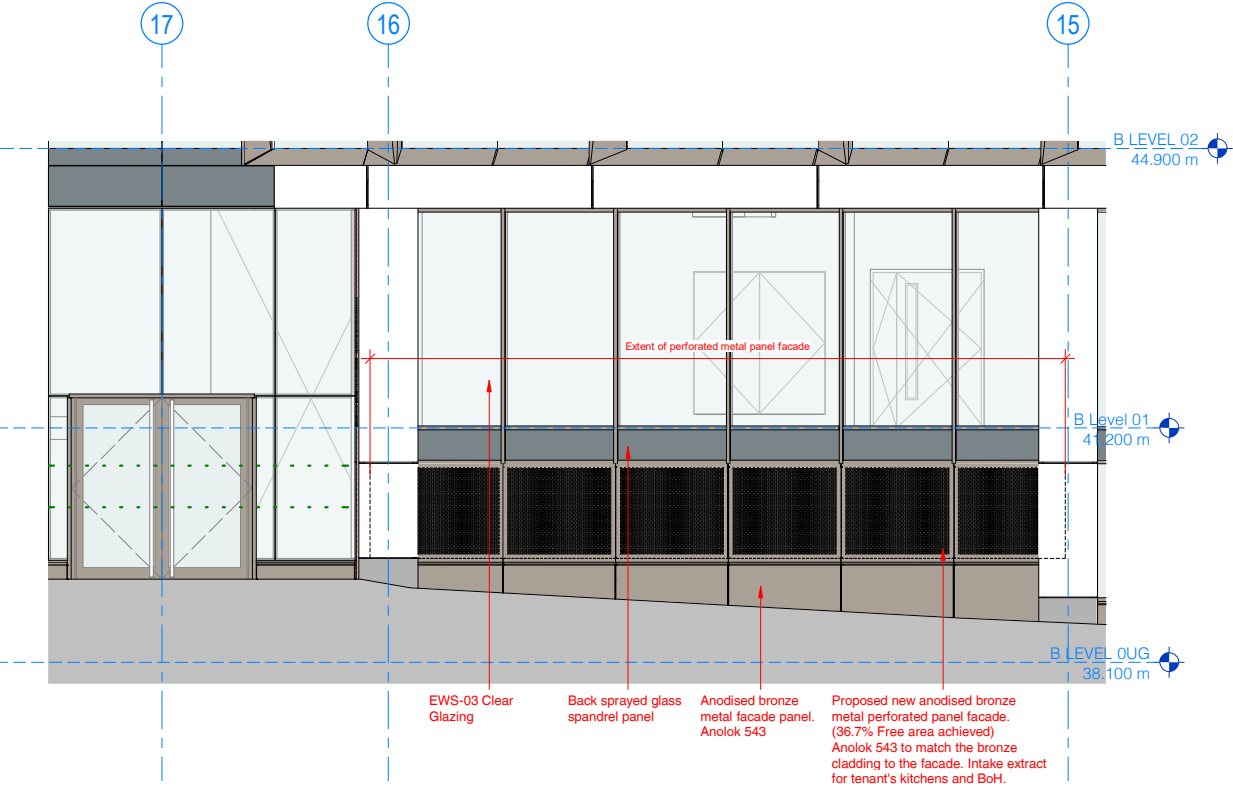


1 Restaurant Entrance Elevation- Hexagonal perforations - 36.7% free area

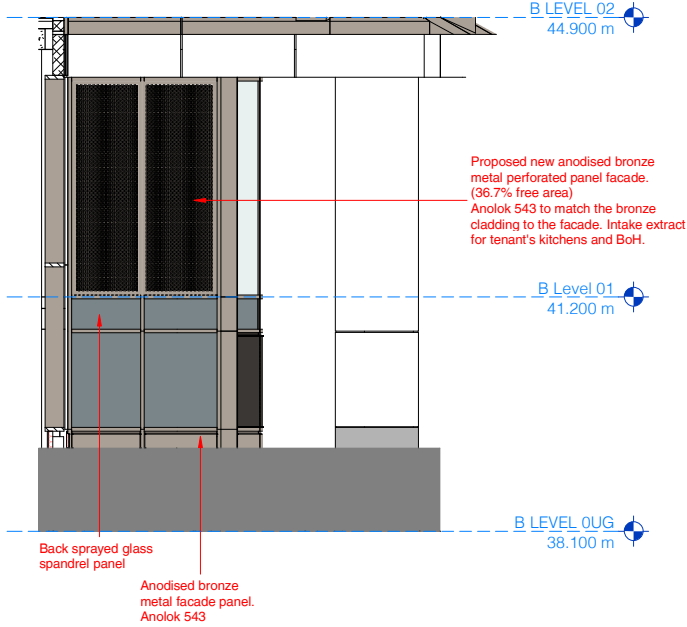


2 Restaurant elevation right perforated panels

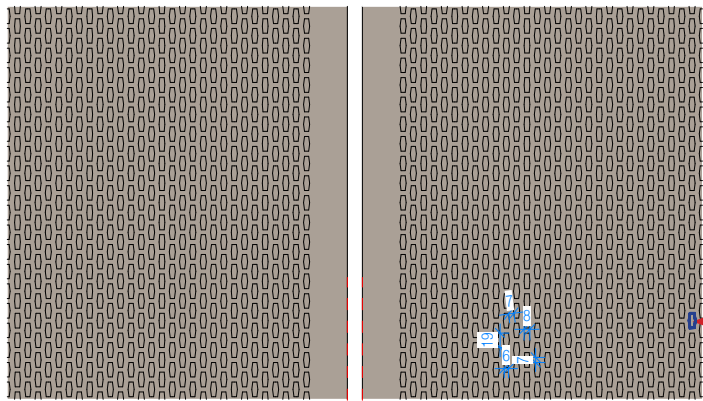


3 Hexagonal perforated panel detail

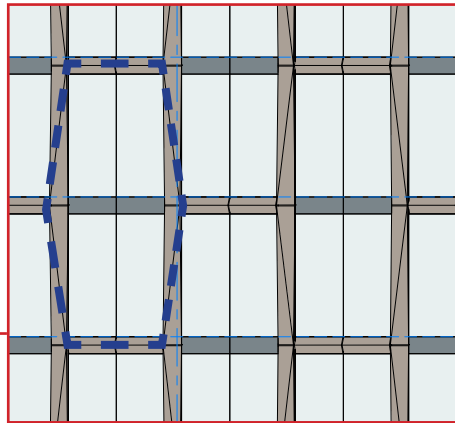


Perforations within metal panel derived from curtain wall facade fenestration detail

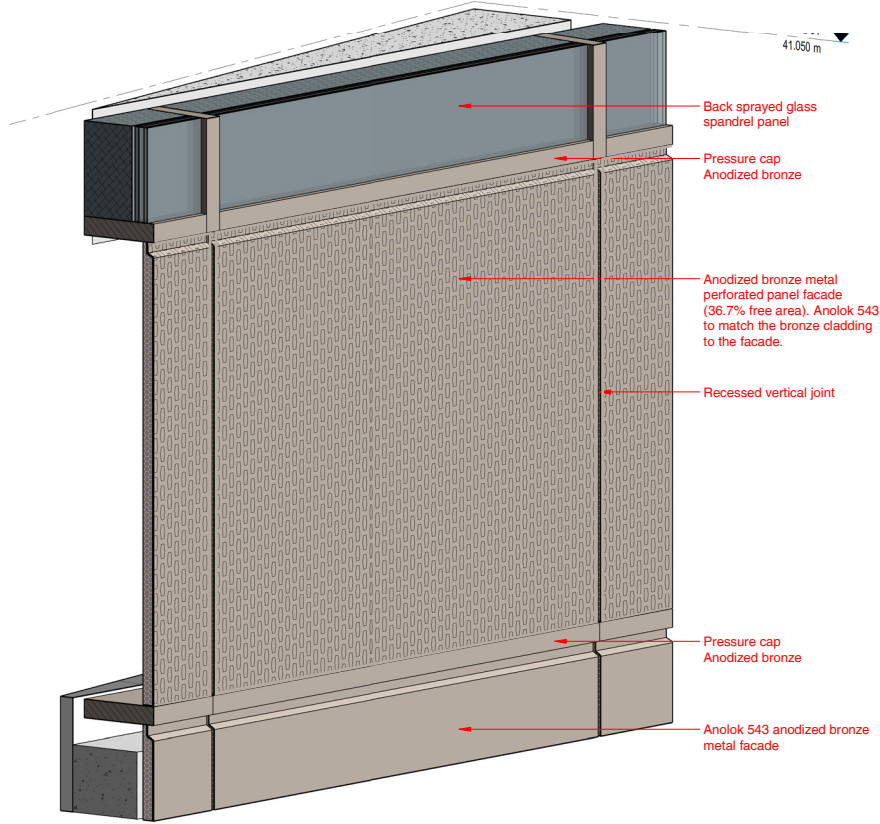

5 Restaurant entrance perforated panel

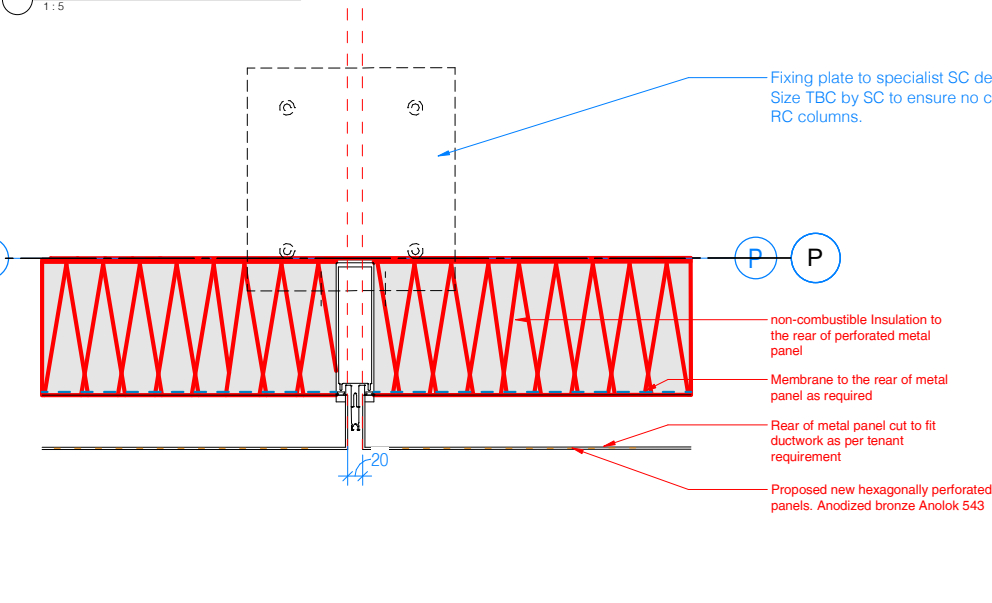

3 EWS03 Typical Mullion at slab level - Plan Detail

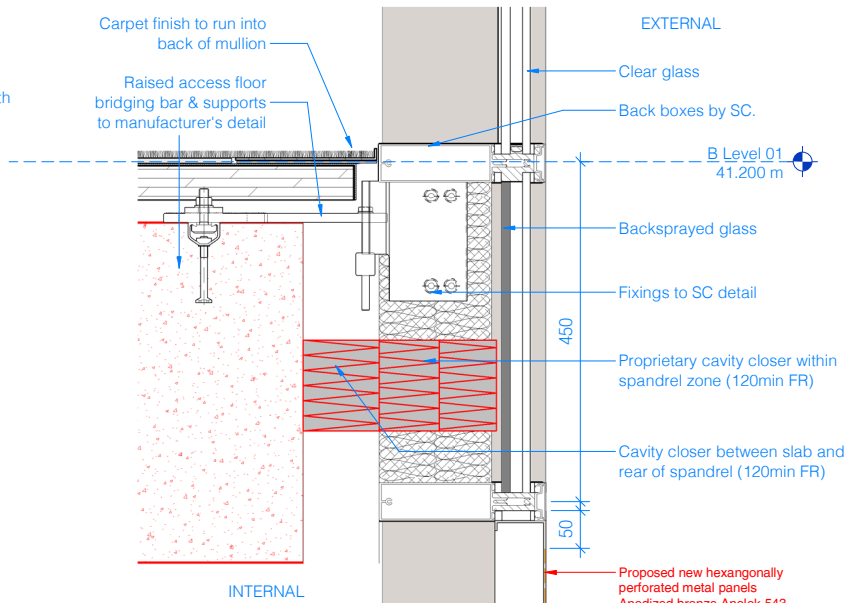

4 EWS03 Typical Floor Junction - Section Detail

P01 Issue for Planning - re Perforated Louvers
Rev: Details: Date: 2024.07.29

client:
ST.M + BOWMER KIRKLAND
project:
St. Michaels
job number:
0601
status:
STAGE 4

title:
Restaurant Entrance Perforated Panels

scale:
As indicated @ A1


drawing number:
3137

drawing number BS protocol:
63068-HOD-ZZ-ZZ-DR-A-3137


current revision date: 2024.07.29
revision: P01

SGI Studios
1 Kileo Place
Northcote VIC 3151
t: +61(0)161 832 9842
e: mail@hodderandpartners.com
w: www.hodderandpartners.com

hodder+partners

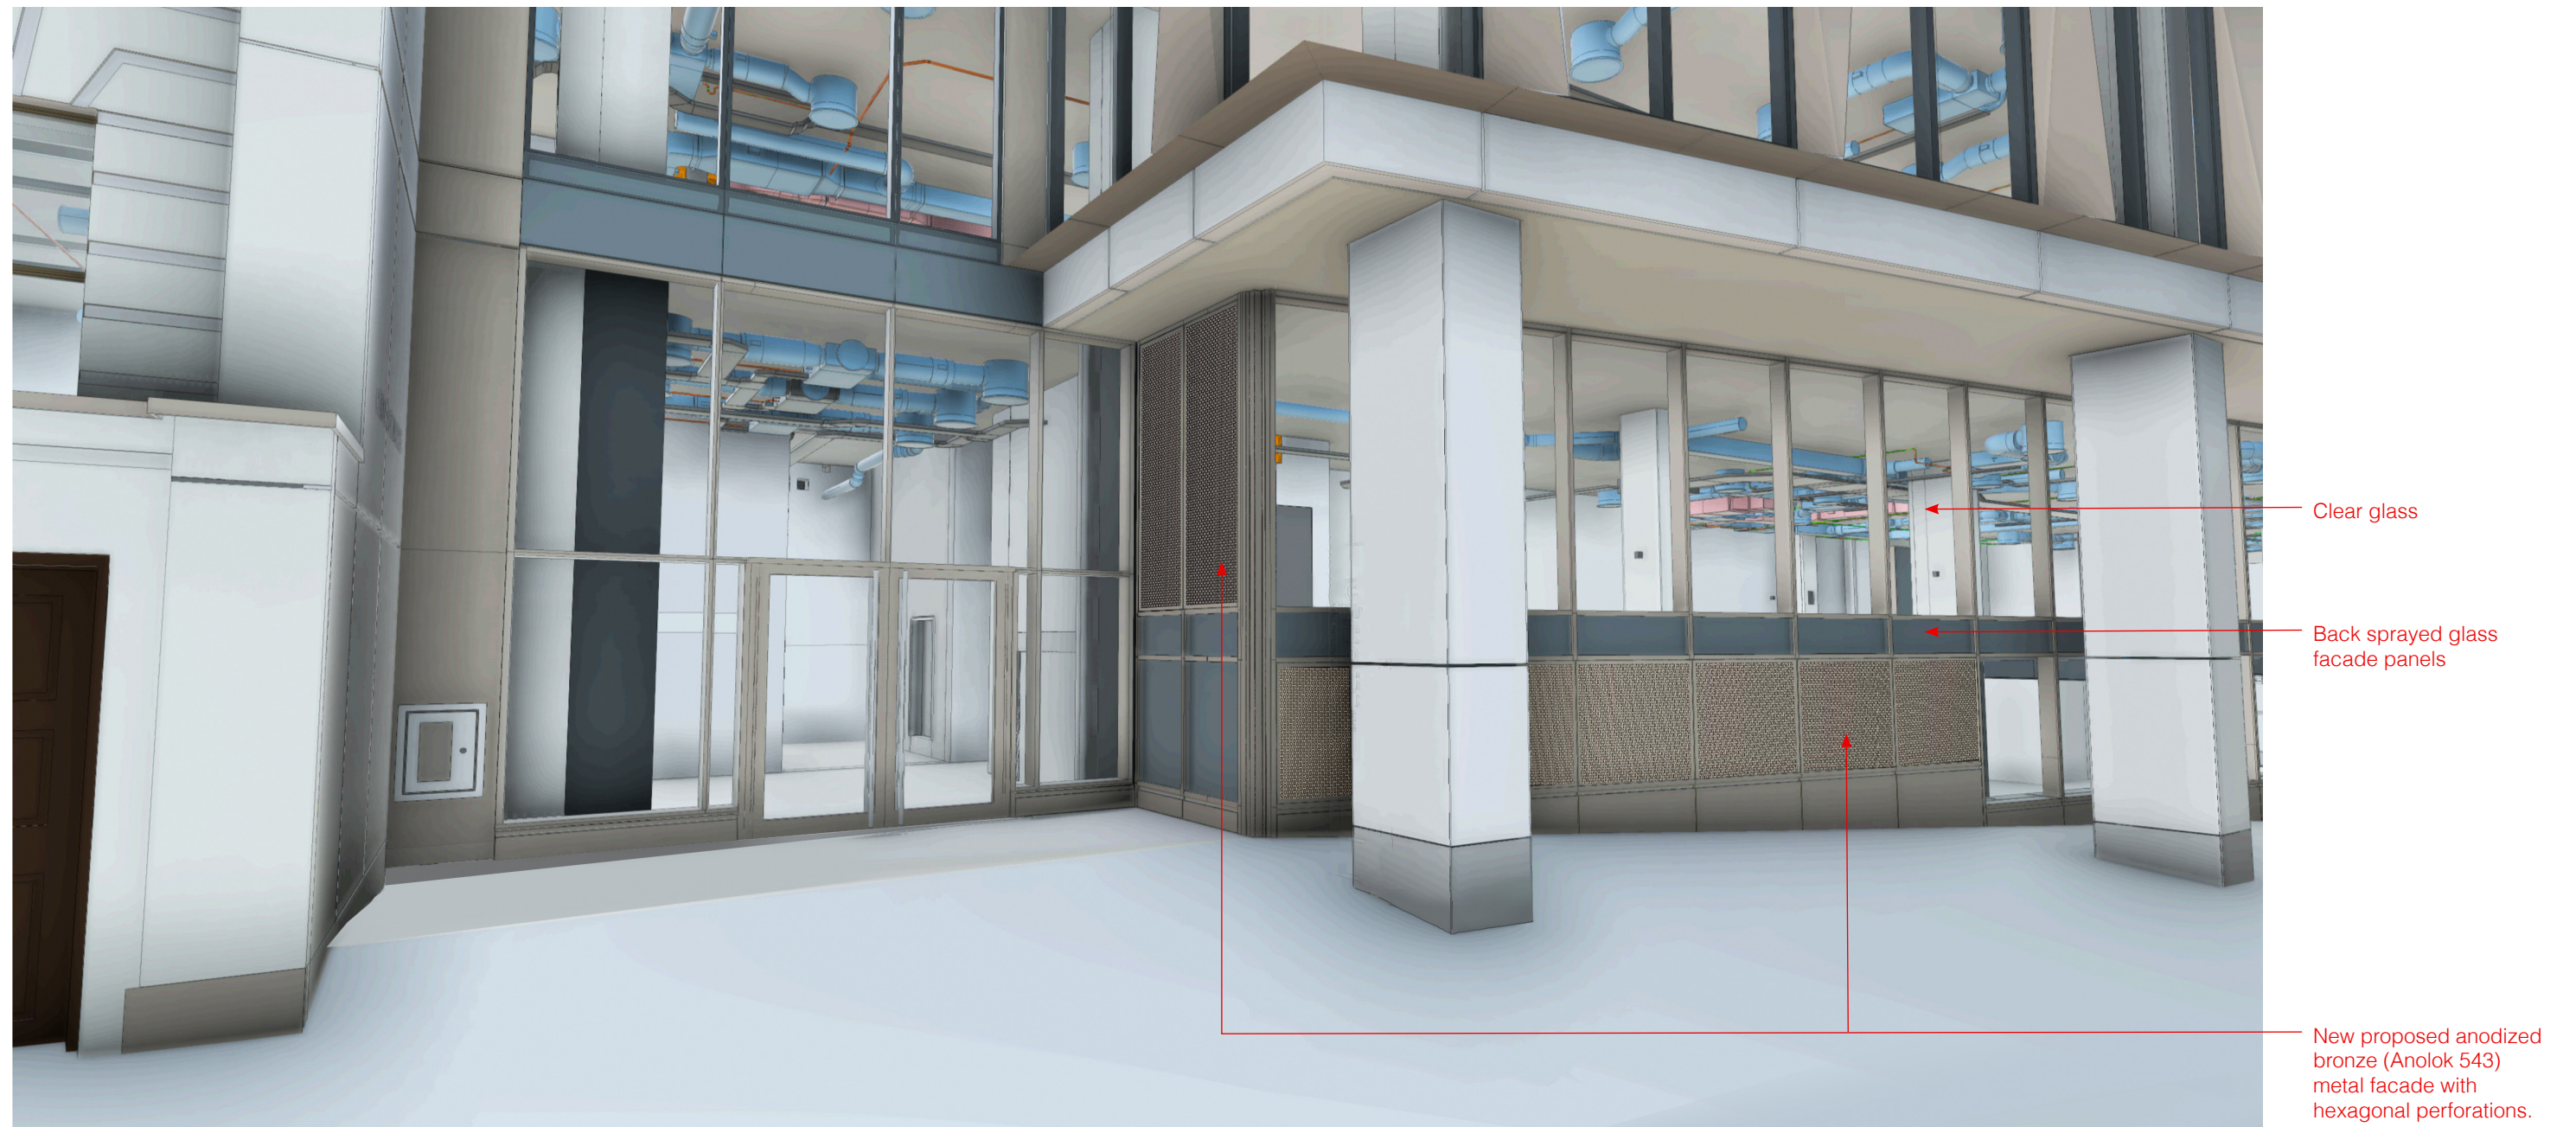

Restaurant Entrance - Jacksons Row

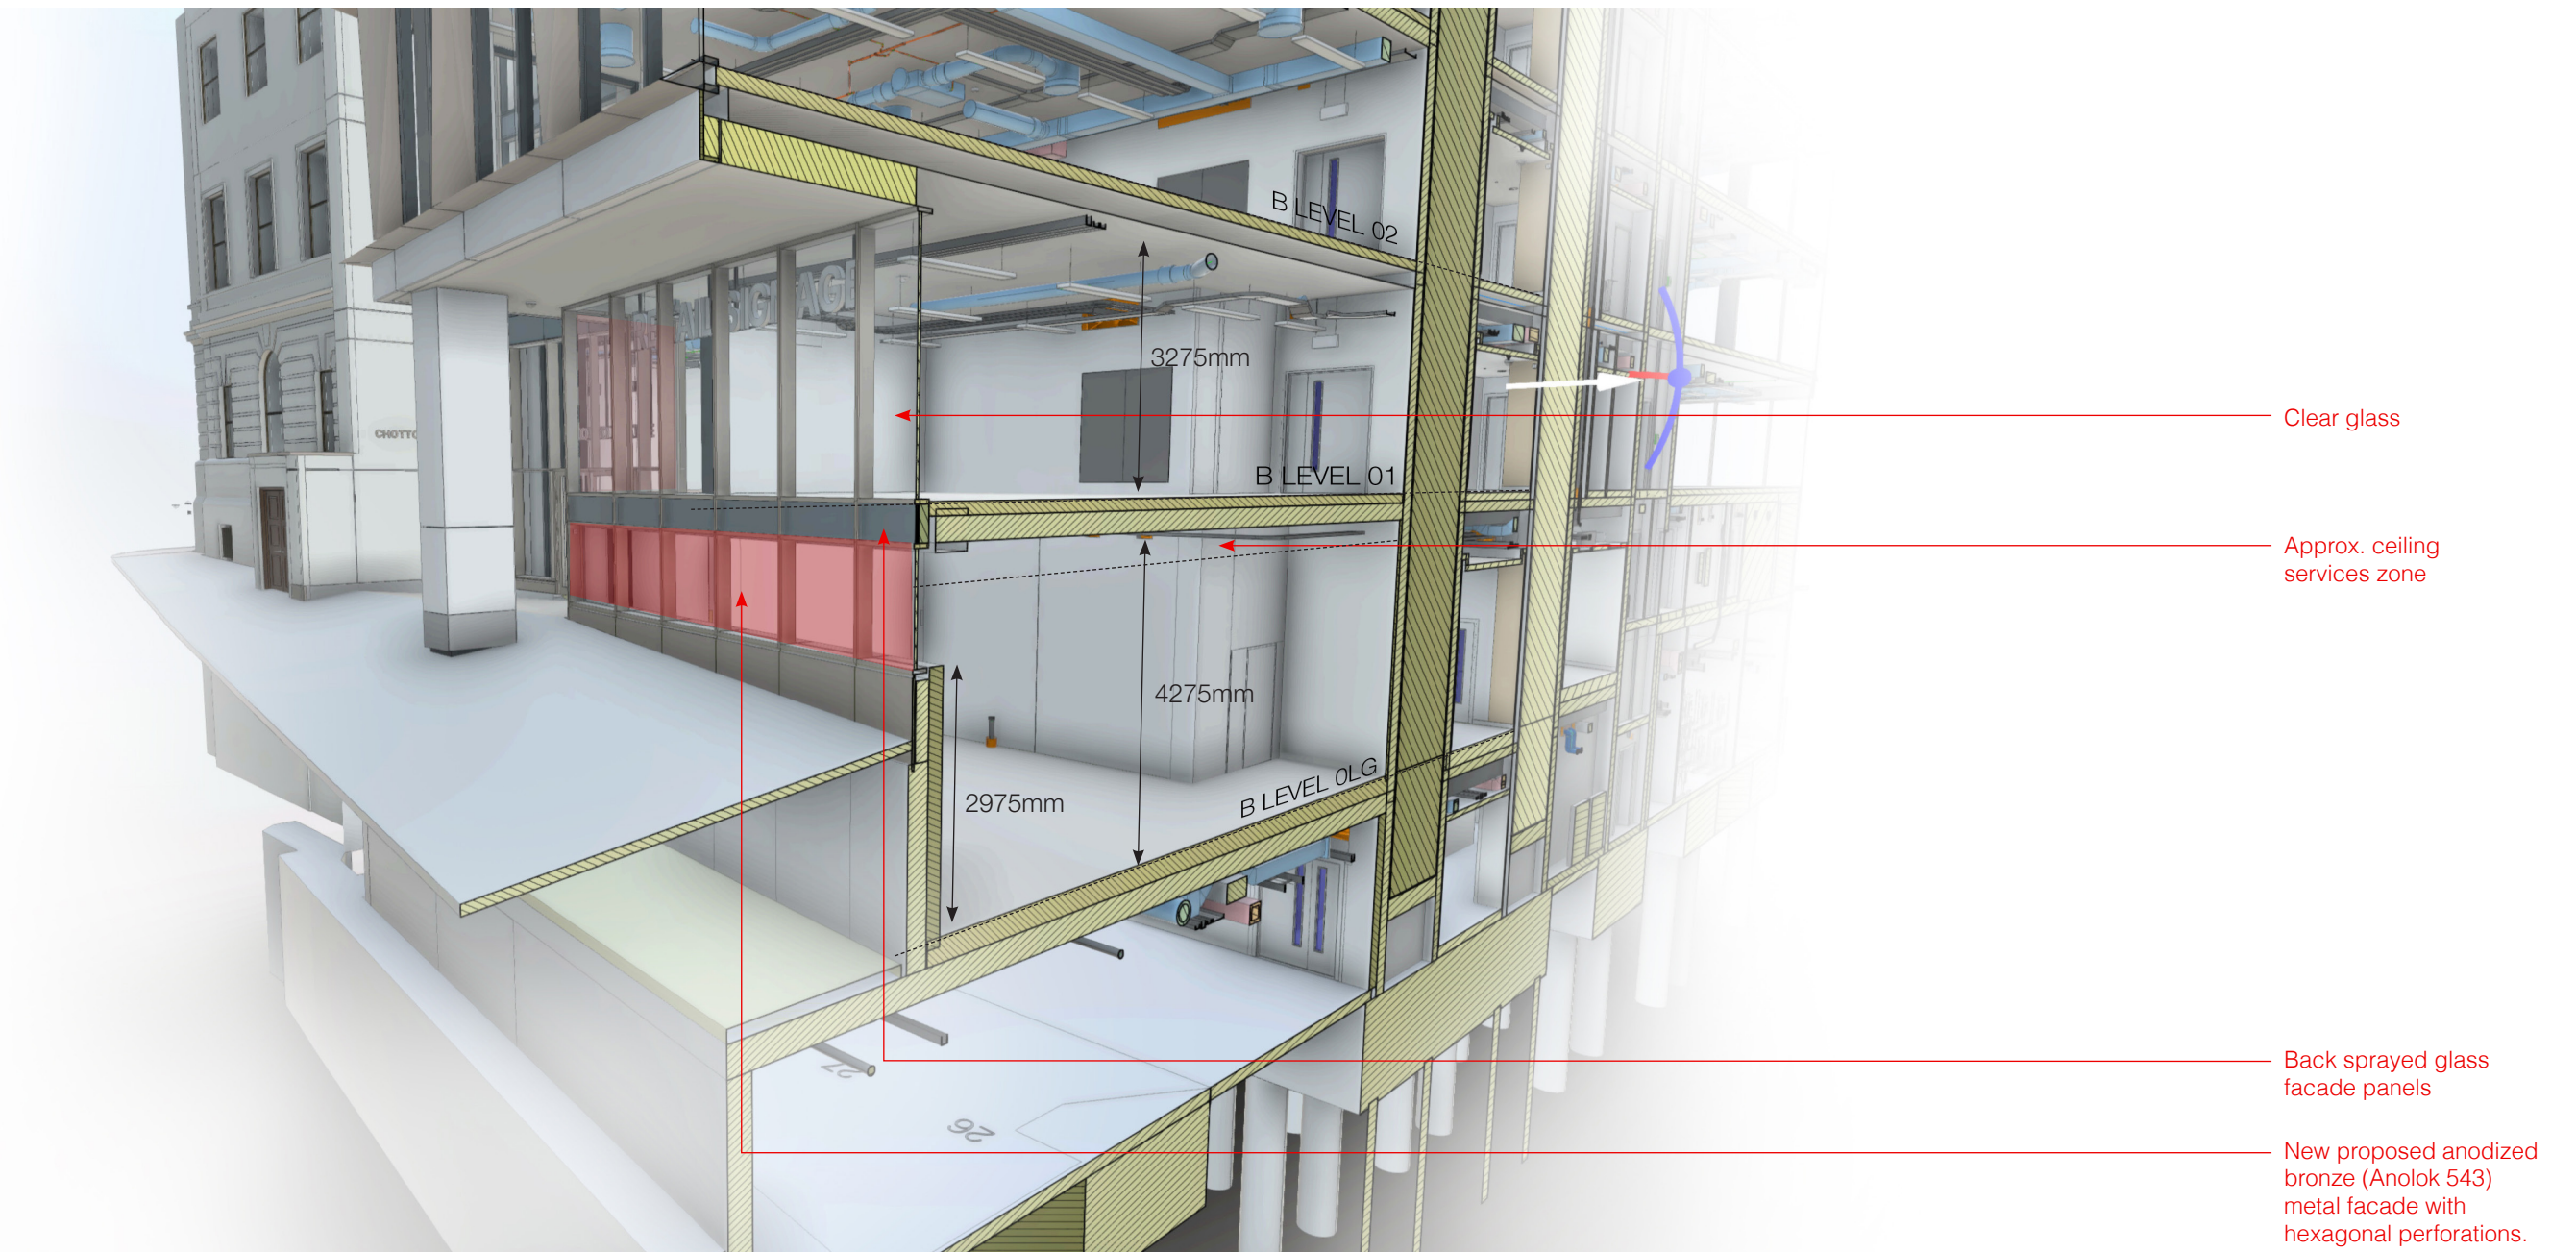

Clear glass

Approx. ceiling
services zone

Back sprayed glass
facade panels

New proposed anodized
bronze (Anolok 543)
metal facade with
hexagonal perforations.

Restaurant Entrance - Jacksons Row