


DRG NO. RS / 01 / 23
RCA INTERIORS

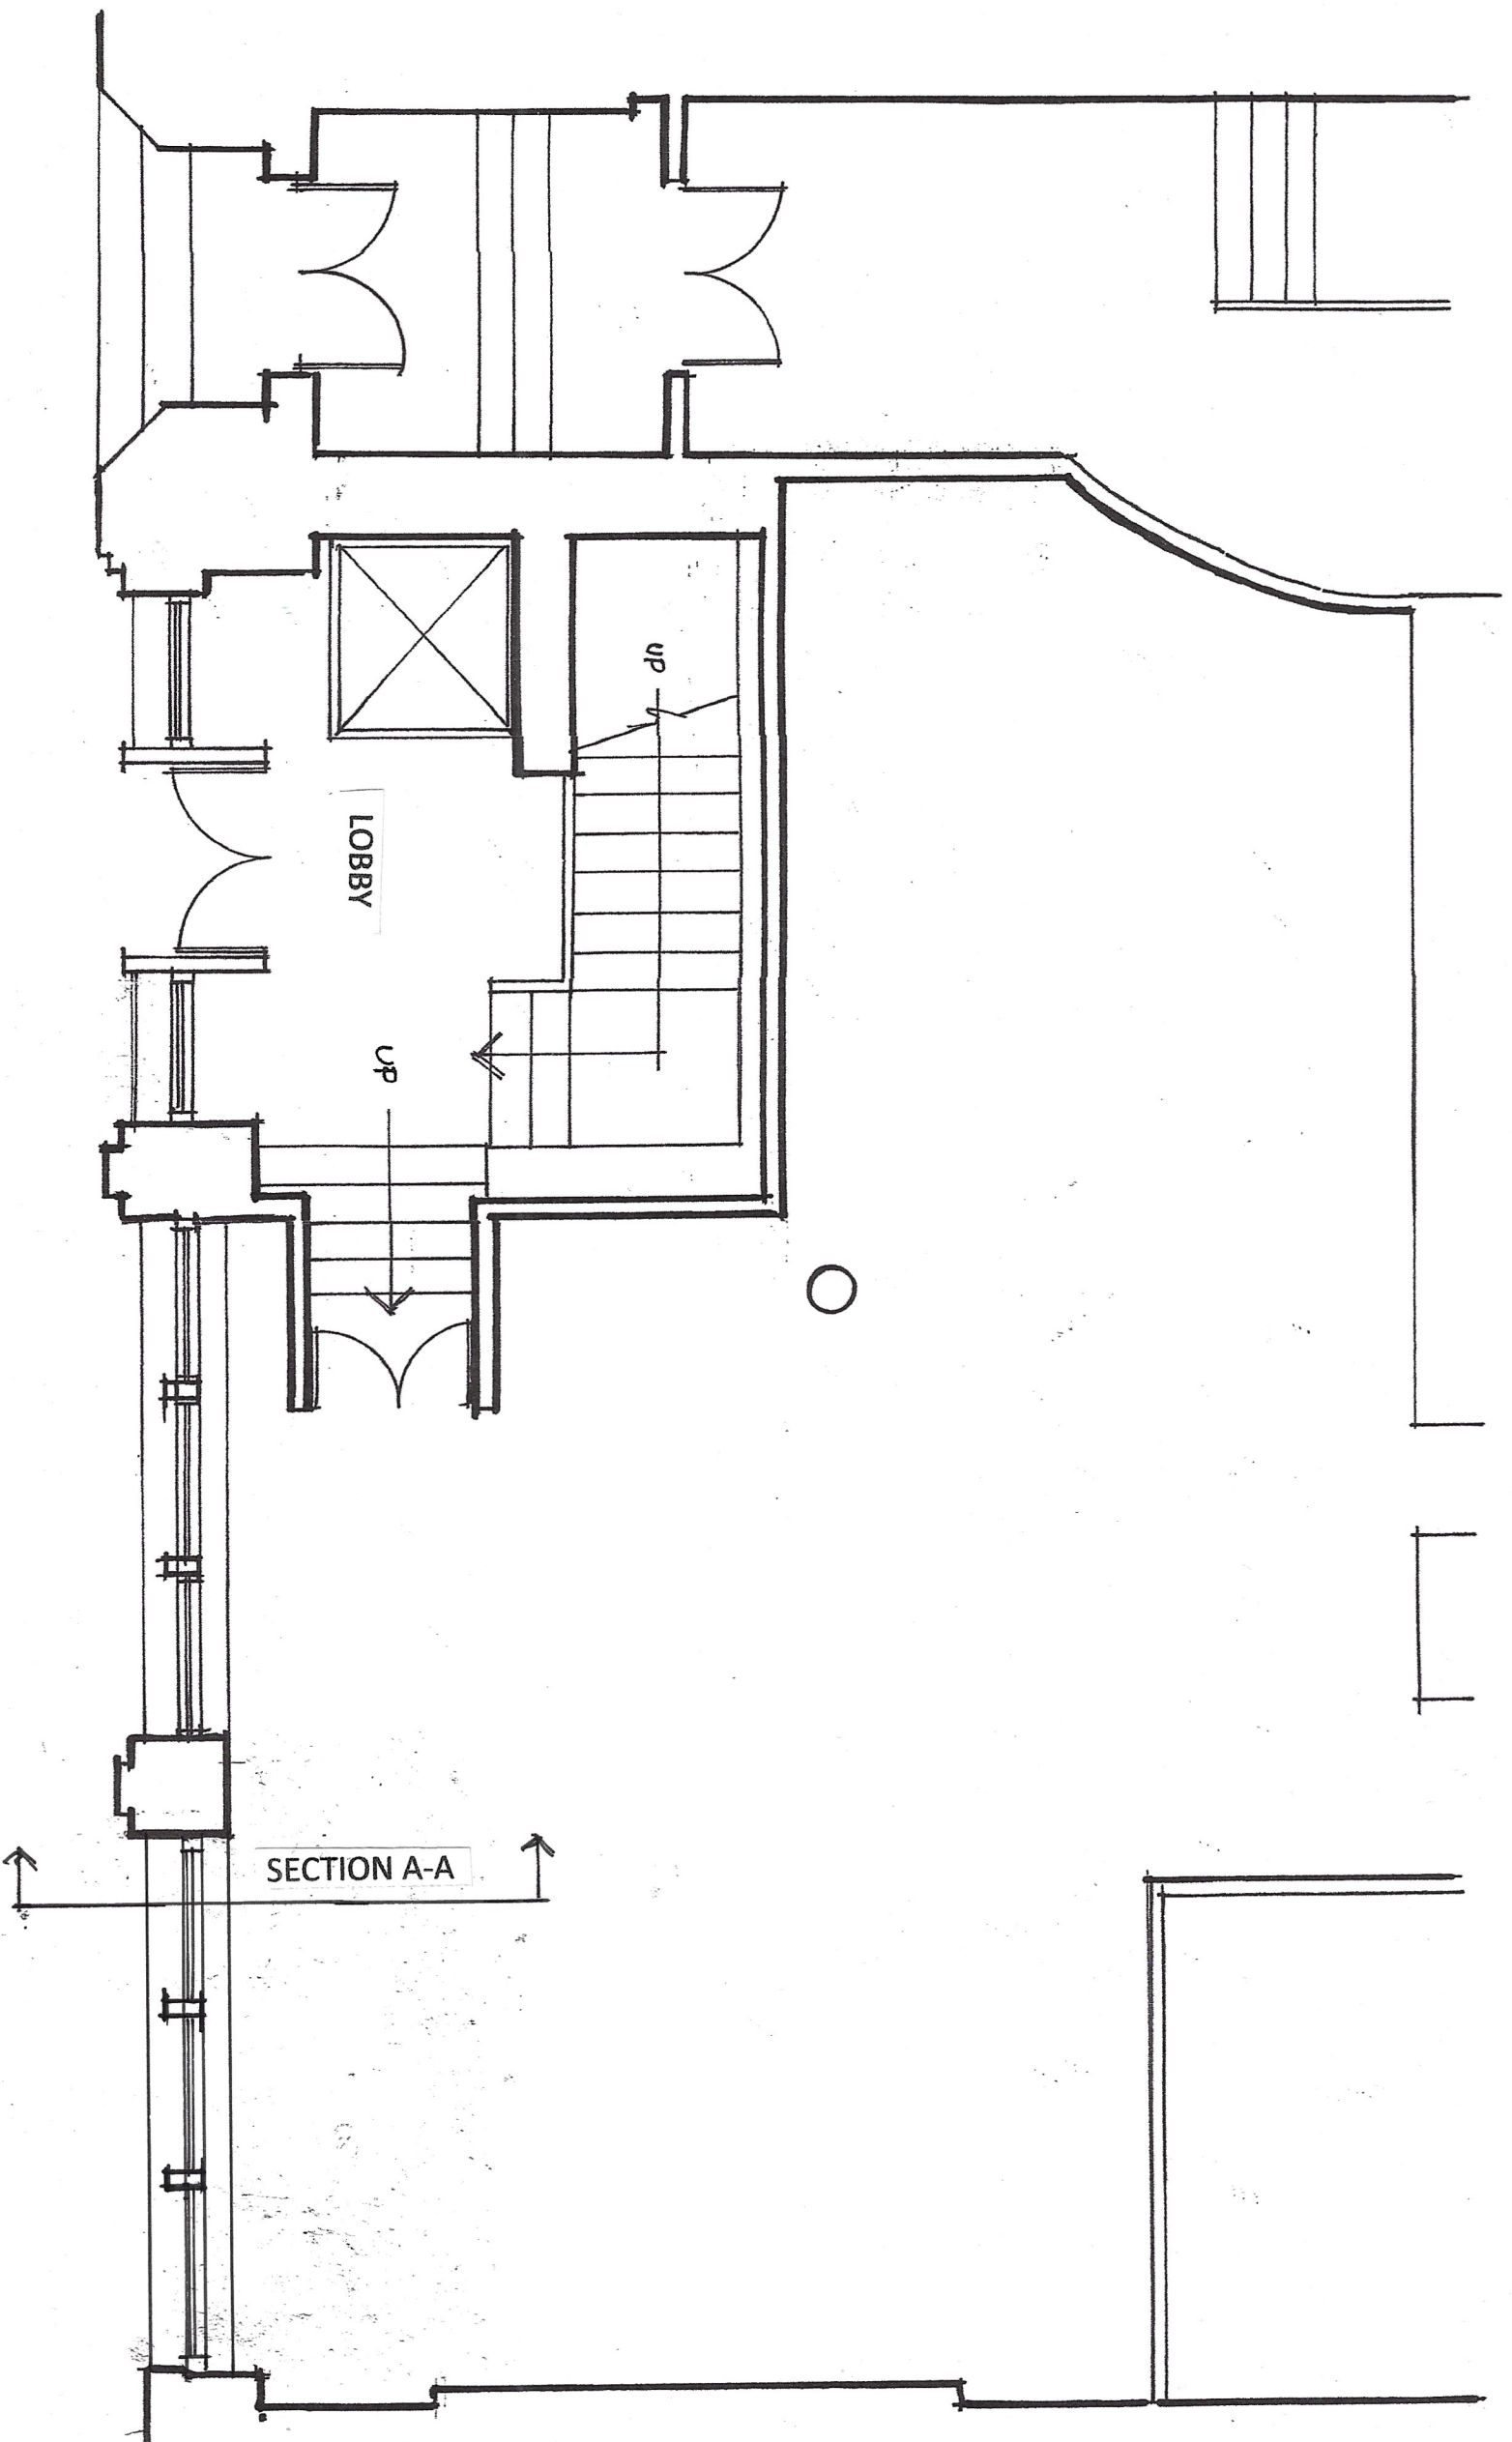

EXISTING PLAN
BLOOM STREET 1/50 @ A3