



EXISTING

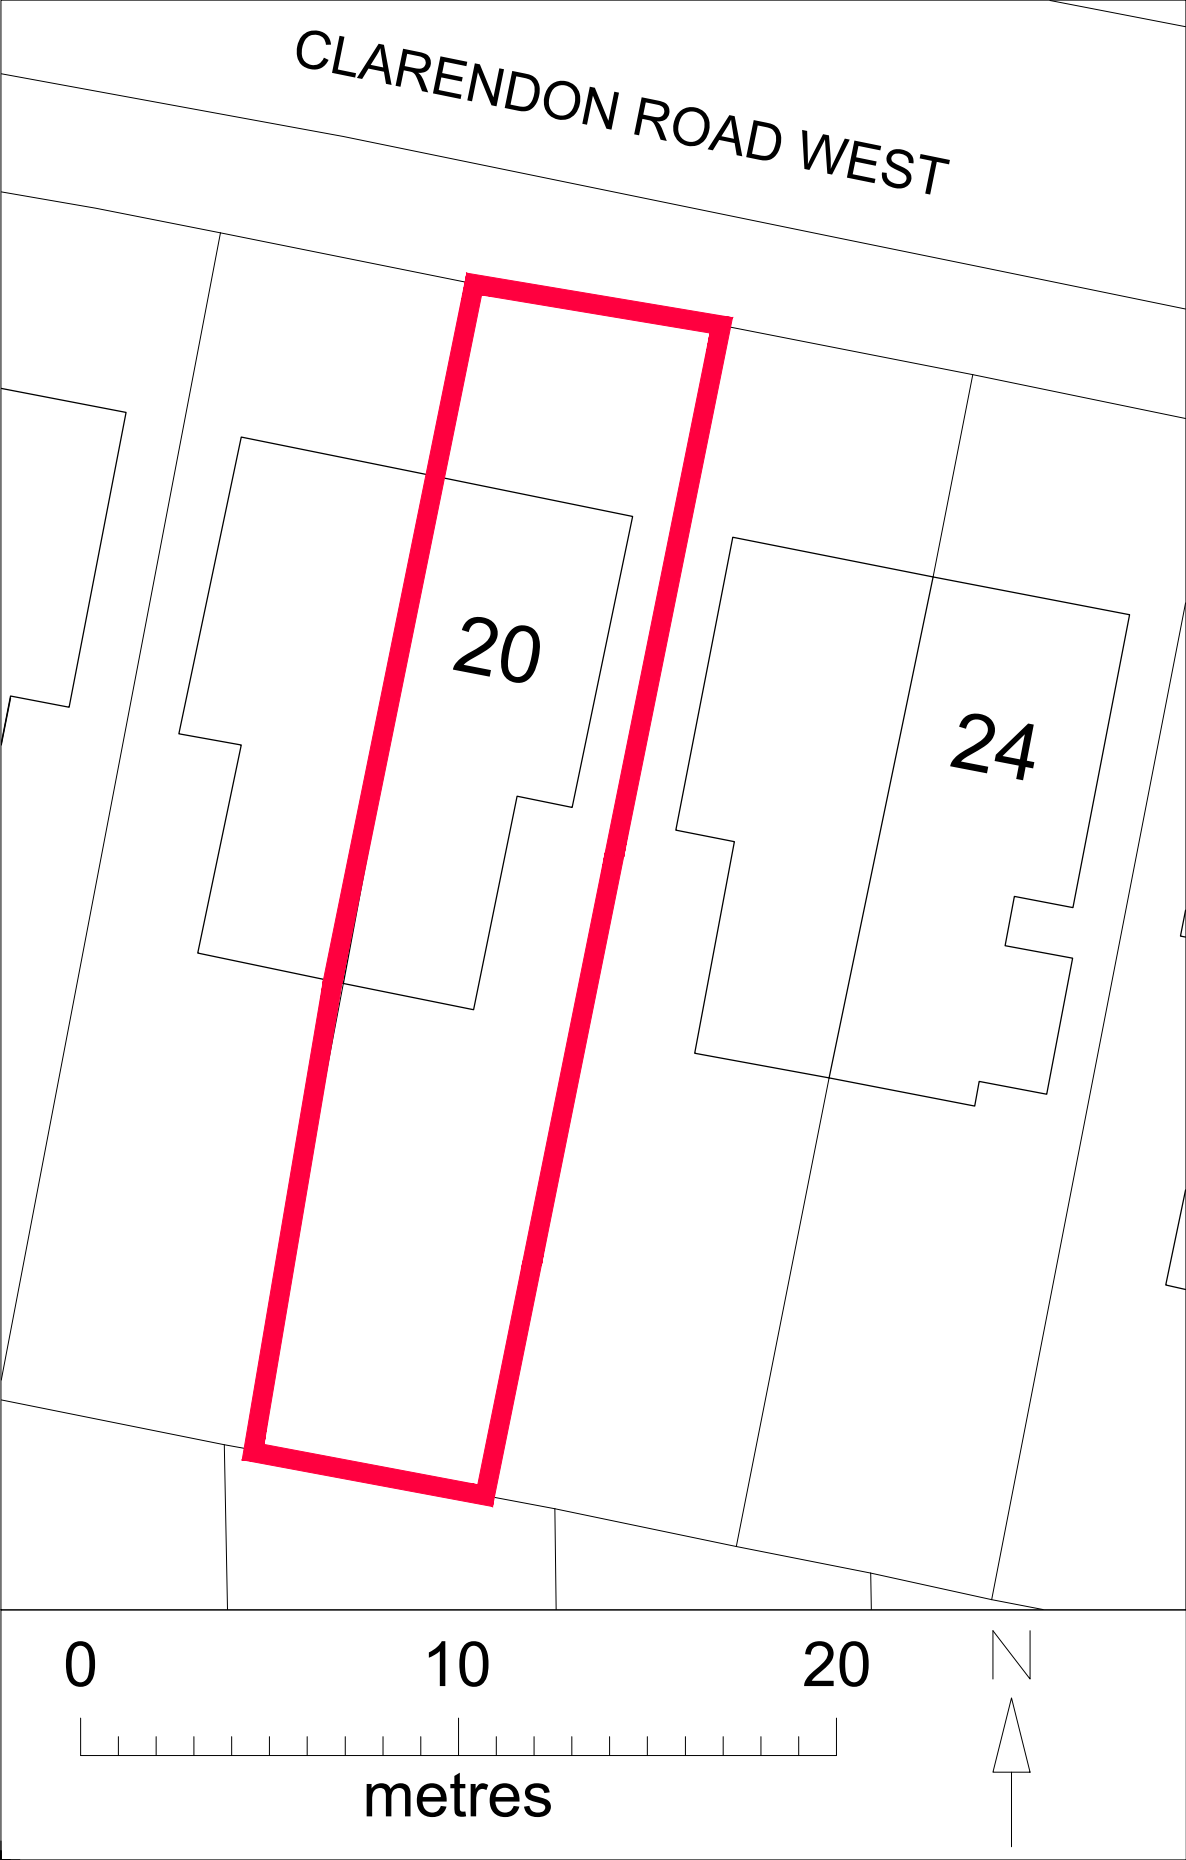

PROPOSED

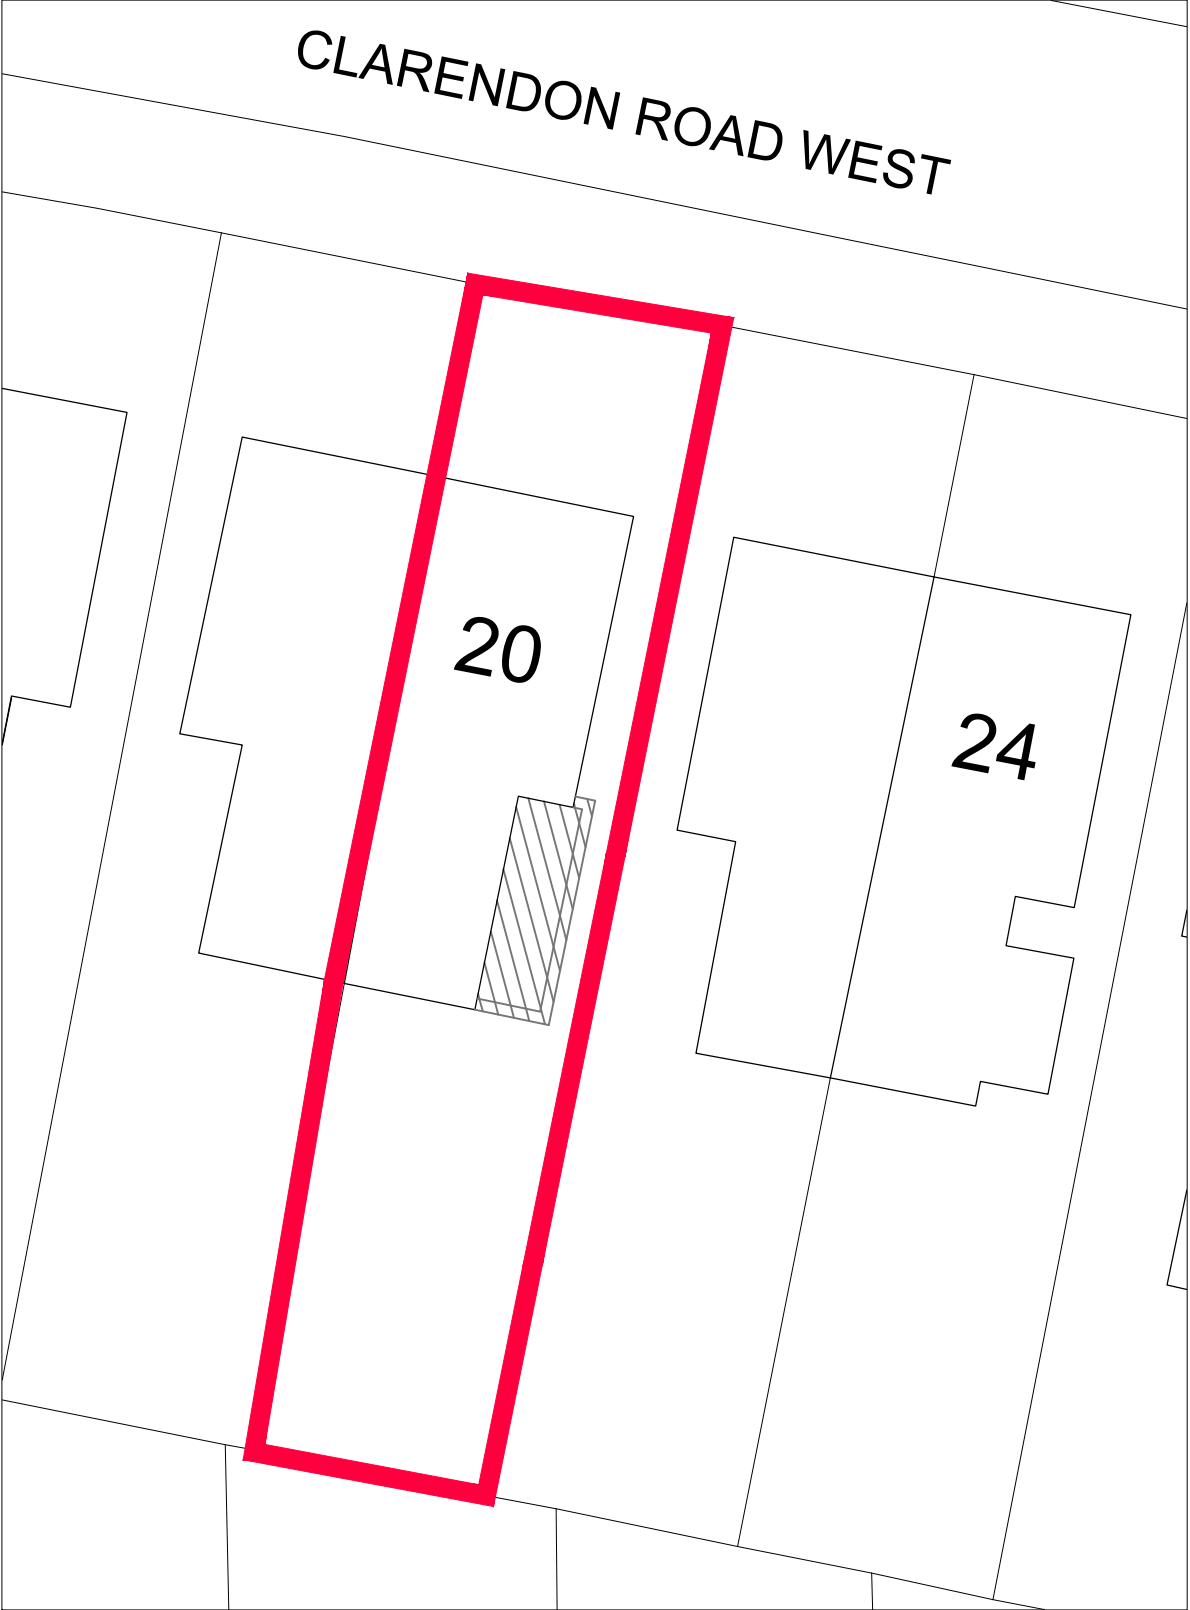

NOTES:
CONTRACTORS MUST VERIFY ALL DIMENSIONS ON SITE BEFORE
COMMENCEMENT OF ANY WORK OR PREPARING
MANUFACTURING DRAWINGS
CONTRACTOR TO NOTIFY THE ARCHITECT OF ANY DISCREPANCIES

emma craig
Architectural Design
t: 07931 586751 e: emmacrg@gmail.com

CLIENT
Margot & Jodie

PROJECT
**20 CLARENDON ROAD WEST
MANCHESTER M21 0RW**

DRAWING TITLE
BLOCK PLAN

SCALE
1:200 (A3)
1:100 (A1)

DATE
JUN 23

JOB No 69	DRAWING No BP	REVISION
PLANNING		