



MULTIDECK	COUNT
MAXI120PTLL	1

ALL MATERIALS TO BE CLASS 0 RATED

*Multideck quantity as per plan

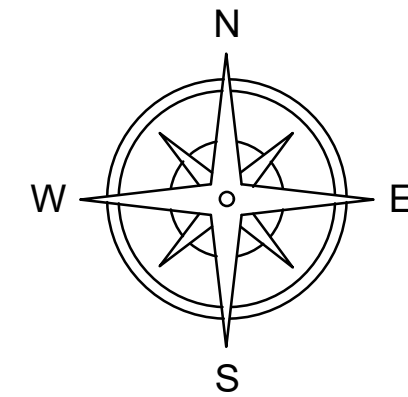

All dimensions and levels to be checked on site prior to commencement of work or manufacture of items. Notify SEA of any discrepancies. This drawing to be read in conjunction with specifications, specialist drawings and any bill of quantities. The Contractor is to comply with all relevant statutory legislation whether or not specifically stated on these drawings.

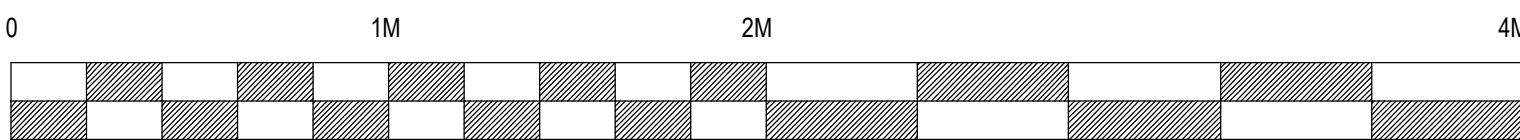

SCALE BAR SCALE 1:20

sea DESIGN GROUP

Client: COSTA COFFEE

Project: Manchester
Oxford Road Station

Drg title: Proposed General Layout

Scheme: Uplift v3.0

Scale: 1:20@A1 Date: 13.08.24

Drg No: 223265/4.0 Rev: PLA

Drg by: SH Check: CW
Rev by: A: Updated following design review. ES PLA - PLA- Revised for planning only - JJ

19.08.24
23.08.24

SEA Design Group, Unit 13D Princes Drive,
Kenilworth, Warwickshire CV8 2FD UK
Email: office@seadesigngroup.com
Telephone: +44 (0)1926 864440