

DO NOT SCALE
Work to annotated dimensions only. Read drawings in conjunction with relevant specification, Structural Engineers' and Services Engineers' drawings. Confirm all dimensions before commencement of any work on site or fabrication.

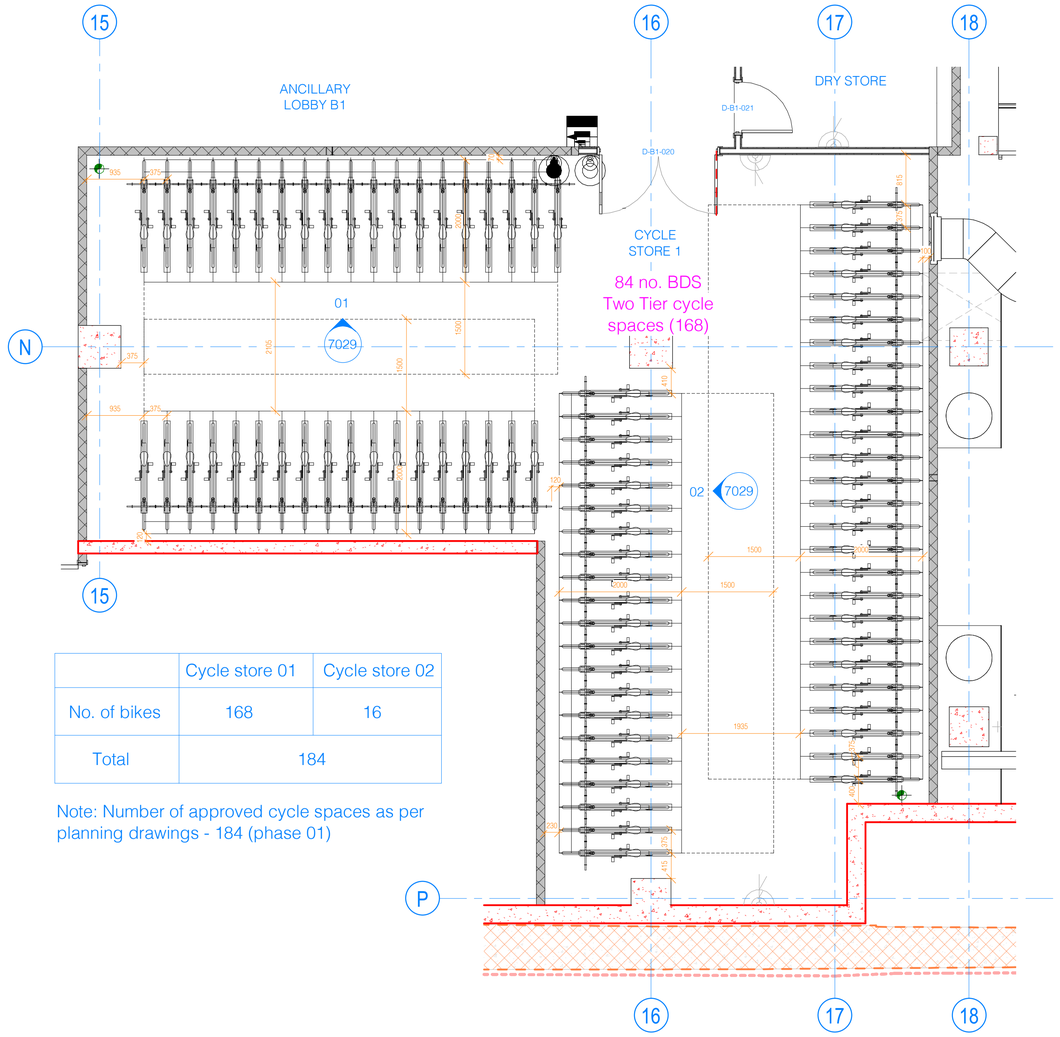


	Cycle store 01	Cycle store 02
No. of bikes	168	16
Total	184	

Note: Number of approved cycle spaces as per planning drawings - 184 (phase 01)


1 BASEMENT PLAN
1 : 50

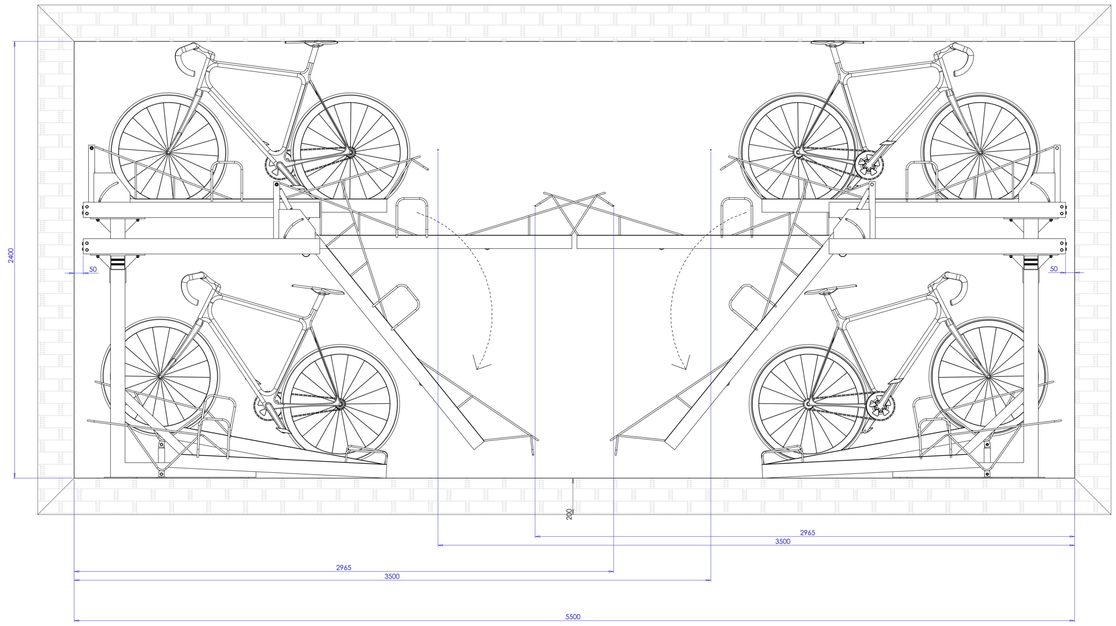


Note: Supplier information for typical two tier bike system requirements

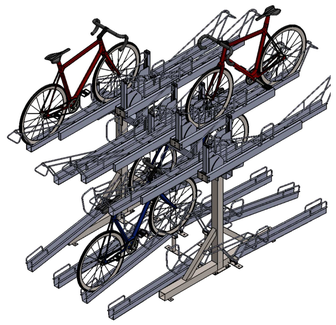


BIKE DOCK SOLUTIONS (BDS) TWO TIER RACK SYSTEM

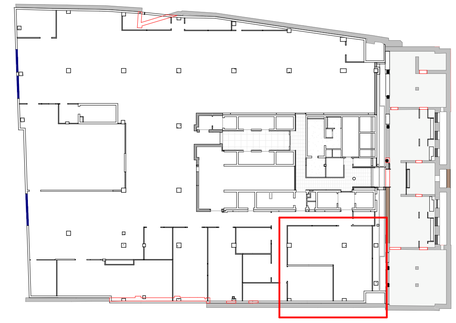

3 BASEMENT KEY PLAN
1 : 500

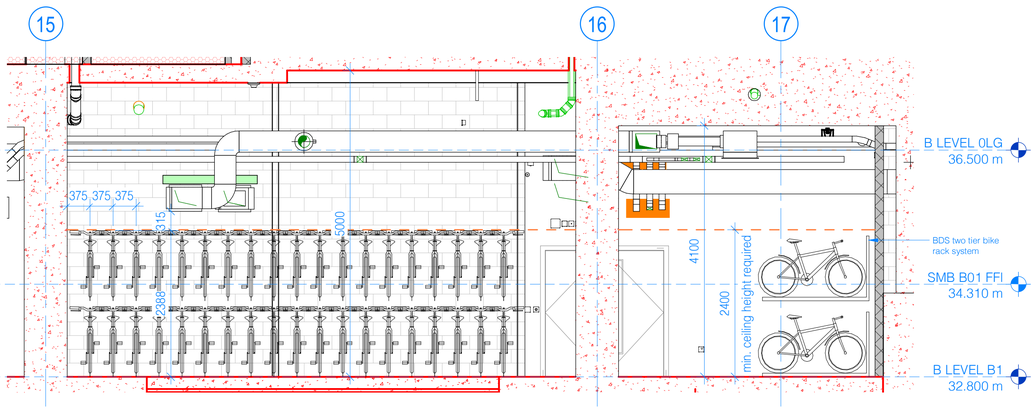

01 Cycle Store 01 - Elevation 01
1 : 50

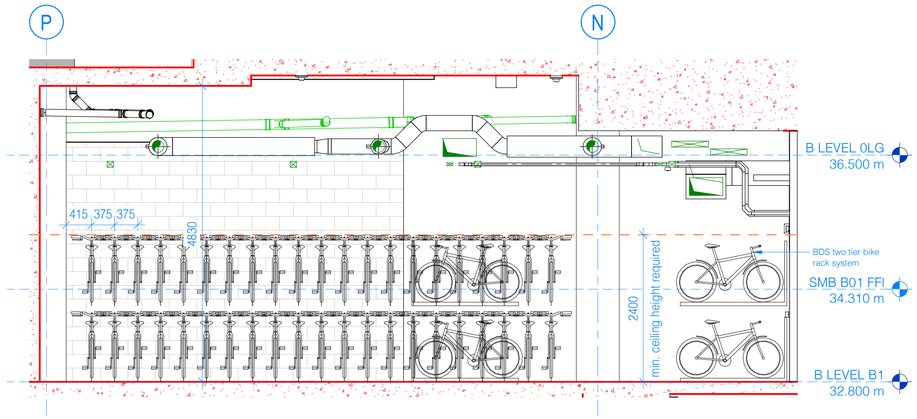

02 Cycle Store 01 - Elevation 02
1 : 50

P01 Level B1 Cycle Stores planning issue 2024.07.16
Rev: Details: Date:

client:
SM + BOWMER KIRKLAND

project:
St. Michaels

job number:
0601

status:
STAGE 4

SGI Studios
1 Kelso Place
Manchester M15 4LE
t: +44(0)161 832 9842
e: mail@hodderandpartners.com
w: www.hodderandpartners.com

title:
Level B1 - Cycle Store 01

scale: As indicated @ A1
drawn by: HOD

drawing number:
7029

drawing number BS protocol:
63068HOD ZZ -B1DR A -7029

current revision date: 2024.07.16
revision: P01

hodder+partners

0 10 50 100 200 300 400 500 600 700

16/07/2024 18:40:10