
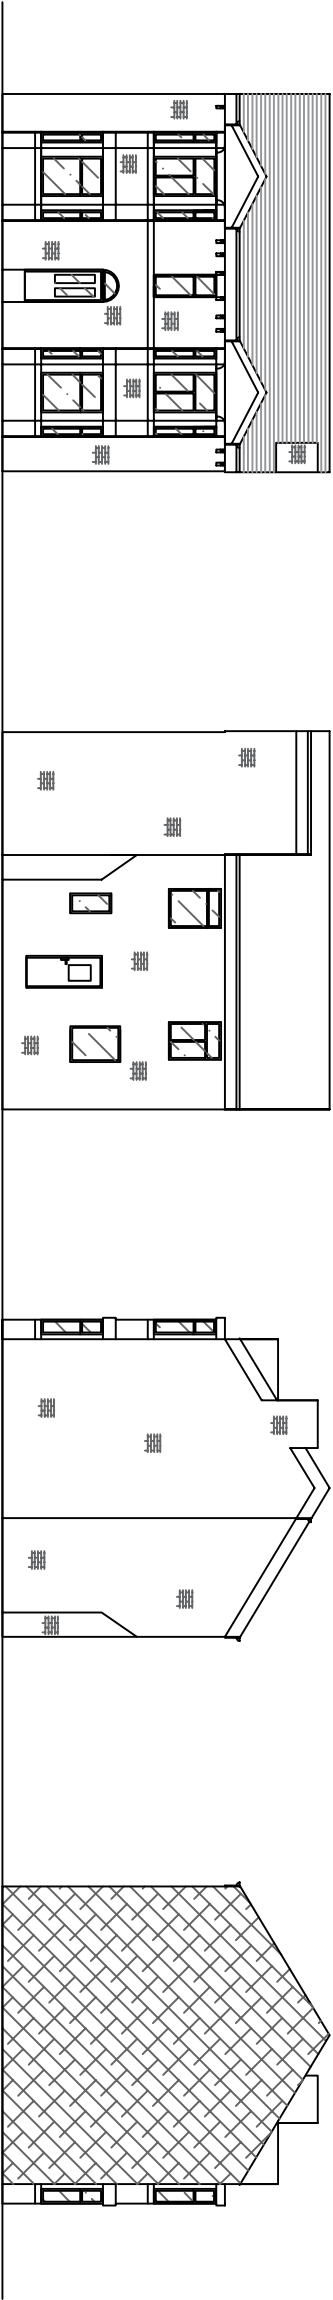



Do not scale this drawing. All Dimensions must be checked on site. This drawing and all details contained hereon are copyright and must not be reproduced without written permission from Extend Your Home.

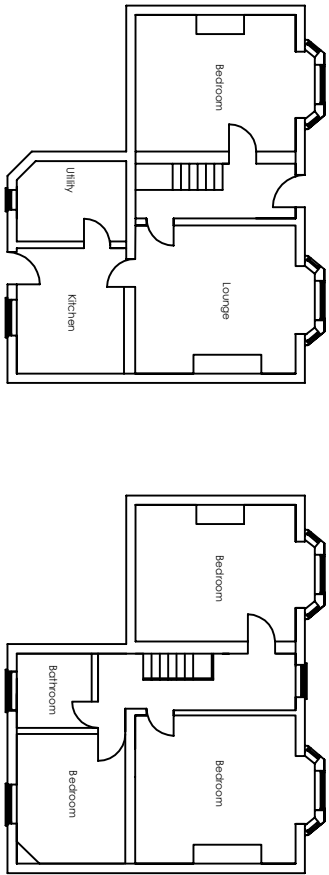

REV	DESCRIPTION	AUTH	DATE
/	/	/	/

EXTEND

YOUR HOME

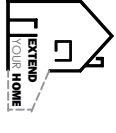

Email: extendyourhome@outlook.com

Address
28 Blackwin Street
Gorton
Manchester
M12 5LD

DESCRIPTION
Two Storey Side Extension, Partial Two Storey Rear Extension, Single Storey Rear Extension, Loft Conversion Dormer Extension
DRAWING TITLE
Existing Plans

DATE 01/03/2024	DRAWN TC
SCALE 1:200	CLIENT BA
DRAWING NUMBER 02	REVISION /