




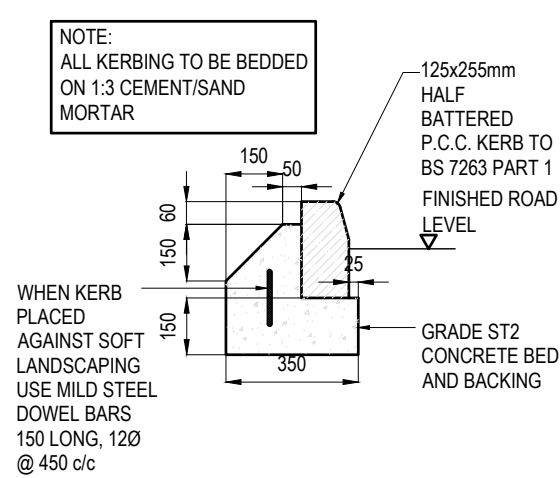


HALF BATTERED KERBING
- K1

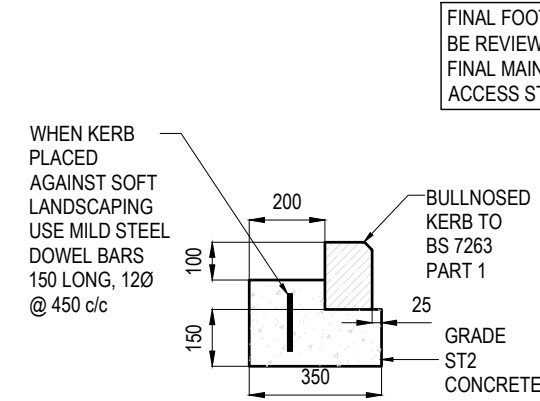


BULLNOSED DROPPED
0-6mm - K2

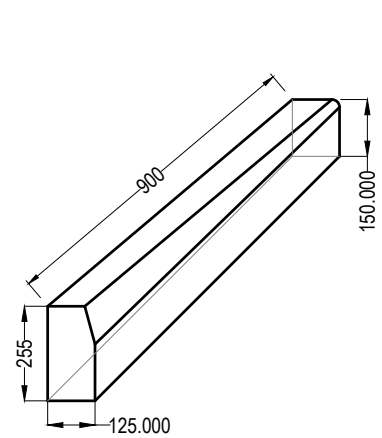


PRECAST CONCRETE
TRANSITION KERB 125x255
HALF BATTERED TO
125x150 BULLNOSED - K3

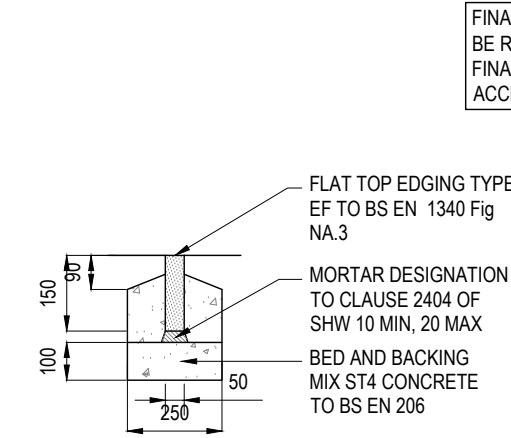


150x50 PCC FLAT TOP
EDGING - E1

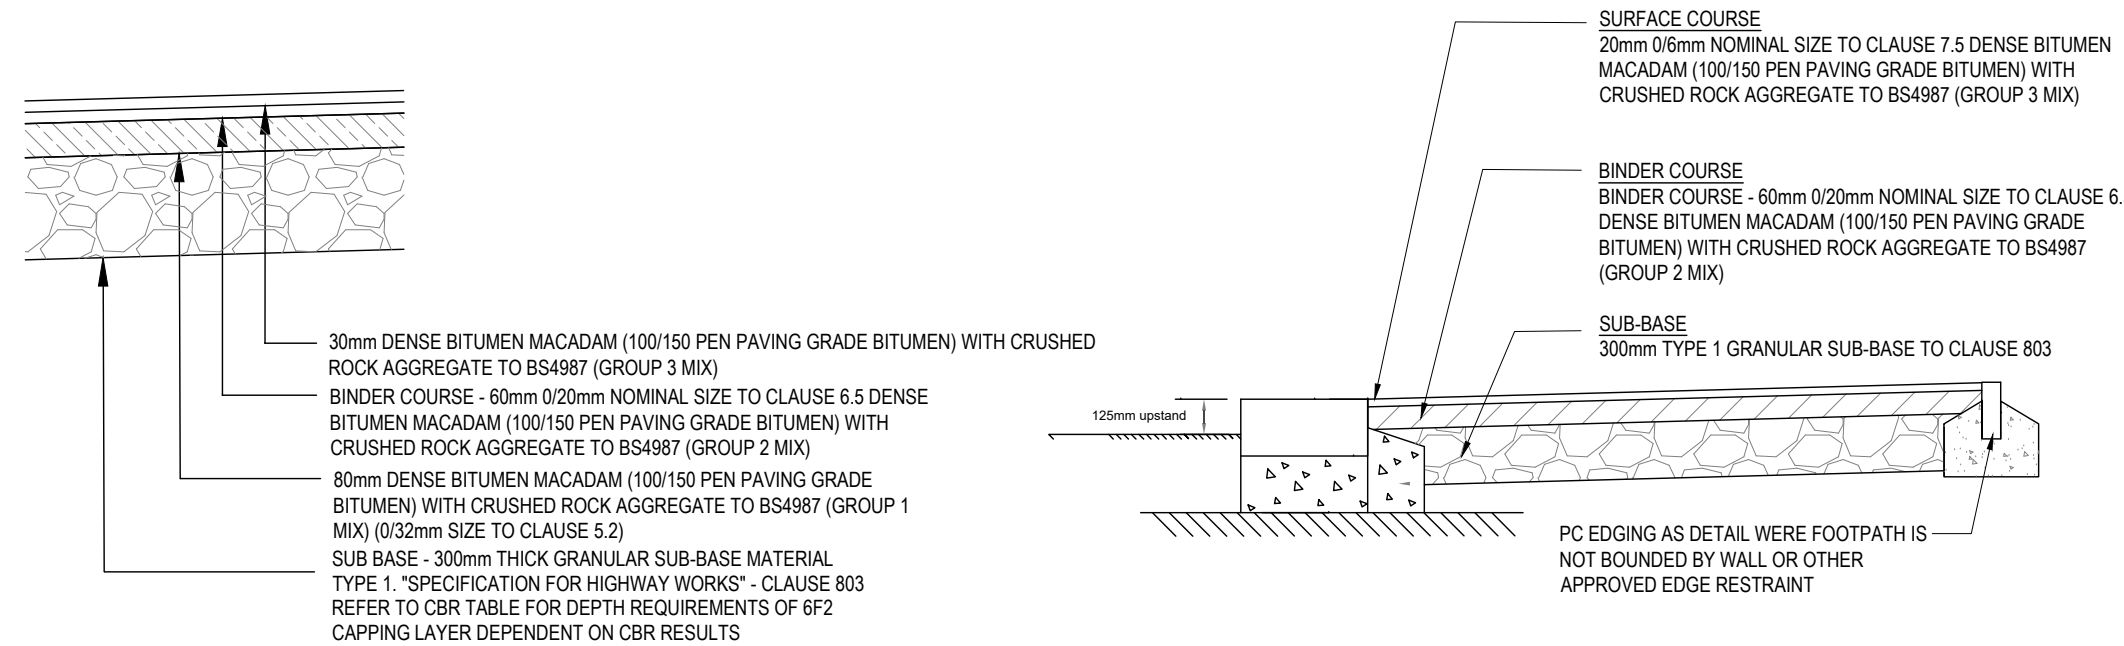


ENTRANCE ROAD & CAR PARK
DETAIL

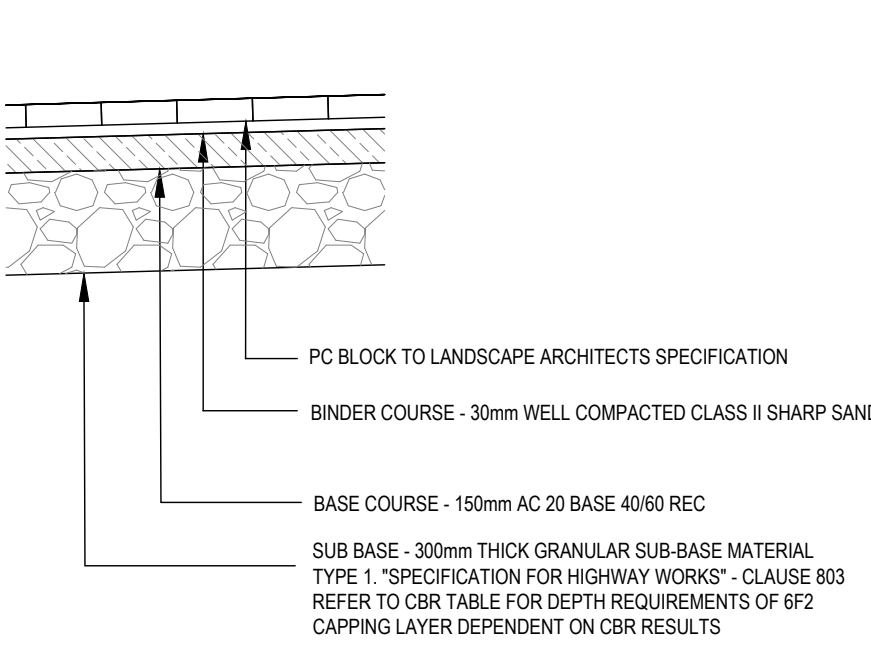

TYPICAL BLOCK PAVING
PEDESTRIAN DETAIL

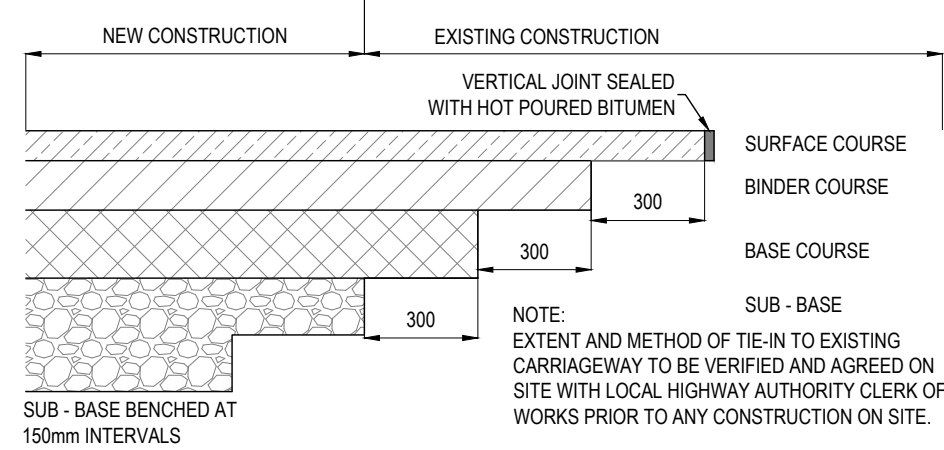

TIE IN TO EXISTING
CARRIAGEWAY

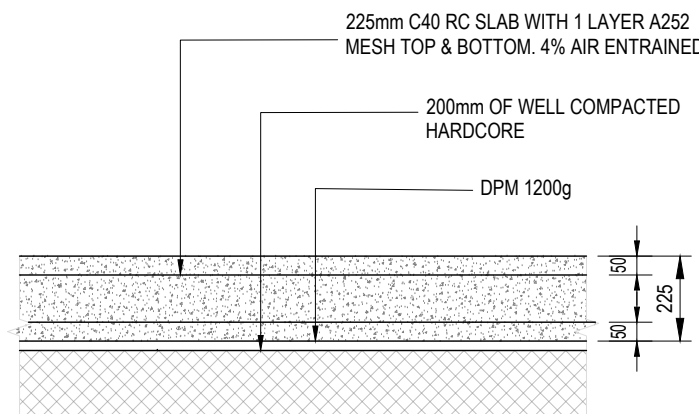

225mm CONCRETE RC
SLAB DETAIL

GENERAL NOTES

- THIS DRAWING TO BE READ IN CONJUNCTION WITH ALL RELEVANT ENGINEERS, ARCHITECTS AND SPECIALISTS DRAWINGS AND SPECIFICATIONS.
- ALL RELEVANT DIMENSIONS TO BE OBTAINED/CHECKED AGAINST ARCHITECT'S DRAWINGS AND BY SITE MEASUREMENT PRIOR TO THE COMMENCEMENT OF WORKS OR ORDERING OF MATERIALS. DISCREPANCIES BETWEEN THE DRAWINGS AND SITE CONDITIONS TO BE NOTIFIED TO THE ENGINEER.
- DETAILS BASED ON LANDSCAPE ARCHITECTS DESIGN REF: **SRP1034- EWA- ZZ- DR- L- 9003**

CONSTRUCTION CBR VALUES

FOOTWAY & HIGHWAY		
CBR	CAPPING LAYER	SUB-BASE
<2%**	450mm OF 6F2	150mm
2% - 4.9%	300mm OF 6F2	150mm
5% - 14.9%	NOT REQUIRED	300mm
15%>	NOT REQUIRED	250mm

** GROUND STABILISATION REQUIRED FOR AREAS WITH CBR <2%
SUB-BASE TO BE TYPE 1 GRANULAR MATERIAL TO D&T SHW CL. 803. THICKNESS MAY BE REDUCED TO 200mm IF SUB-GRADE IS PROVEN TO BE NON-FROST SUSCEPTIBLE.

ALL SUB-BASES BASED ON A
CBR VALUE OF 5%

C01	26.04.2024	CONSTRUCTION ISSUE	JJR	JCM	PT
P02	12.07.2023	RIBA STAGE 4 ISSUE	JJR	JRS	KOB
P01	09.06.2023	PRELIMINARY ISSUE	MG	JP	PL
REV	DATE	DESCRIPTION	BY	CHK	APP

DRAWING STATUS:	CONSTRUCTION
-----------------	--------------

CLIENT:	TILBURY DOUGLAS
---------	-----------------

ARCHITECT:	ELLIS WILLIAMS ARCHITECTS
------------	---------------------------

PROJECT:	SANDILANDS COMMUNITY PRIMARY SCHOOL
----------	--

TITLE:	EXTERNAL WORKS DETAILS
--------	------------------------

STATUS:	PROJECT No:	PROJECT	ORIGINATOR	VOL/SYS/LEVEL	TYPE	ROLE	DRAWING No.	REV:
S3	222-171	SRP1034 - AJP - ZZ - 00 - D - C - 2501						C01

SCALE @ A1:	DESIGNED:	DRAWN:	CHECKED:	APPROVED:	DATE:
1:20	LS	MG	AMc	KOB	JUNE 2023