


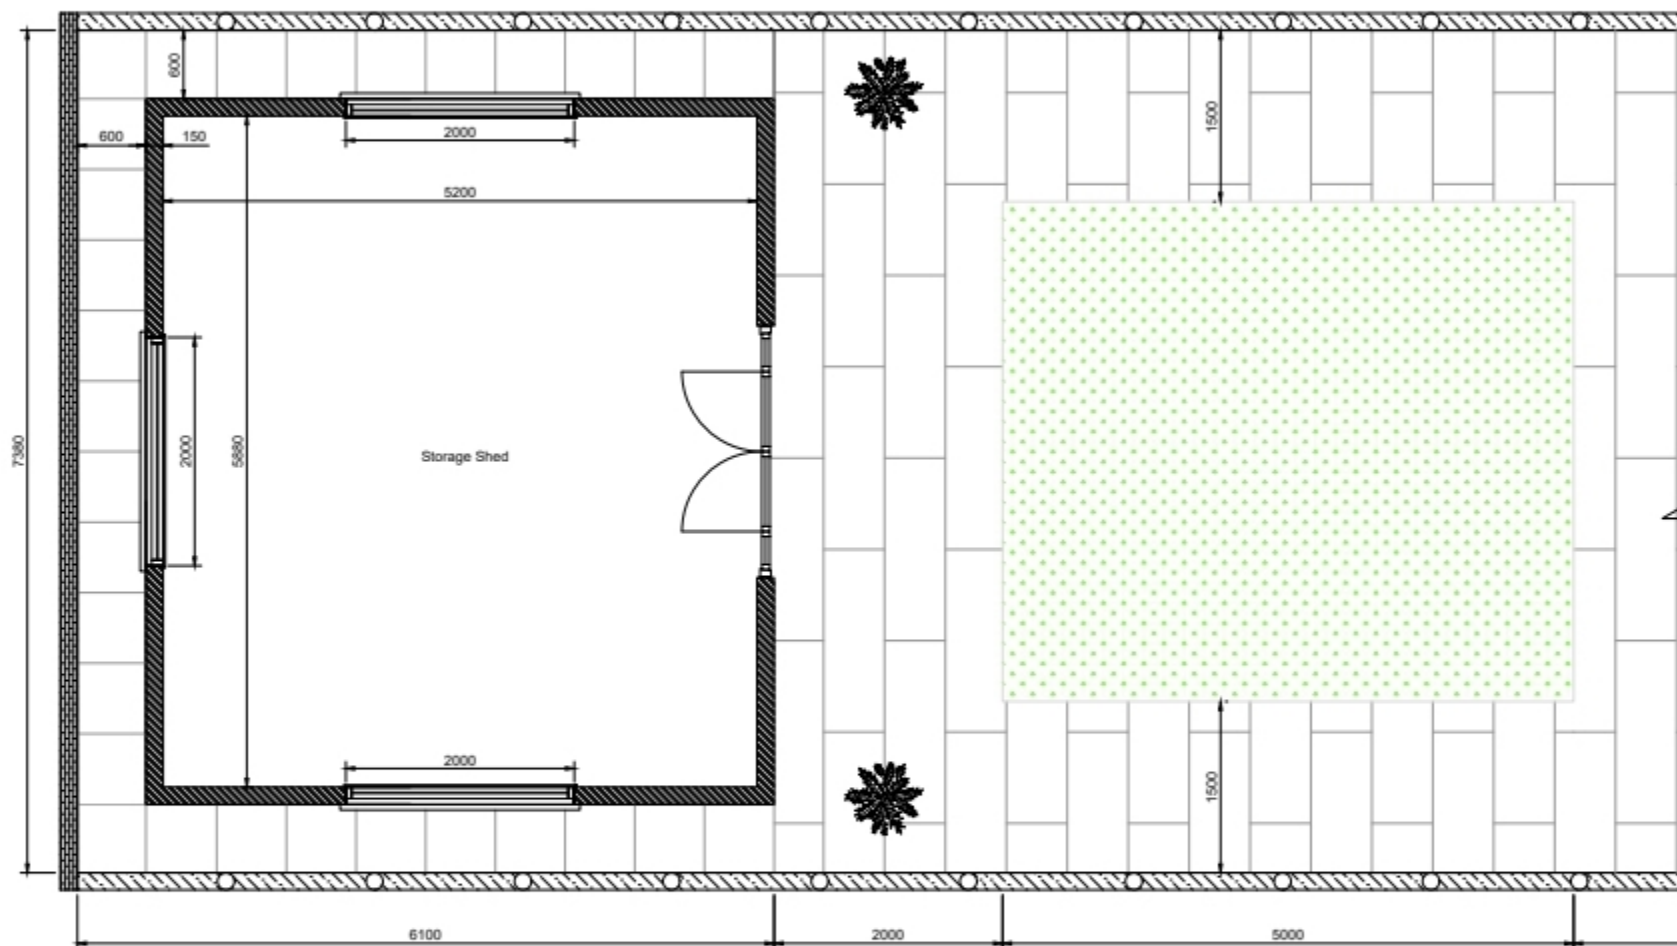

Garden Storage Plan
Scale: 1:20

Notes:			
1. Do not scale from this drawing.			
2. All dimensions in mm.			
3. External walls at 300mm unless stated otherwise.			
Rev	Description	Rev	Description
1	First Issue	1	First Issue
Project			
Garden Storage at Rear of the House			
Drawing Title			
Garden Storage Plan Sheet 1 of 2			
Drawing Name			
First Issue			
Scale			
As Noted			
Drawing Number			
A-01			
Rev			
1			