


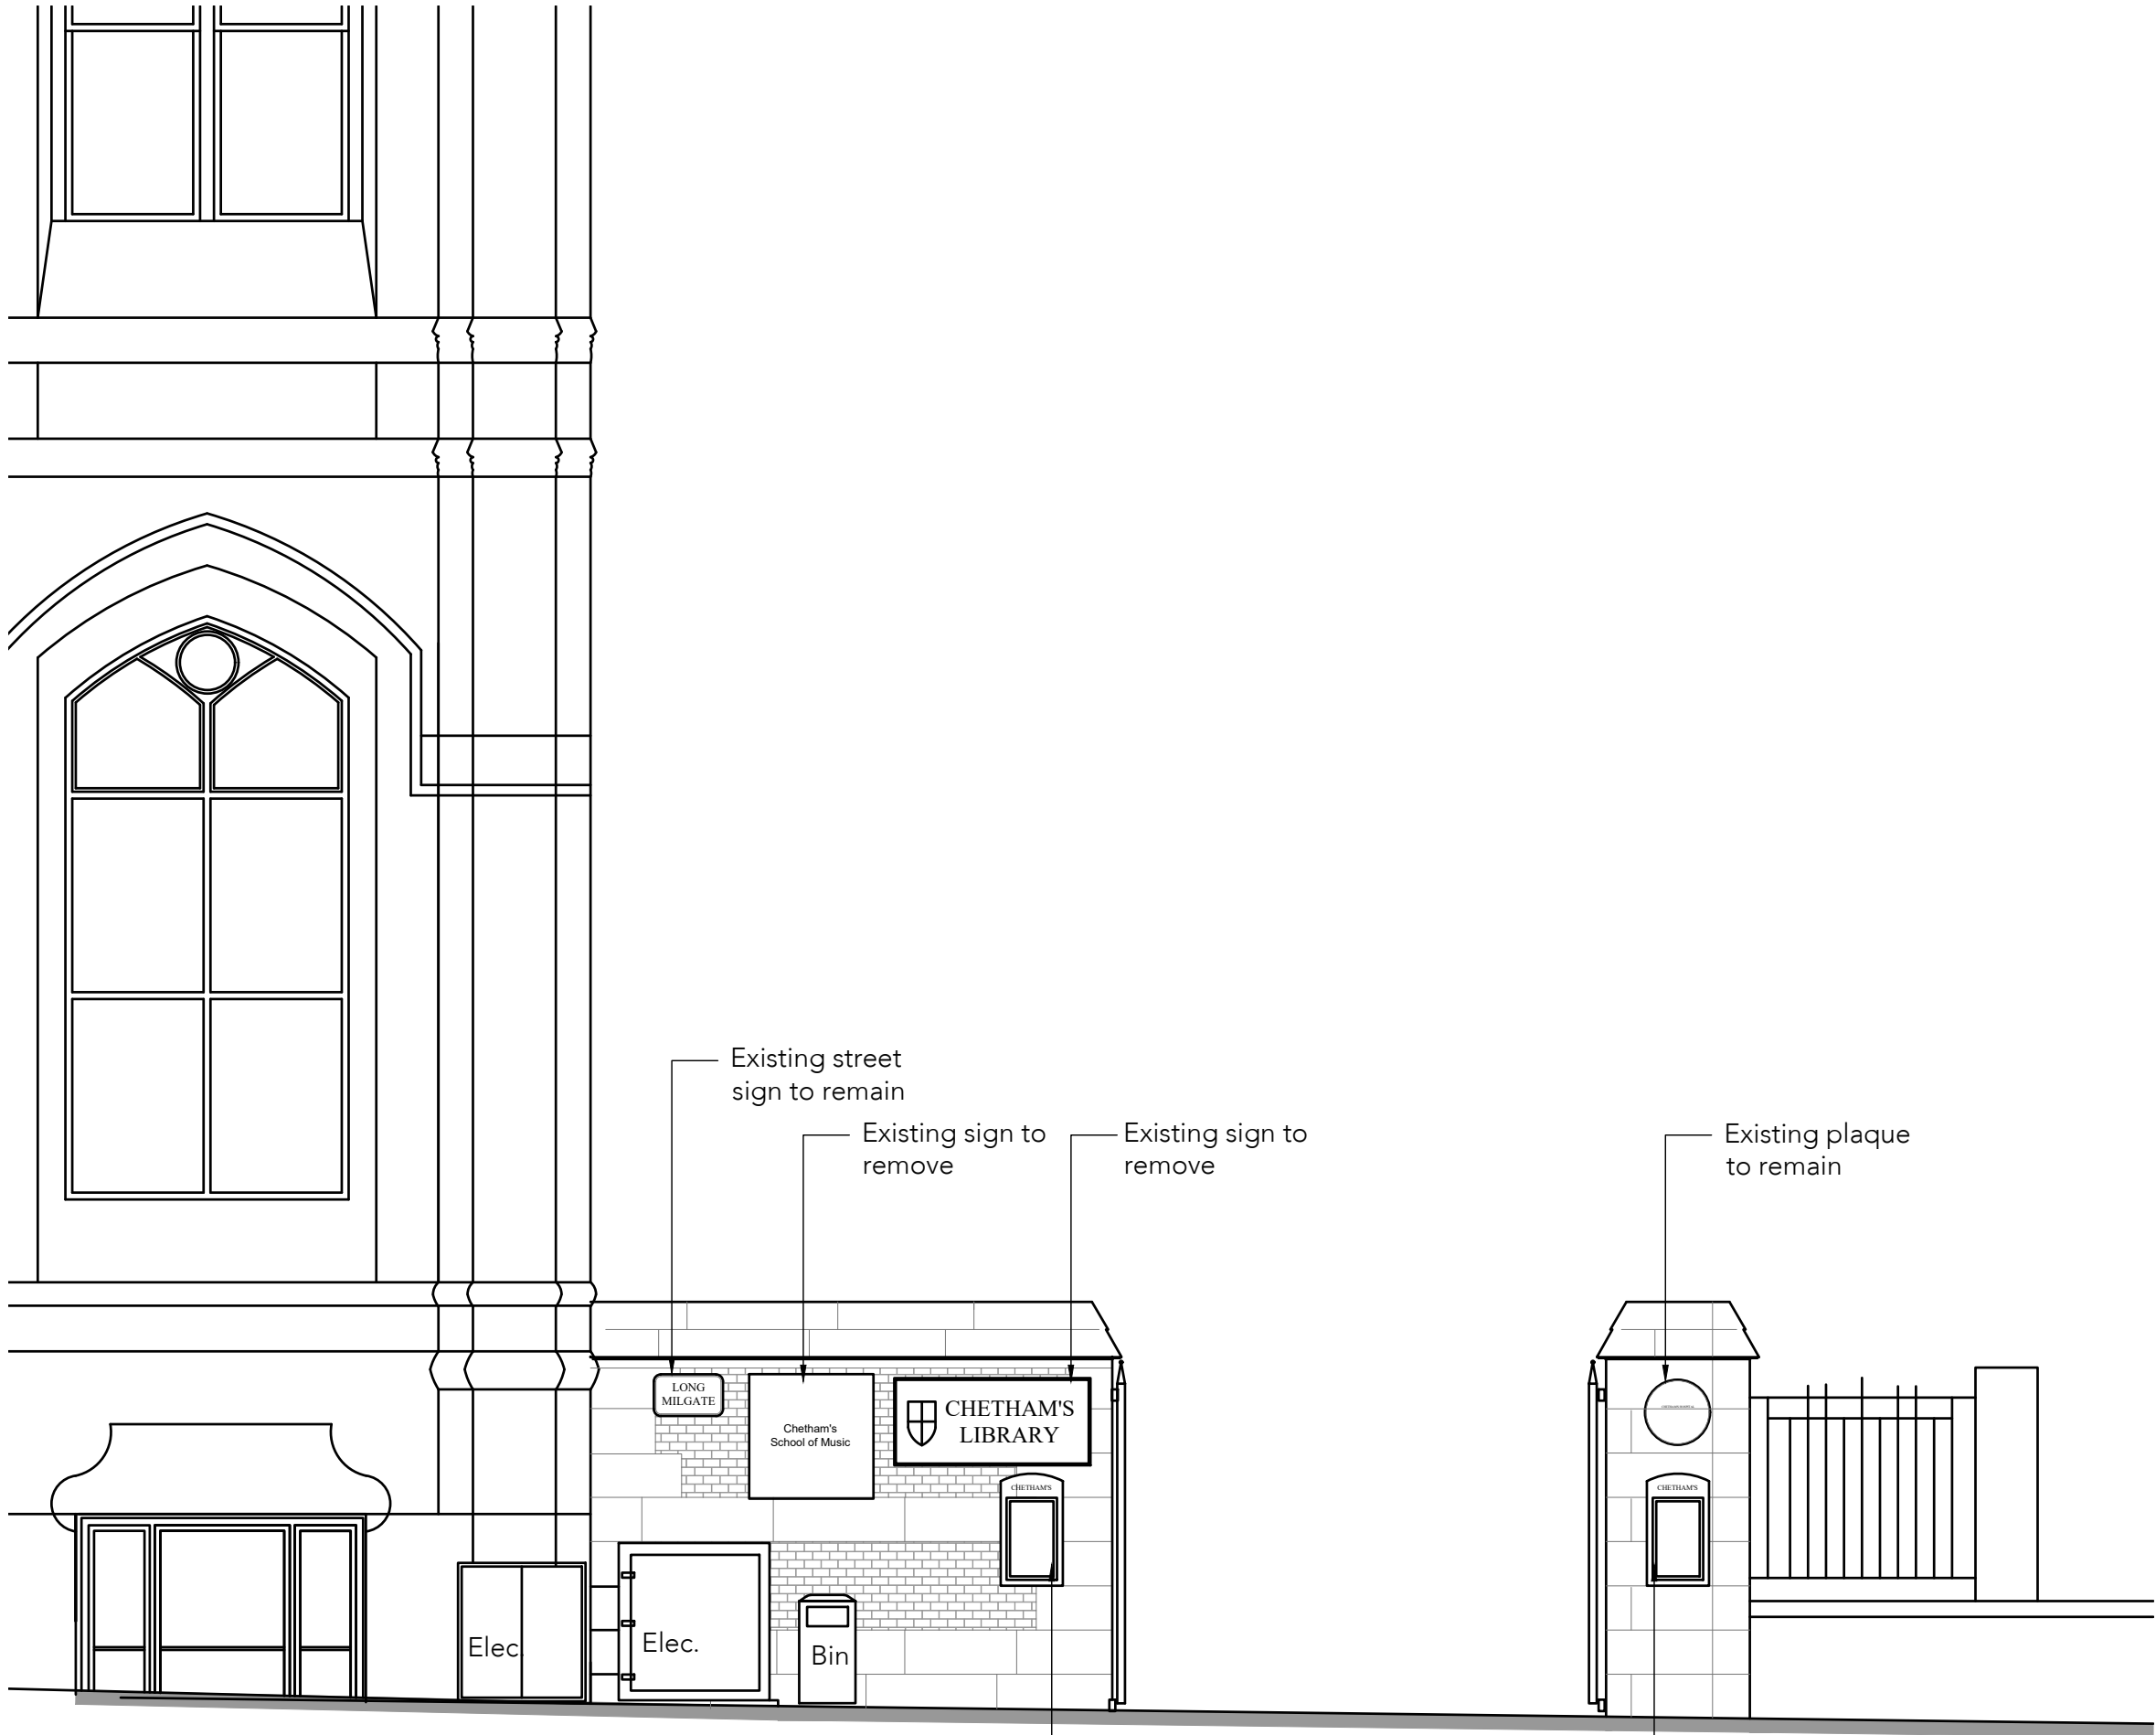

Note:
Do not scale from this drawing.
Dimensions are to be checked on site.
If in doubt please ask.



Buttress

41 Bengal St
Manchester
M4 6AF

Clockwise, Yorkshire House
Greek Street, Leeds
LS1 5SH

T 0161 236 3303
E contact@buttress.net
W www.buttress.net

Project Title CSM - Entrance Signage
Client Chetham's School of Music
Location Manchester

Drawing Title Existing Elevation

Date 12/06/24
Checked EK

Scale 1:50
Orig Paper Size A3

Status **PLANNING**

Project: Origin: Zone: Level: Type: Disc: Number: Rev:

9874- BA - XX - XX - DR - A - (02)001 -