

Do not scale from this drawing. All dimensions to be checked on site prior to manufacture and construction. This drawing is the property of Harrison Ince Holdings Limited and should not be reproduced without permission.
All discrepancies to be brought to the attention of the architect immediately.
This drawing is to be read in conjunction with the specification / bill of quantities and related drawings.

REVISIONS			
-	FIRST ISSUE	08.05.2024	NS
A	ROOM ANNOTATIONS PROVIDED	17.06.2024	NS

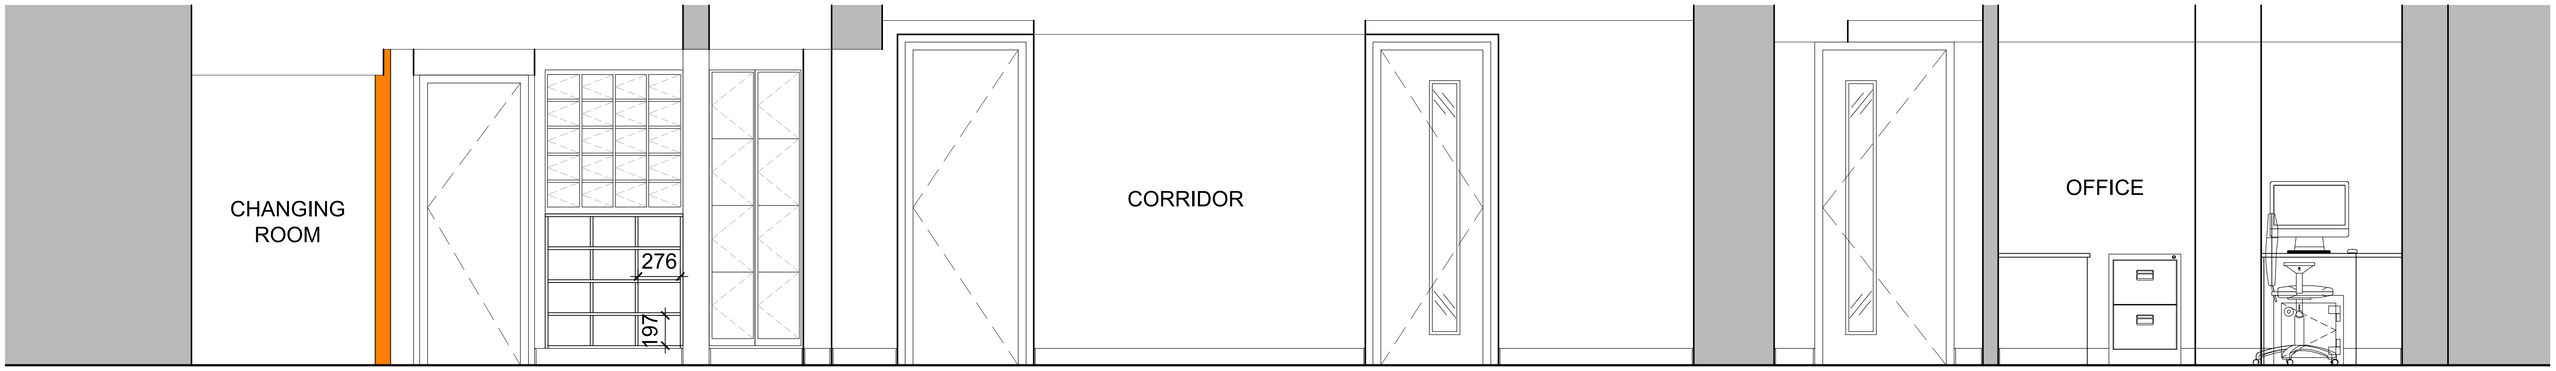

PROPOSED STAFF FACILITIES SECTION B

Scale 1:20

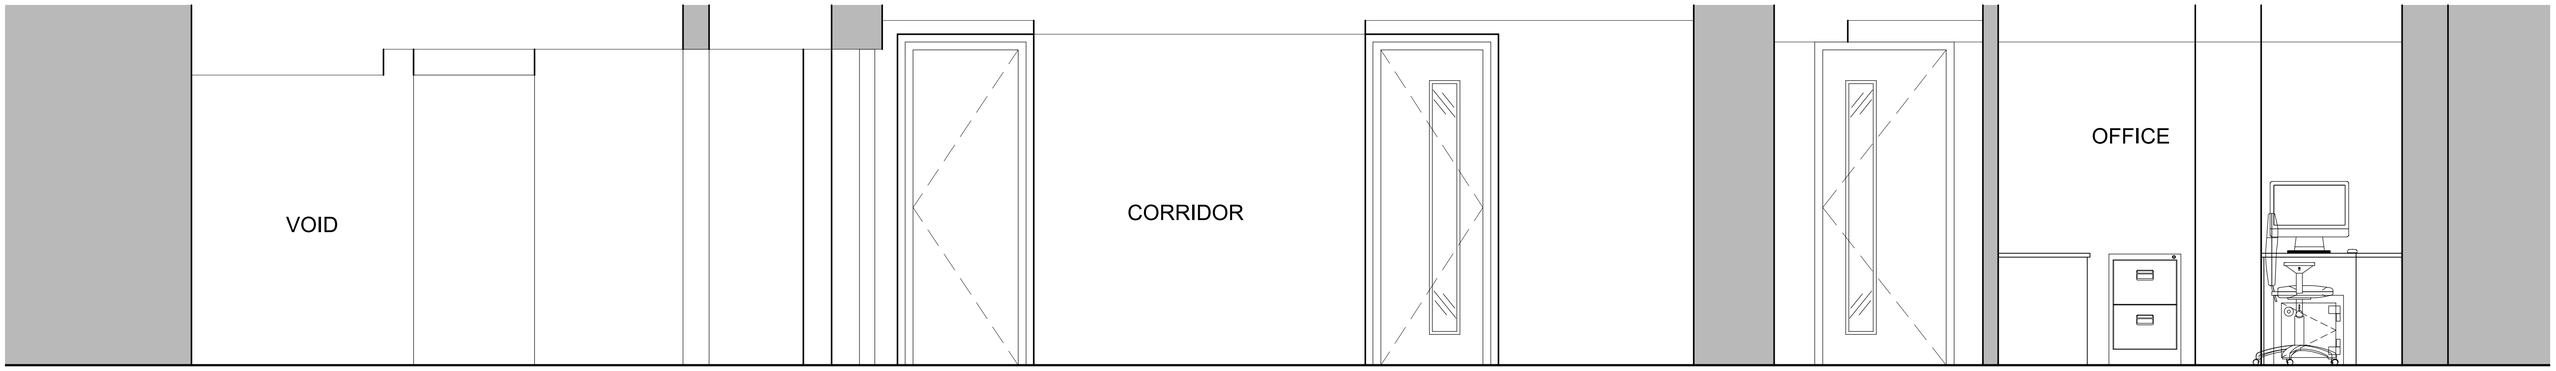

EXISTING STAFF FACILITIES SECTION A

Scale 1:20

WALL KEY:

NEW INTERNAL WALLS

- Wall Type 1 - 75mm Stud 12.5 mm plasterboard either side 30 min fire rated
- Wall Type 2 - 75mm Stud x2 12.5 mm plasterboard either side 60 min fire rated
- Wall Type 3 - 100/140mm Block work excl. finishes

NOTE (WALL TYPE 1 AND 2):
These walls to incorporate additional horizontal and vertical studs as required to take heavy fixtures such as sanitary fittings. where stud walls are to be finished with wall tiling there are to include two horizontal rows of studs for additional support to the boards.

@1:20 scale

0 200mm 1m

100mm 500mm 2m

HARRISON INCE
ARCHITECTS INTERIOR DESIGNERS

SUN HOUSE
2-4 LITTLE PETER STREET
KNOTT MILL
MANCHESTER
M15 4PS
TEL: 0161 236 3650
EMAIL: enquiries@harrison-ince.co.uk

CLIENT	JD WETHERSPOON PLC
PROJECT	THE WATERHOUSE 67-71 PRINCESS ST, MANCHESTER, M2 4EG
TITLE	EXISTING AND PROPOSED STAFF FACILITIES SECTIONS

DATE	JUNE 2024	SCALE	1:20 @ A1
JOB NO.	PN2103 - 19	DWG. NO.	AD01 - A
DRAWN	CAD/NS	CHECKED	