
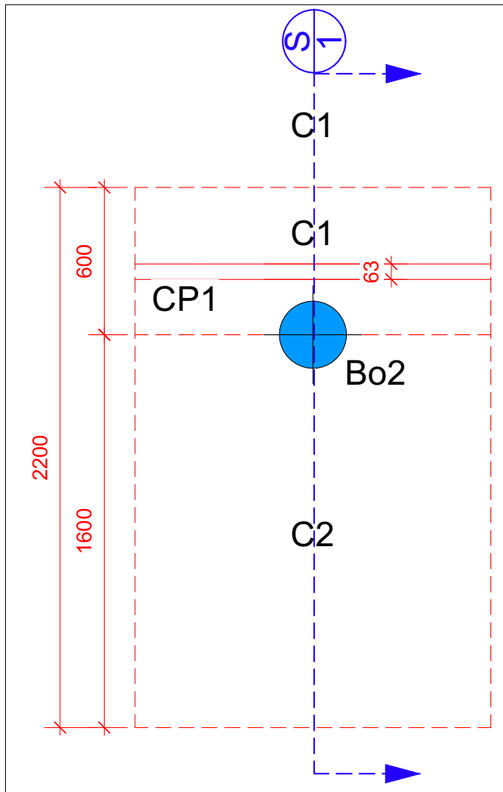


Plan View: Bollard 2 Along River Street

Scale: 1:25

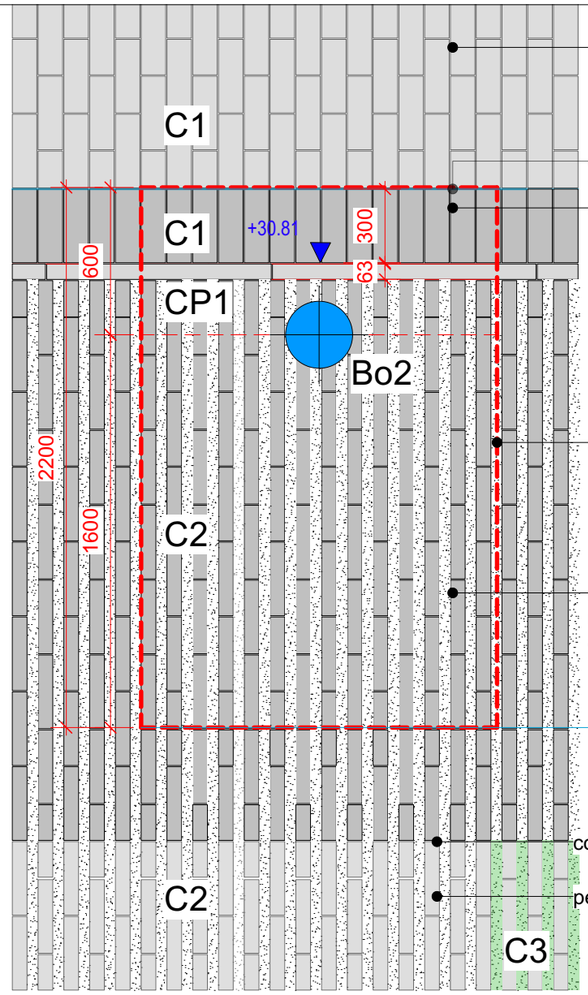

CP1
Concrete pin kerb
to be cut down to 80mm thick
with a minimum of 20mm
bedding mortar over bollard
foundation extent


C1
Linear concrete block
to be cut down to 80mm thick
with a minimum of 20mm
bedding mortar over bollard
foundation extent

C1
Linear concrete block
flexibly laid

C2
Linear concrete block with gravel infill
to be cut down to 80mm thick with a minimum of 20mm bedding mortar over bollard
foundation extent (paving section is indicative - refer to hardworks plan for paving direction)

C2
Linear concrete block with gravel infill
rigidly laid - refer to Foundations GA and Hardworks build-up typology


C2
Linear concrete block with gravel infill
permeable paving build-up

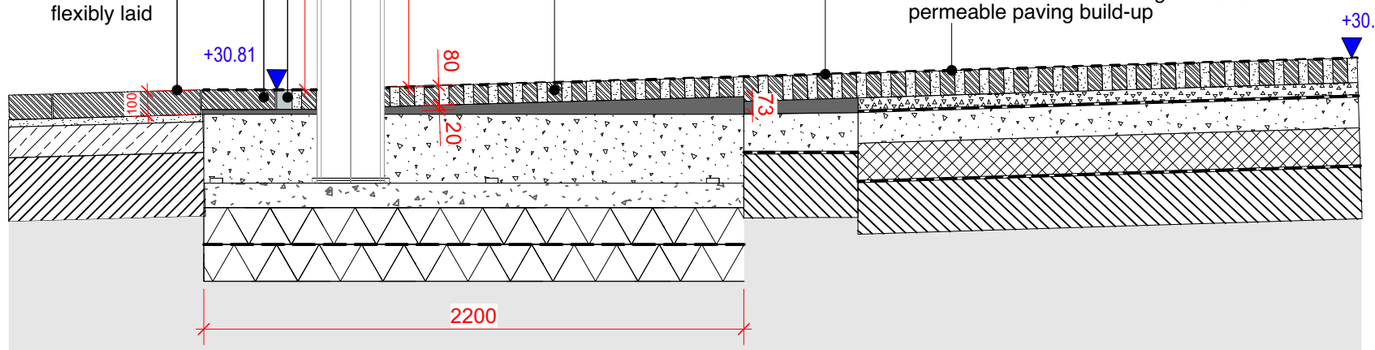

S1 Section: Bollard 1 Along Medlock Street

Scale: 1:25

LOCATION PLAN

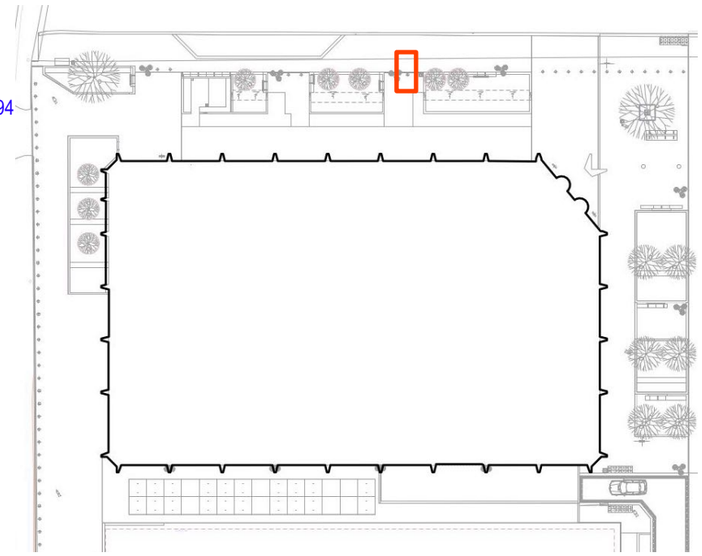

© This drawing is copyright protected and may not be reproduced in whole or part without written authority from the owner.

NOTES:
1. Do not scale from this drawing.
2. Always work to noted dimensions.
3. All dimensions are in millimetres unless otherwise stated.
4. All setting out, levels and dimensions to be agreed on site.
5. The dimensions of all materials must be checked on site before being laid out.
6. This drawing must be read with the relevant specification clauses and detail drawings.
7. Order of construction and setting out to be agreed on site.

Revision	Date	Description	Drawn	Apprvd.
C01	27/06/24	S4 - First issue	VS	RM

PLANIT
Manchester | London | Liverpool | Leeds | Standish
Manchester
2 Back Grafton Street,
Altrincham,
Cheshire,
WA14 1DY
W: planit-ie.com
E: info@planit-ie.com
T: 0161 928 9281

Client	First Street Developments LTD
Project	First Street Plot 9
Drg Title	Bolllard detail - Bo2 River Street

Created on	Created by	Approved by
10-06-24	VE / VS	RM

Scale	Size	Workstage
1:25	A3	Stage 5

Drg No.	Suitability	Revision
MN2A-PLA-ZZ-00-DR-L-007002	S4	C01

© Planit I.E. Limited