

Description:

- Typical Podium Sedum Matt and Plug Planting Detail

Sedum Blanket:

- Product: SB Sedum Blanket
- Supplier: Bauder or equal and approved

Plug Planting:


- Product: Submitt ProposalIndividual Plug Plants
- Supplier: Bauder or equal and approved

Extensive Roof Build Up:


- In Strict accordance with supplier guidelines

Sample:

- Material samples to be submitted to Landscape Architect for approval.

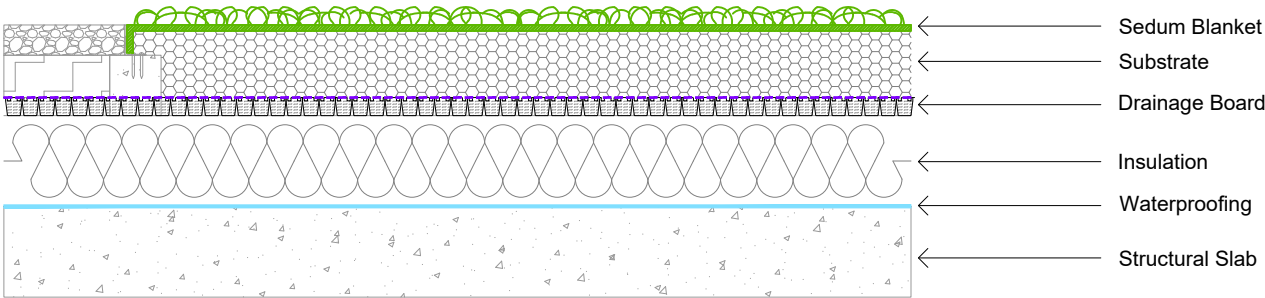

SEDUM MATT
TYPICAL DETAIL 001 SECTION @ 1:25

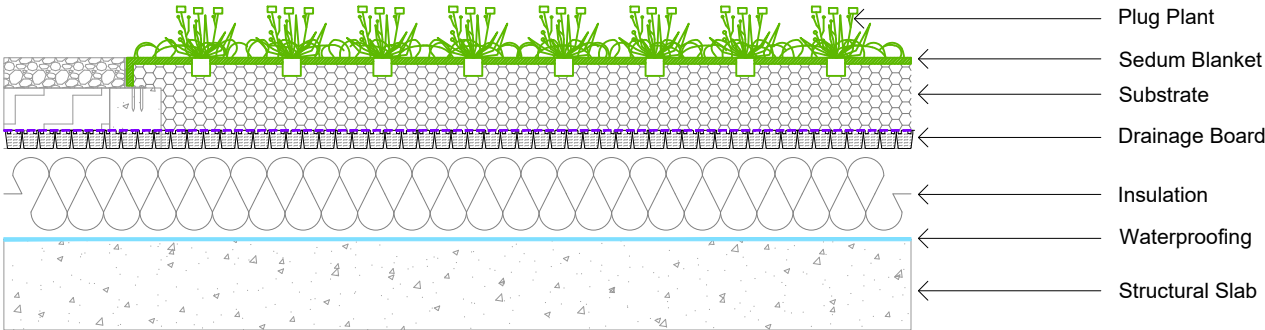

PLUG PLANTS
TYPICAL DETAIL 001 SECTION @ 1:25

TYPICAL DETAIL

NOTES
1. This drawing is to be read in conjunction with all other drawings and specifications.
2. Do not scale off this drawing. Written dimensions to be taken only.
3. Any discrepancies found between this drawing and other drawings and specifications in the construction documents must be referred to the Landscape Architect prior to work commencing.
4. This drawing must not be copied in whole or in part without prior written consent of Optimised Environments Ltd.

DRAWING INFORMATION BASED UPON
Emapsite: © Crown copyright and database rights 2019 Ordnance Survey 0100031673.
OS OpenData: Contains OS data © Crown copyright and database right (2019).
Google Earth: Please show the attribution statement shown on the Google map or image that you are using.
Topographical Survey: Please reference surveyor's survey.

CDM INFORMATION
1. To be completed

01	Stage 2 Update	CO	15.12.22
Issue	Revision	Initial	Date

optimised environments ltd

EDINBURGH 2nd Floor | Quartermile Two | 2 Lister Square | Edinburgh | EH3 9GL
t 0131 221 5920 w optimisedenvironments.com

LONDON Unit 6 | 36-42 New Inn Yard | Shoreditch | London | EC2A 3EY
t 0203 984 4022 w optimisedenvironments.com

MANCHESTER 86 Princess Street | Manchester | M1 6NG
t 0161 696 7550 w optimisedenvironments.com

Optimised Environments Ltd. Registered in Scotland SC359690.
Registered address: 2nd Floor | Quartermile Two | 2 Lister Square | Edinburgh | EH3 9GL

Client
Downing Living (Manchester) Limited

Project
PLOT 11 FIRST STREET SOUTH
Manchester

Drawing Title
Podium Sedum Blanket and Plugs Typical Detail
Page 1 of 1

Scale Bar	North
Scale: 1:25@A3	Date: 23.09.22
By: CO	Status: TENDER
Checked: AW	Approved: AW

Drawing Number	Rev
M90183_60018	01