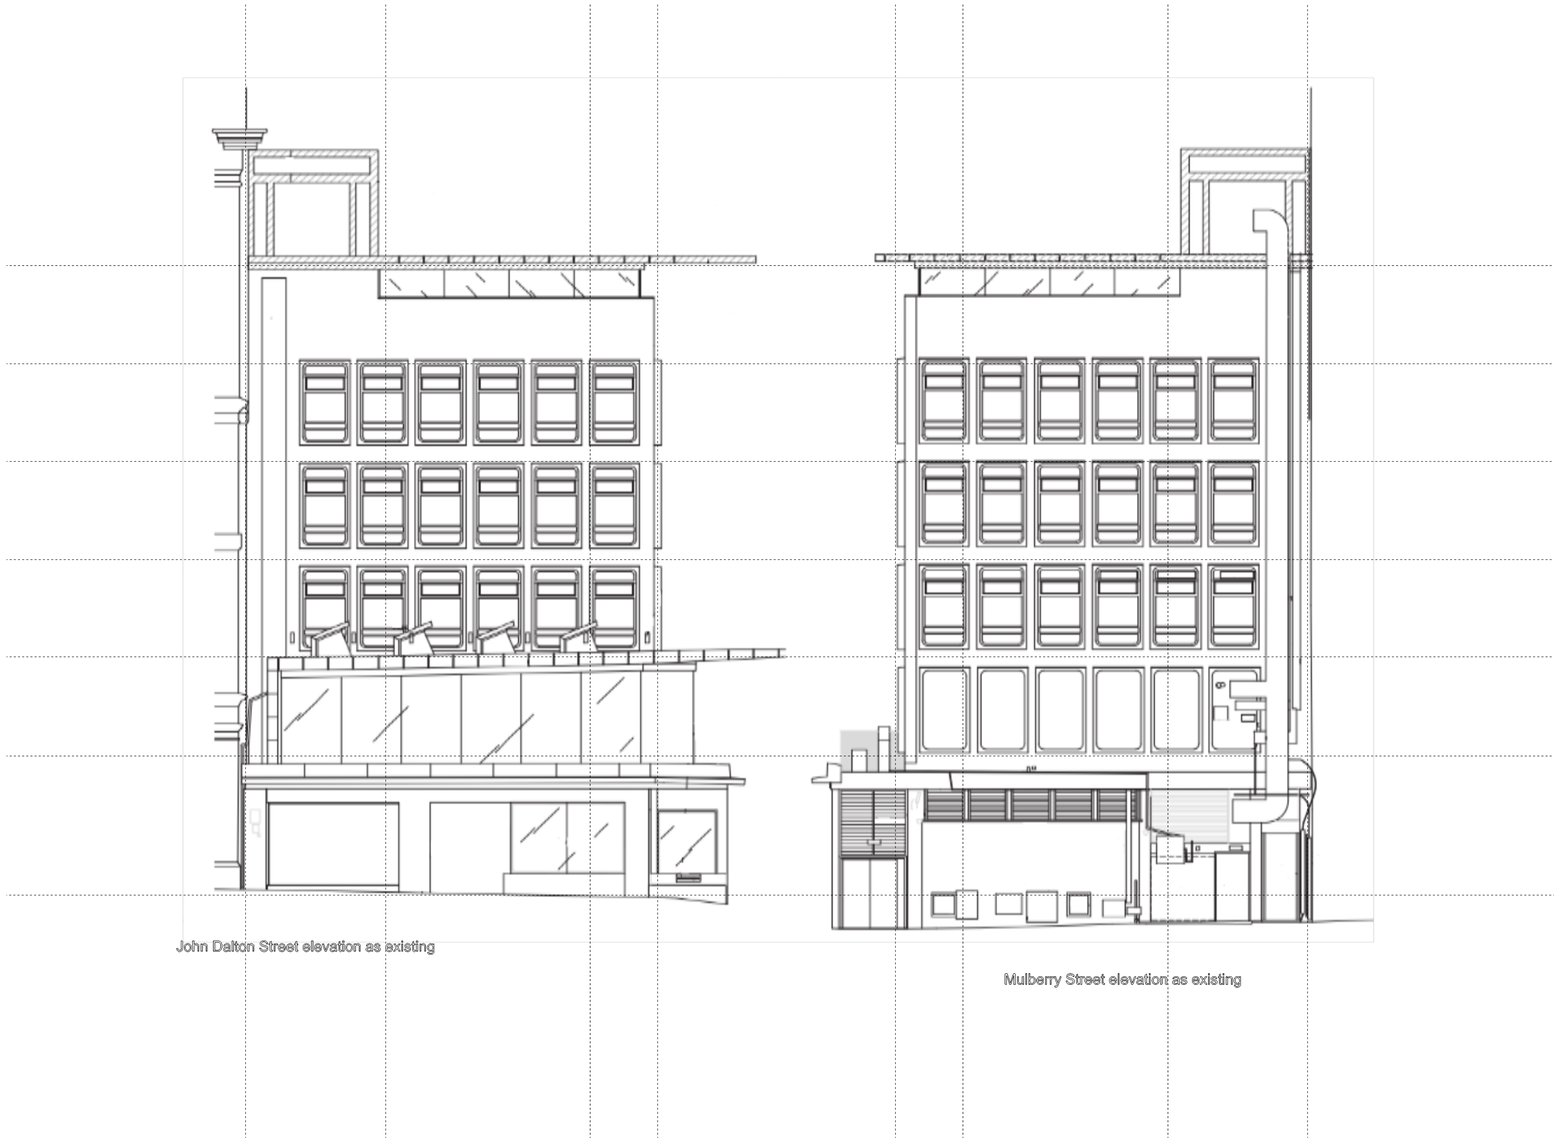

John Dalton Street elevation as existing

Mulberry Street elevation as existing


Jade3 Architecture Ltd

Jade3 Architecture Ltd, Studio 12, Silver Street, Wakefield WF1 1UY
Cellphone : 07535 740097 www.jade3architecture.co.uk


**Former Panacea site**
**Ikaro restaurant**
**14 John Dalton Street**
**Manchester**
**M2 6JR**

| Project No. | Project Title | | |
|---|---|---|---|
| **2023 Enquiry 24** | **existing John Dalton Street and Mulberry Street elevation** | | |
| Drawn By | Reviewed By | Scale | Date |
| | **MC** | **1:100 @A1 size** | **25/03/2023** |
| Drawn No. | Reviewed Title | | Revision |
| 103 | | | |

**Important Notice**
Do not scale off this drawing. Critical dimensions should be checked on site prior to works commencing. Any conflicts should be brought to the company's attention as soon as they become apparent. Failure to do so could render the contractor liable for subsequent losses. Copyright in the drawing and any work executed from this drawing remains the property of Jade3 Architecture Ltd.


© Copyright Jade3 Architecture Ltd.