

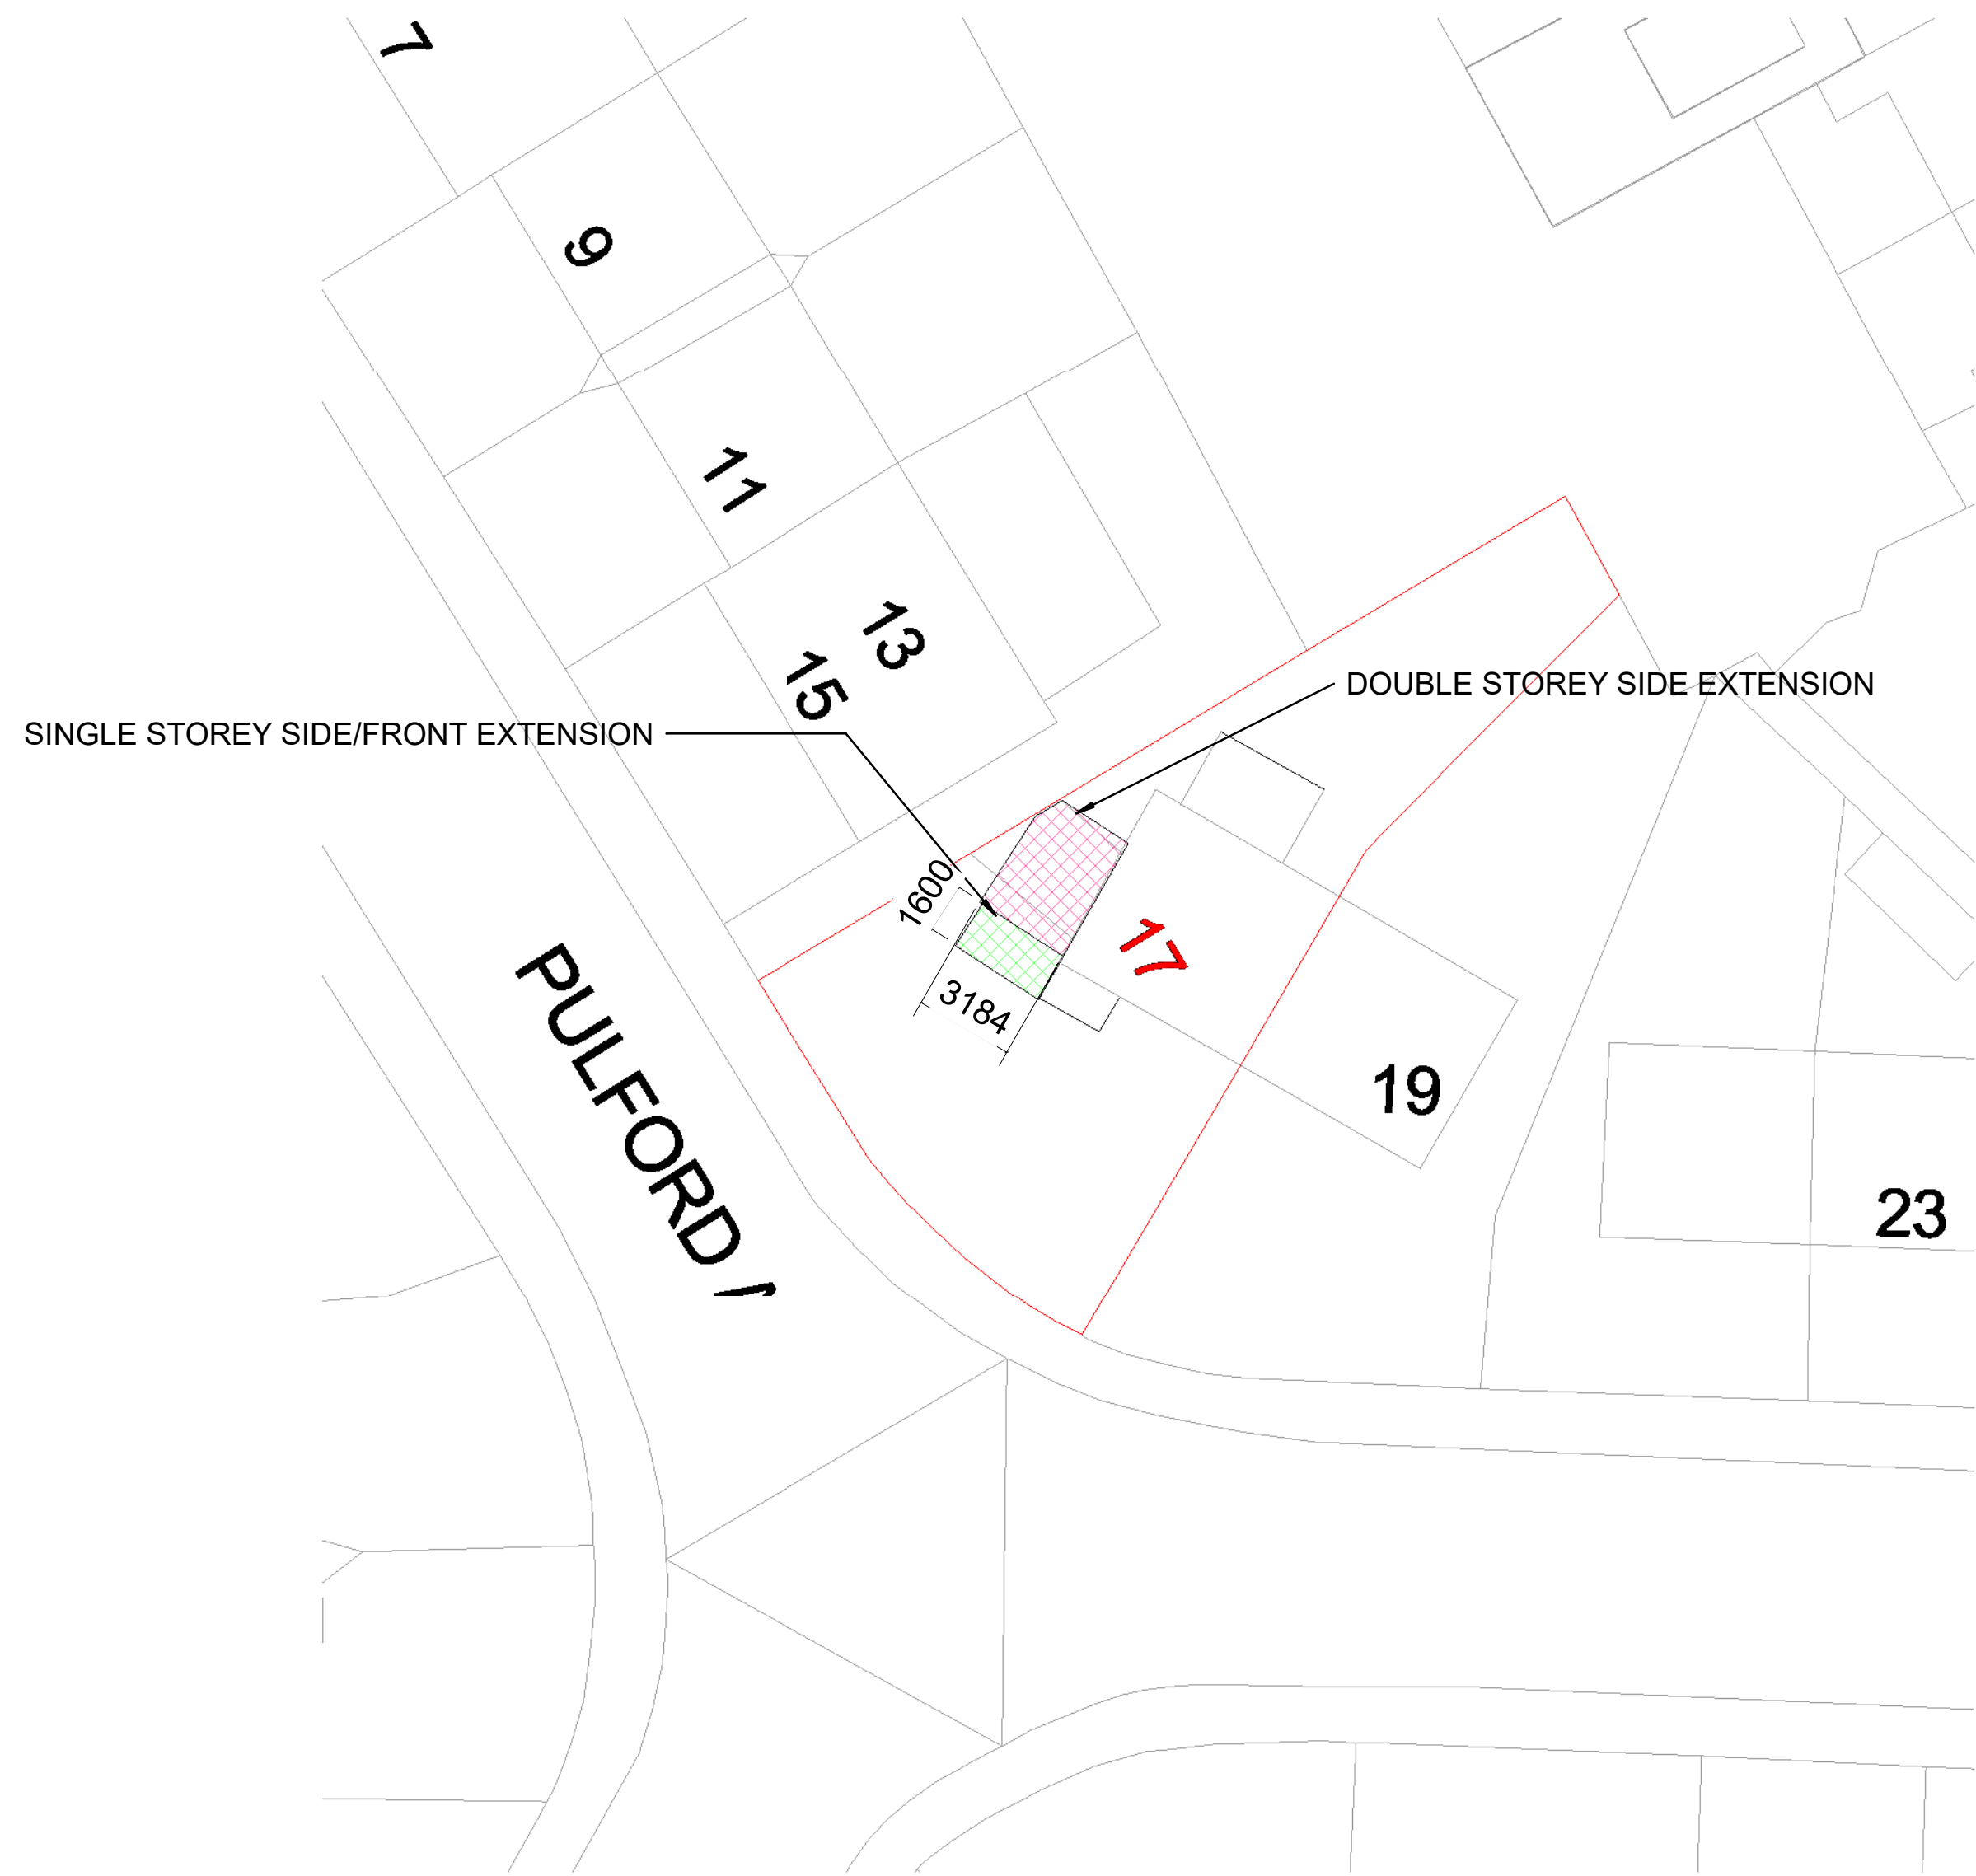


1 Block Plan - Existing
1 : 200

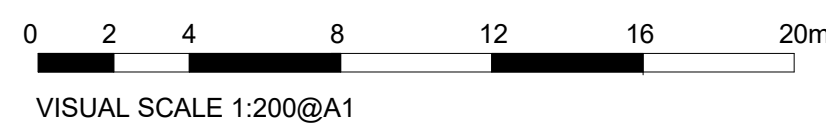

2 Block Plan - Proposed
1 : 200

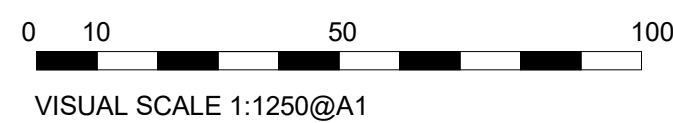

Rev.	Date	Seq.	BY	Description
02	07.03.2023	3	MK	Comments incorporated
01	10.01.2023	1	MK	Issue for Planning



22 Micklefield Way, Borehamwood, WD6 4LG
office@mkcreative.me.uk

Client:
Wafik Attia

Project:
17 Pulford Avenue, M21 7PF

Drawing area:

Drawing Title:
BLOCK PLAN

Approved By: MZ	Date: 10.01.2023
Checked By: MZ	Scale: 1 : 200
Drawn By: MZ	Size: A1

Status:
FOR PLANNING

Drawing No. 17 Pulford - 02S	Rev. 02
---------------------------------	------------