





KEY TO WINDOWS - ELEVATION TO ST JOHN STREET

add note:
timber bead with
profile to match frame

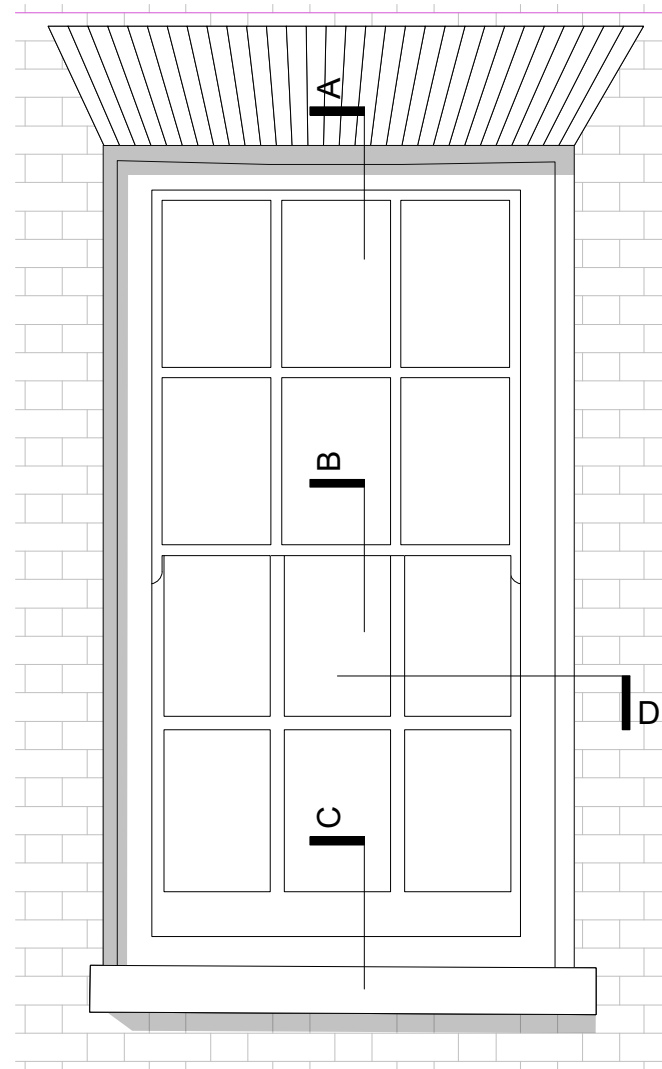

TYPICAL WINDOW (PROPOSED) - ELEVATION FROM OUTSIDE
SCALE 1:20

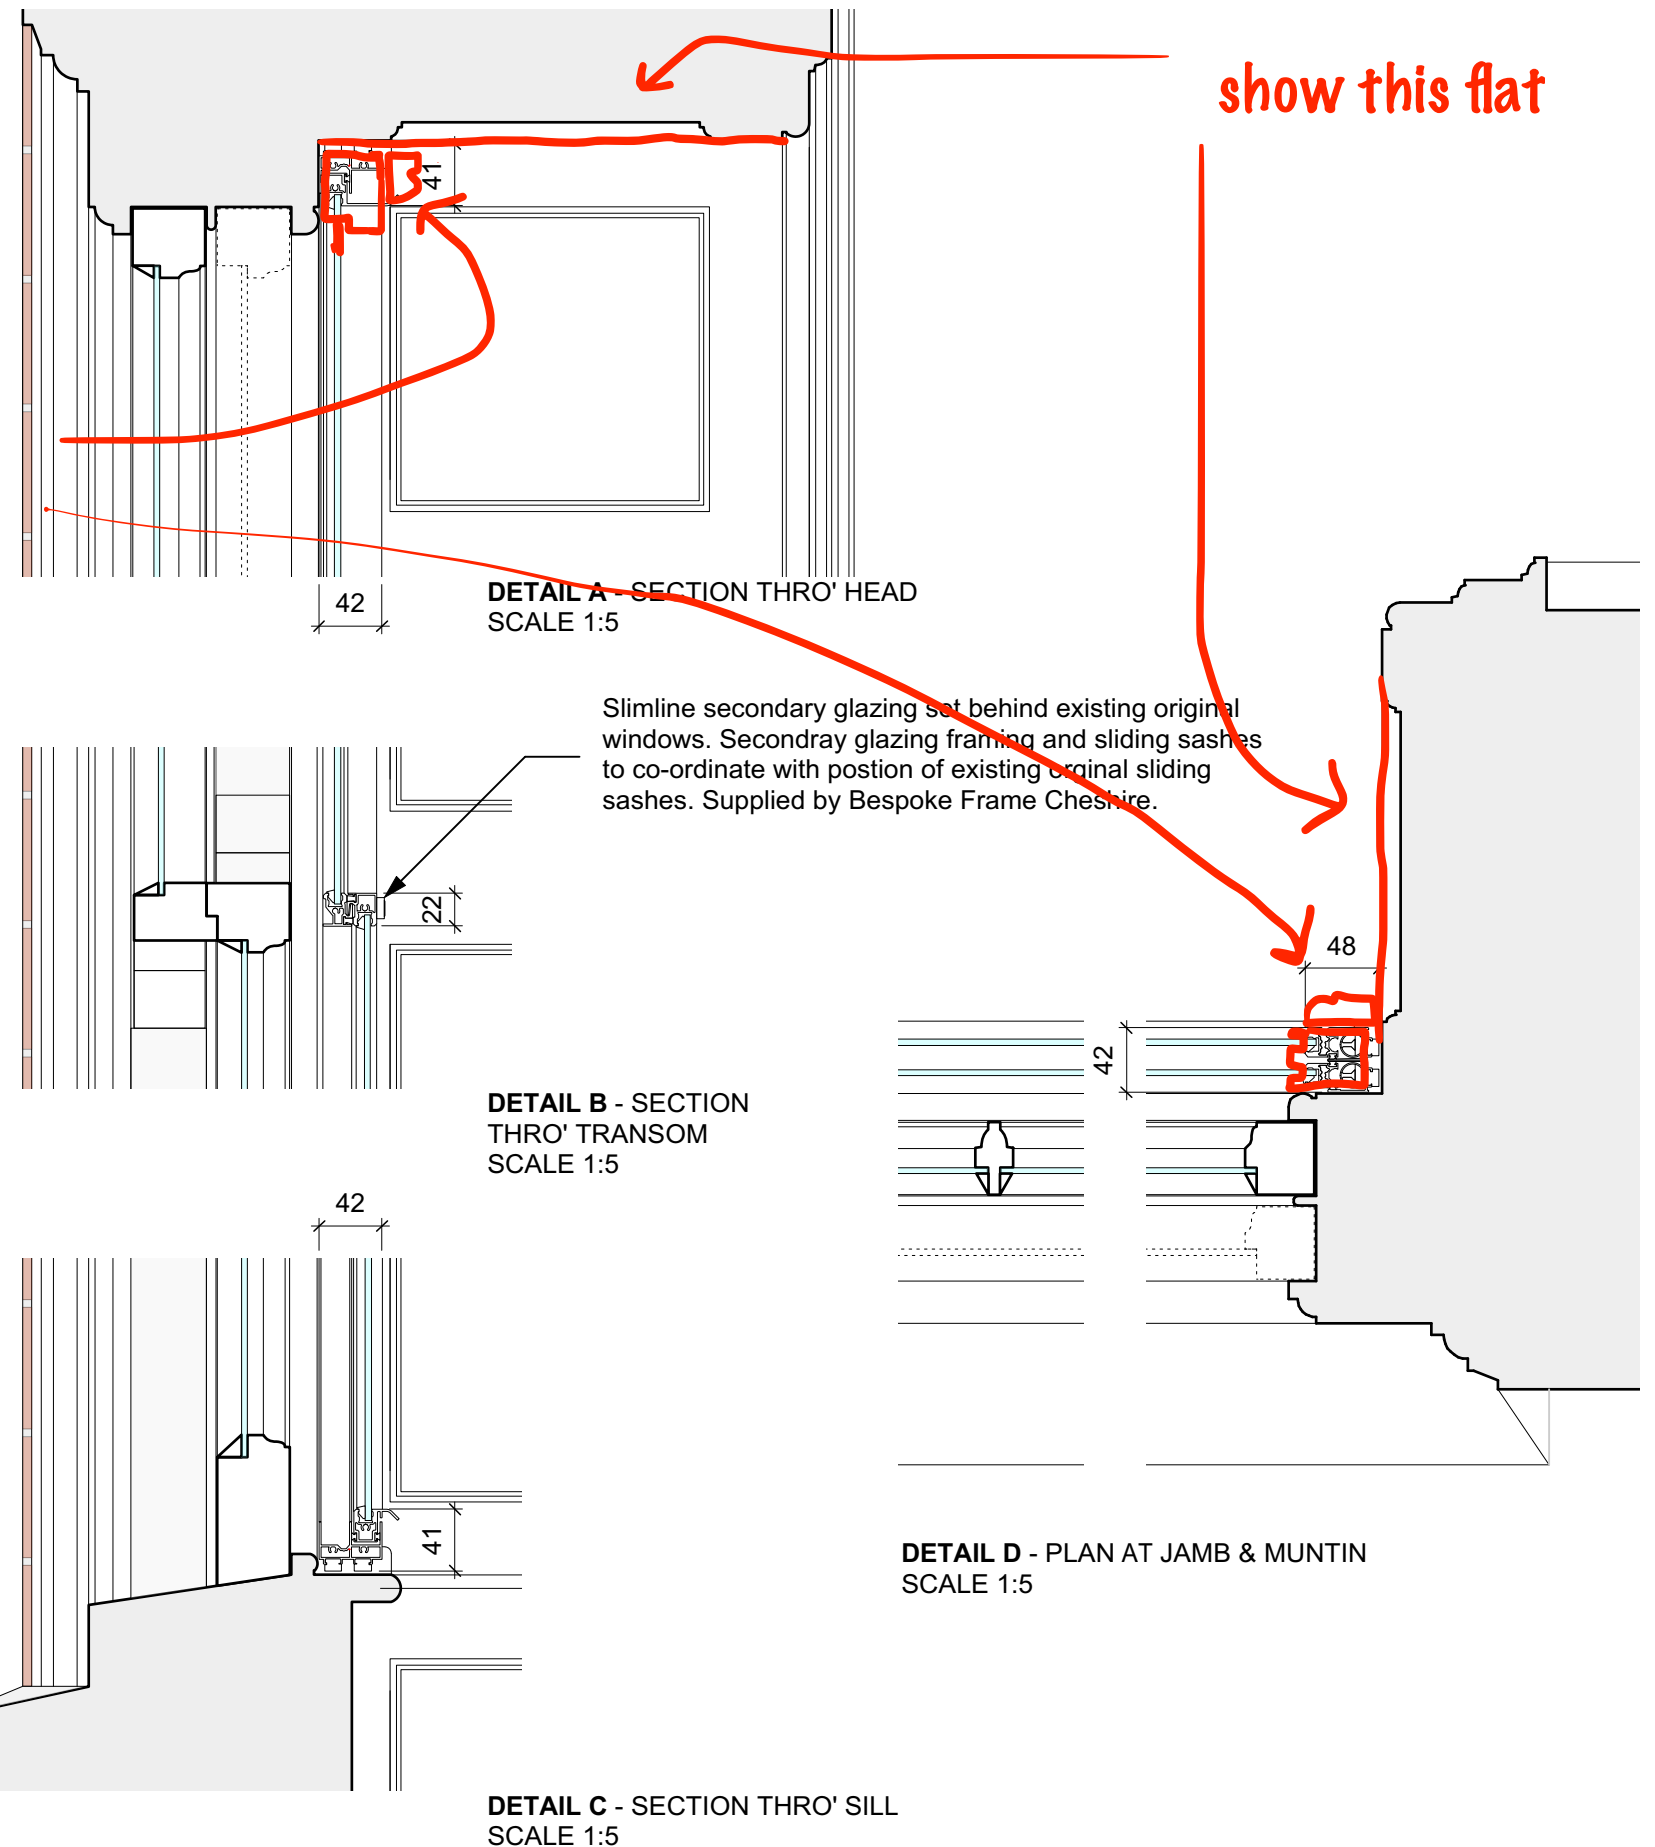

28 ST JOHN STREET
PROPOSED SECONDARY GLAZING DETAILS TO EXISTIG SLIDING SASH WINDOW

TENDER

REVISION	DATE	DESCRIPTION

CLIENT: LEASING OPTIONS LTD

PROJECT: PROPOSED RESIDENTIAL DEVELOPMENT

ADDRESS: 28 ST JOHN STREET, MANCHESTER, M3 4DJ

DRAWING TITLE: PROPOSED SECONDARY GLAZING DETAILS

SCALE: 1:20/1:5@ A3

DATE: DECEMBER 2022

DRAWING NO: A665_T_802

OLLIER SMURTHWAITE ARCHITECTS

40 King Street, Manchester, M2 6BA
T 0161 883 0838
F 0161 883 0839
E mail@olliersmurthwaite.com