



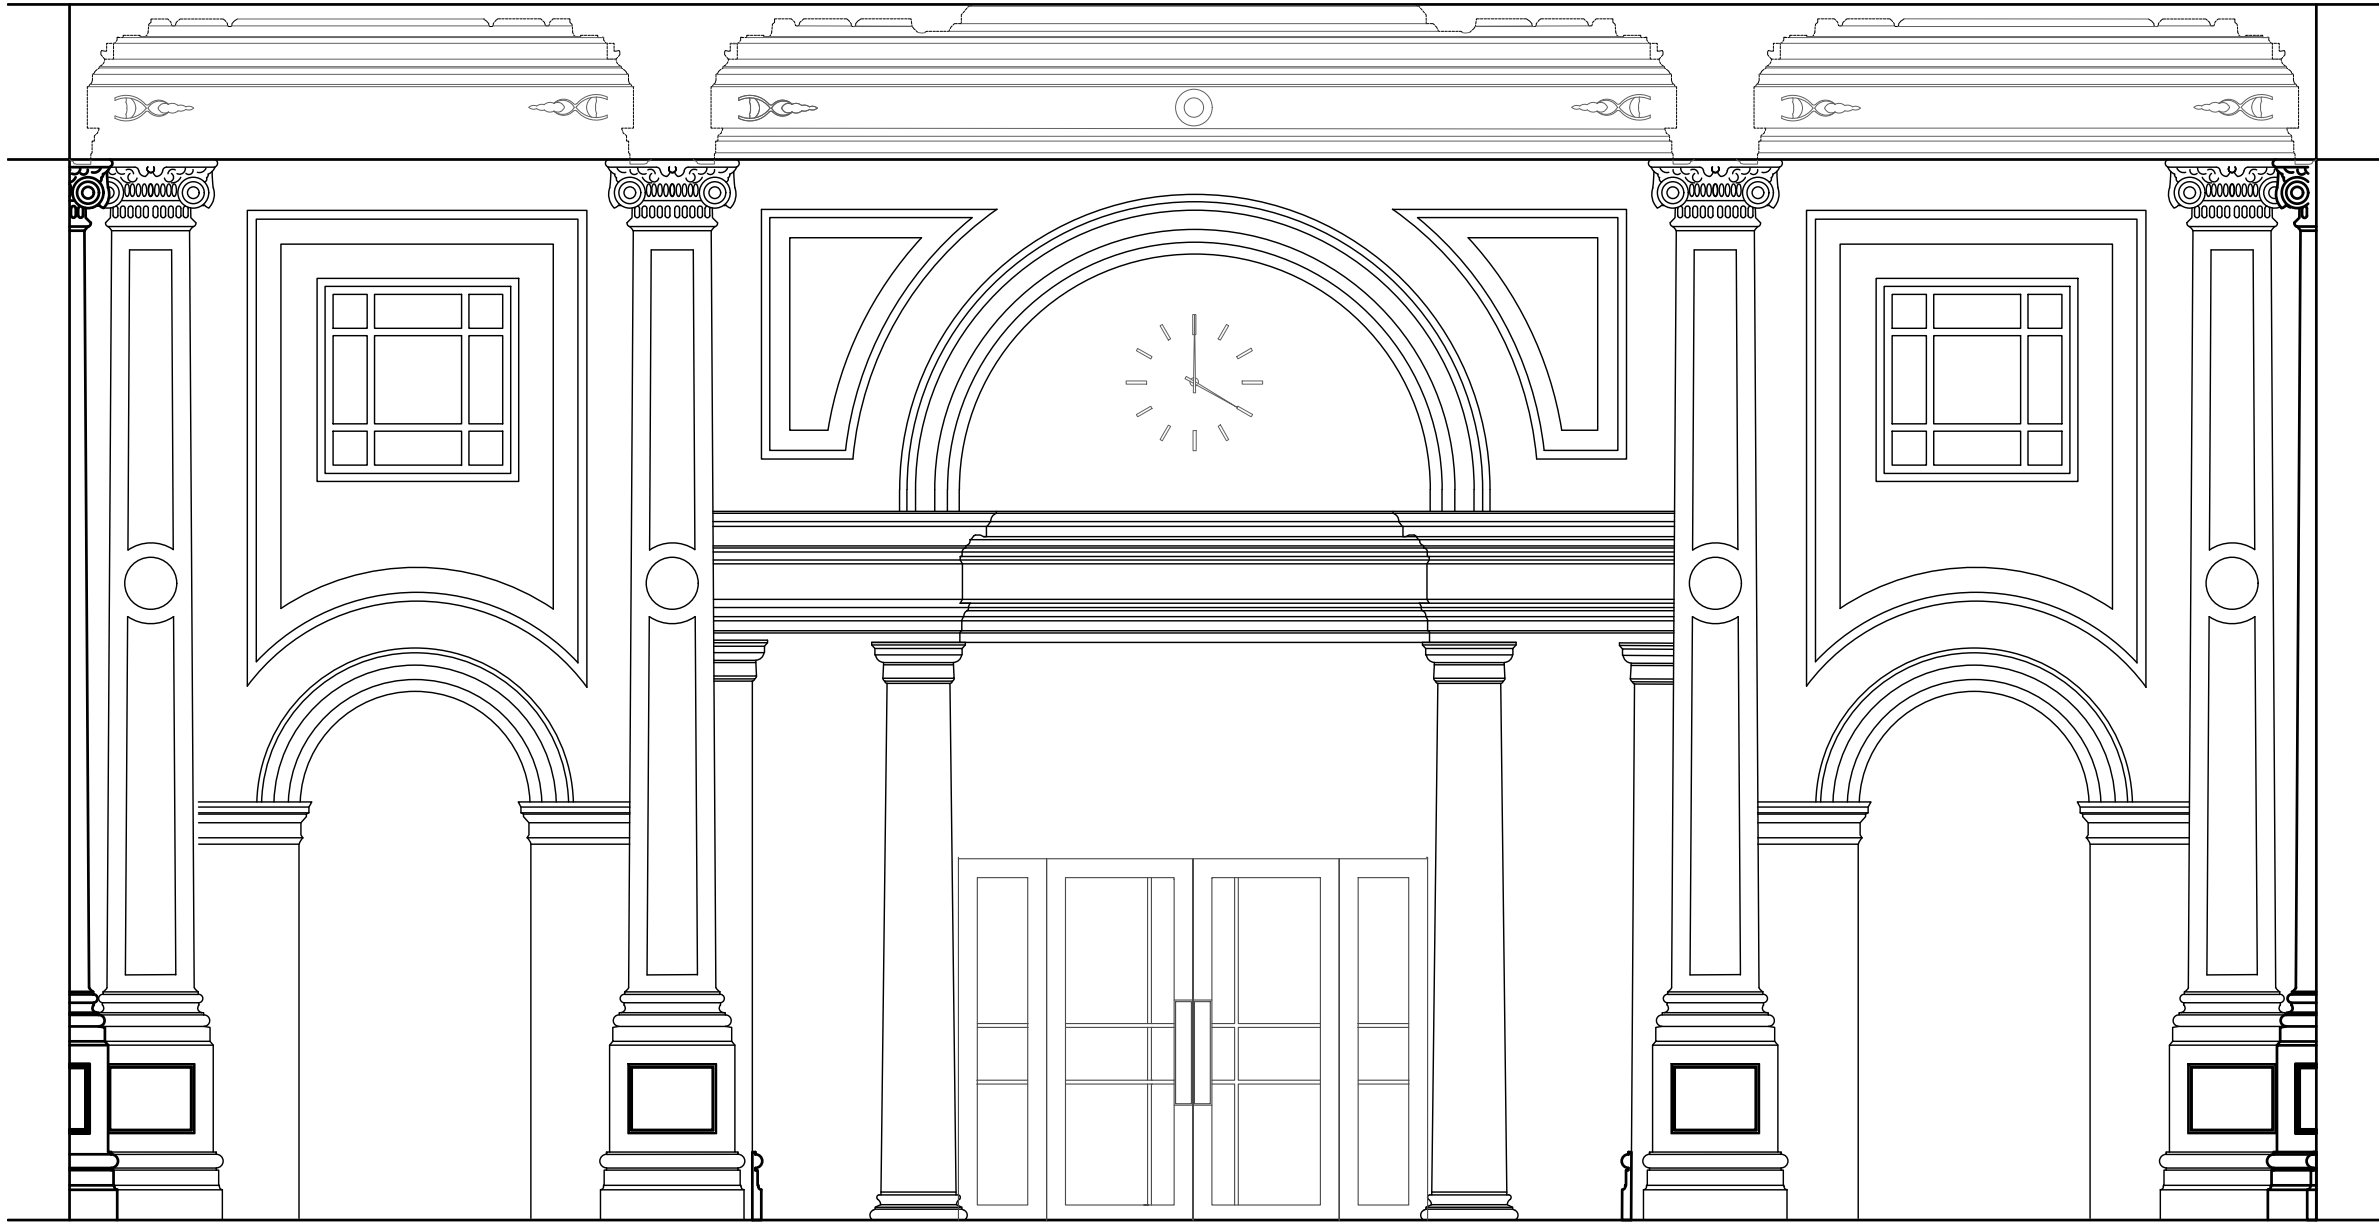


Elevation C
Scale 1:50

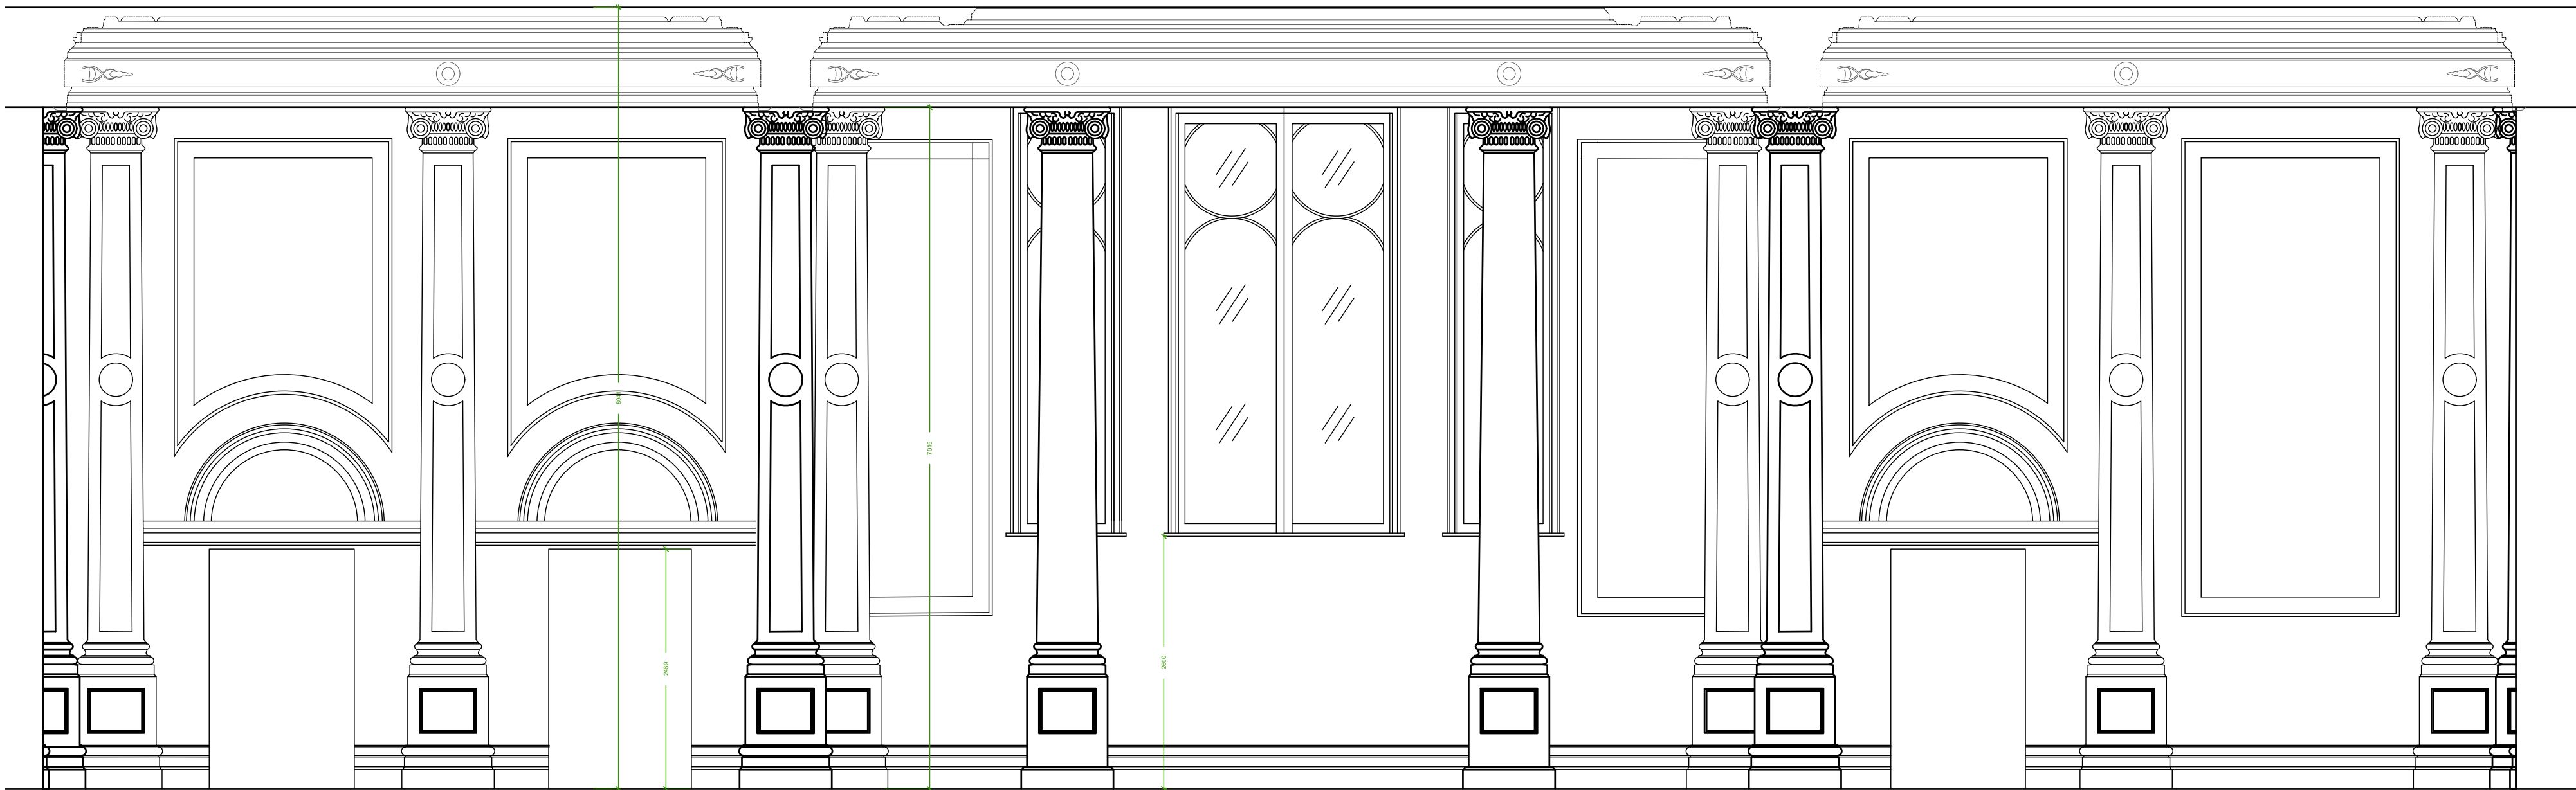


Elevation A
Scale 1:50



Elevation D
Scale 1:50

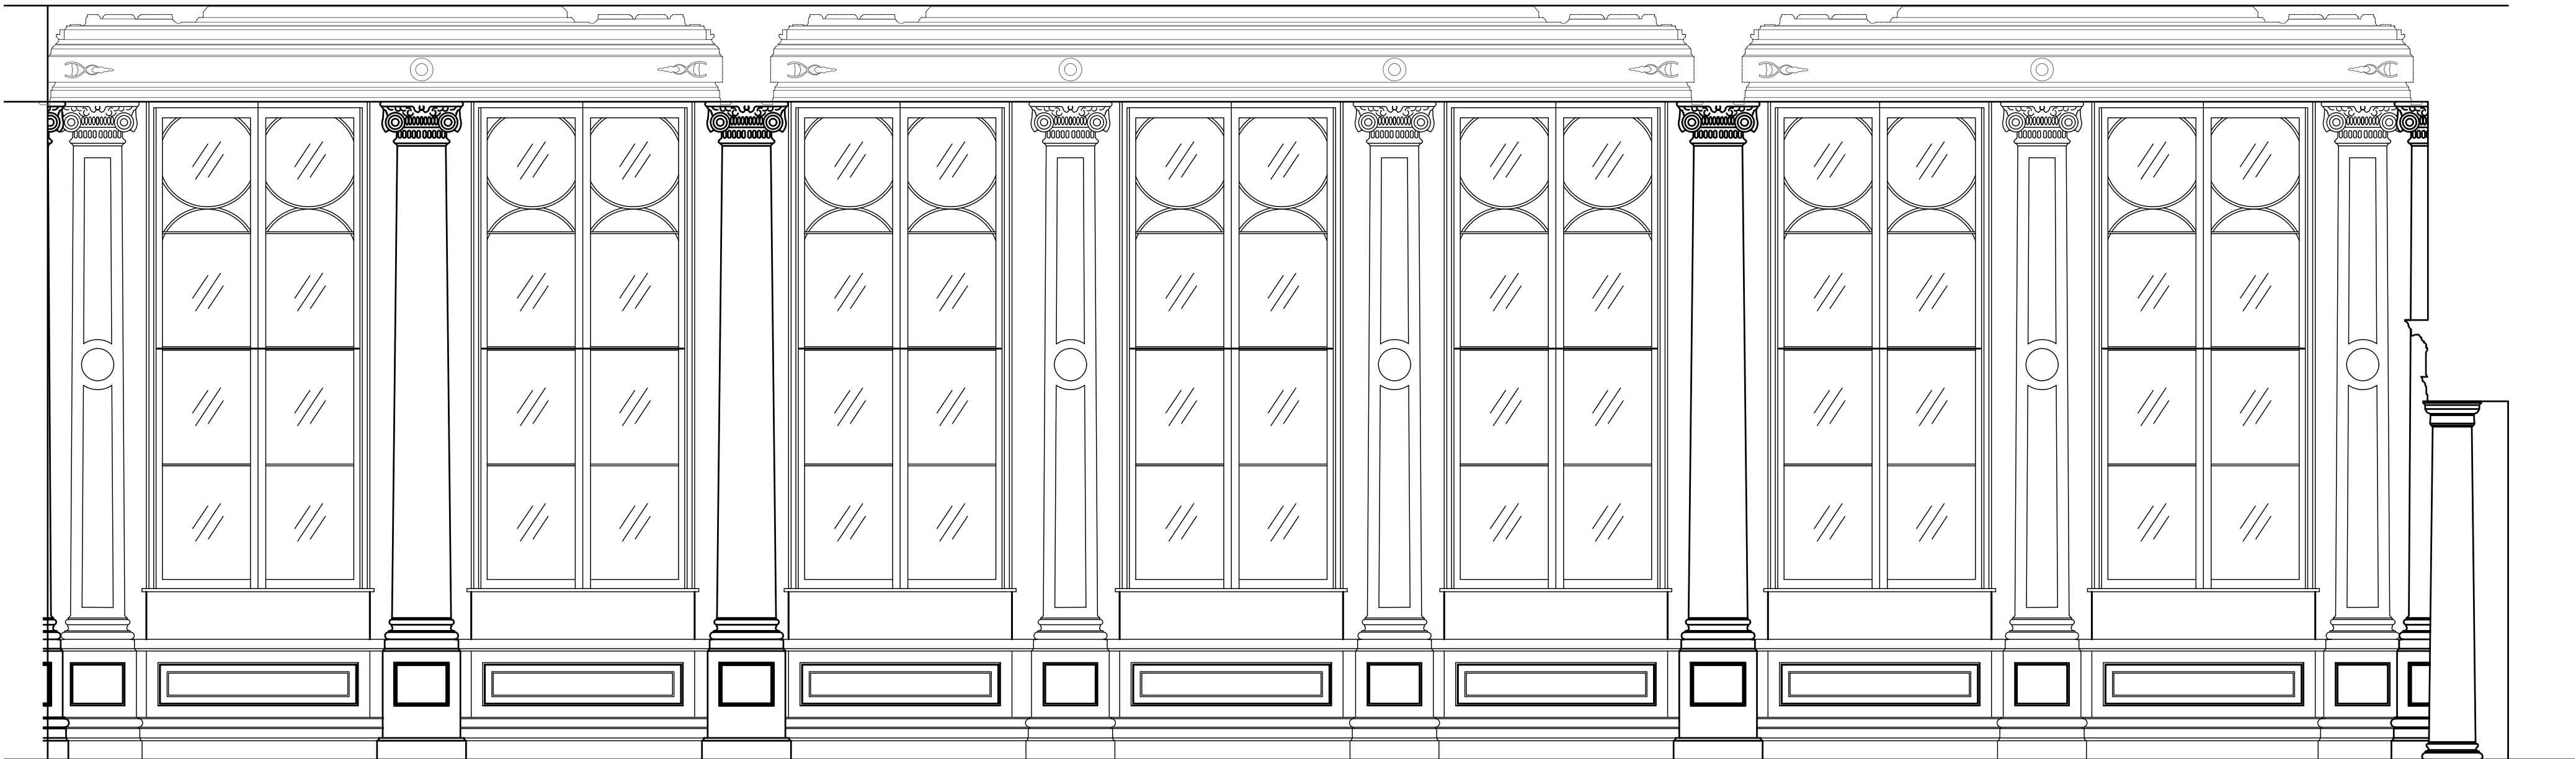

Elevation B
Scale 1:50

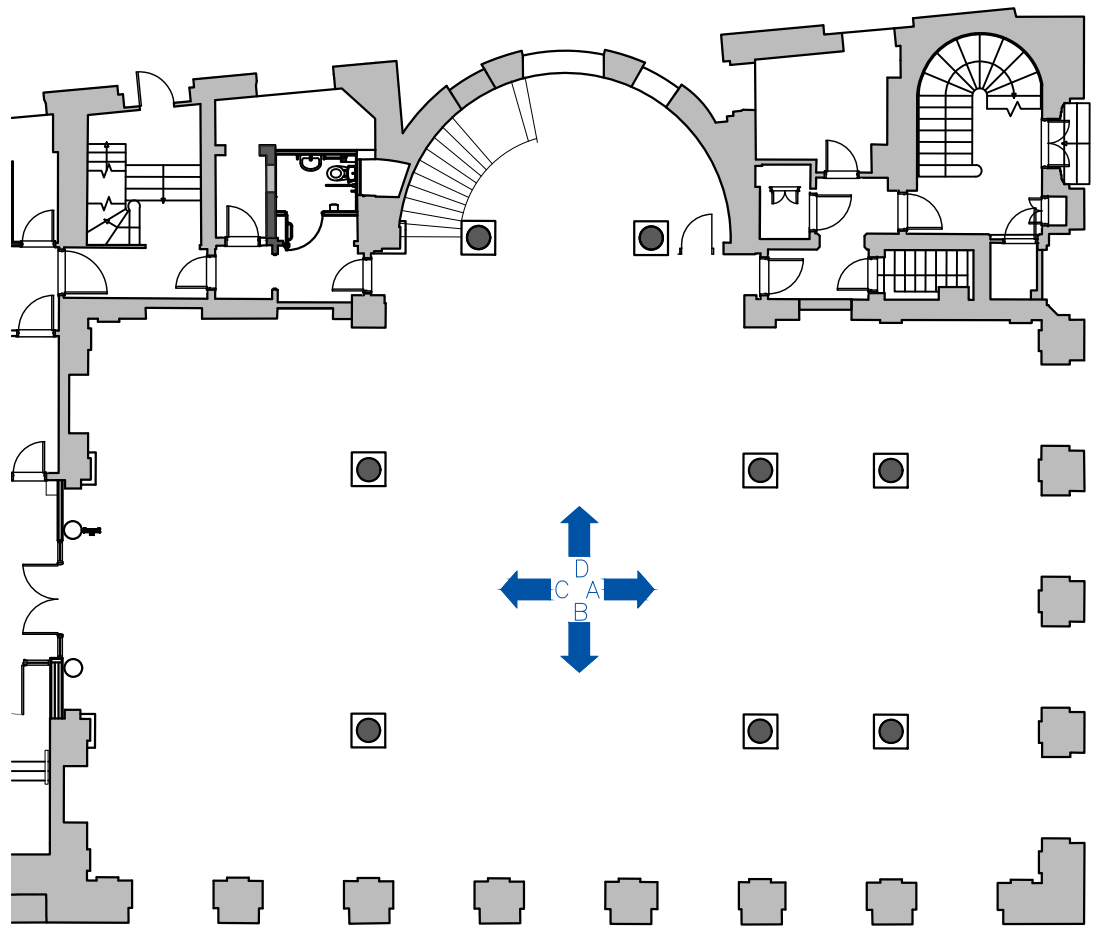

Location Plan - Proposed Ground Floor
Scale 1:200

STUDIO **TWO**

JOB TITLE

Cut & Craft
Manchester

DRAWING TITLE

Existing Internal Elevations
Ground Floor

SCALE
1:200/ 1:50 @ A1
DATE
May 2024

DRAWING No

AC23- P04

DO NOT SCALE. ALL DIMENSIONS TO BE CHECKED ON SITE BY CONTRACTOR. ALL MEASUREMENTS ARE IN MM UNLESS OTHERWISE SPECIFIED. WRITTEN DIMENSIONS TO BE USED IN PREFERENCE TO SCALED DIMENSIONS & ALL DISCREPANCIES TO BE REPORTED TO STUDIO TWO. THE DESIGN SHOWN ON THIS DRAWING IS THE PROPERTY OF STUDIO TWO AND IS NOT TO BE USED OR ITS CONTENTS COPIED, COMMUNICATED OR DISCLOSED, IN WHOLE OR IN PART.