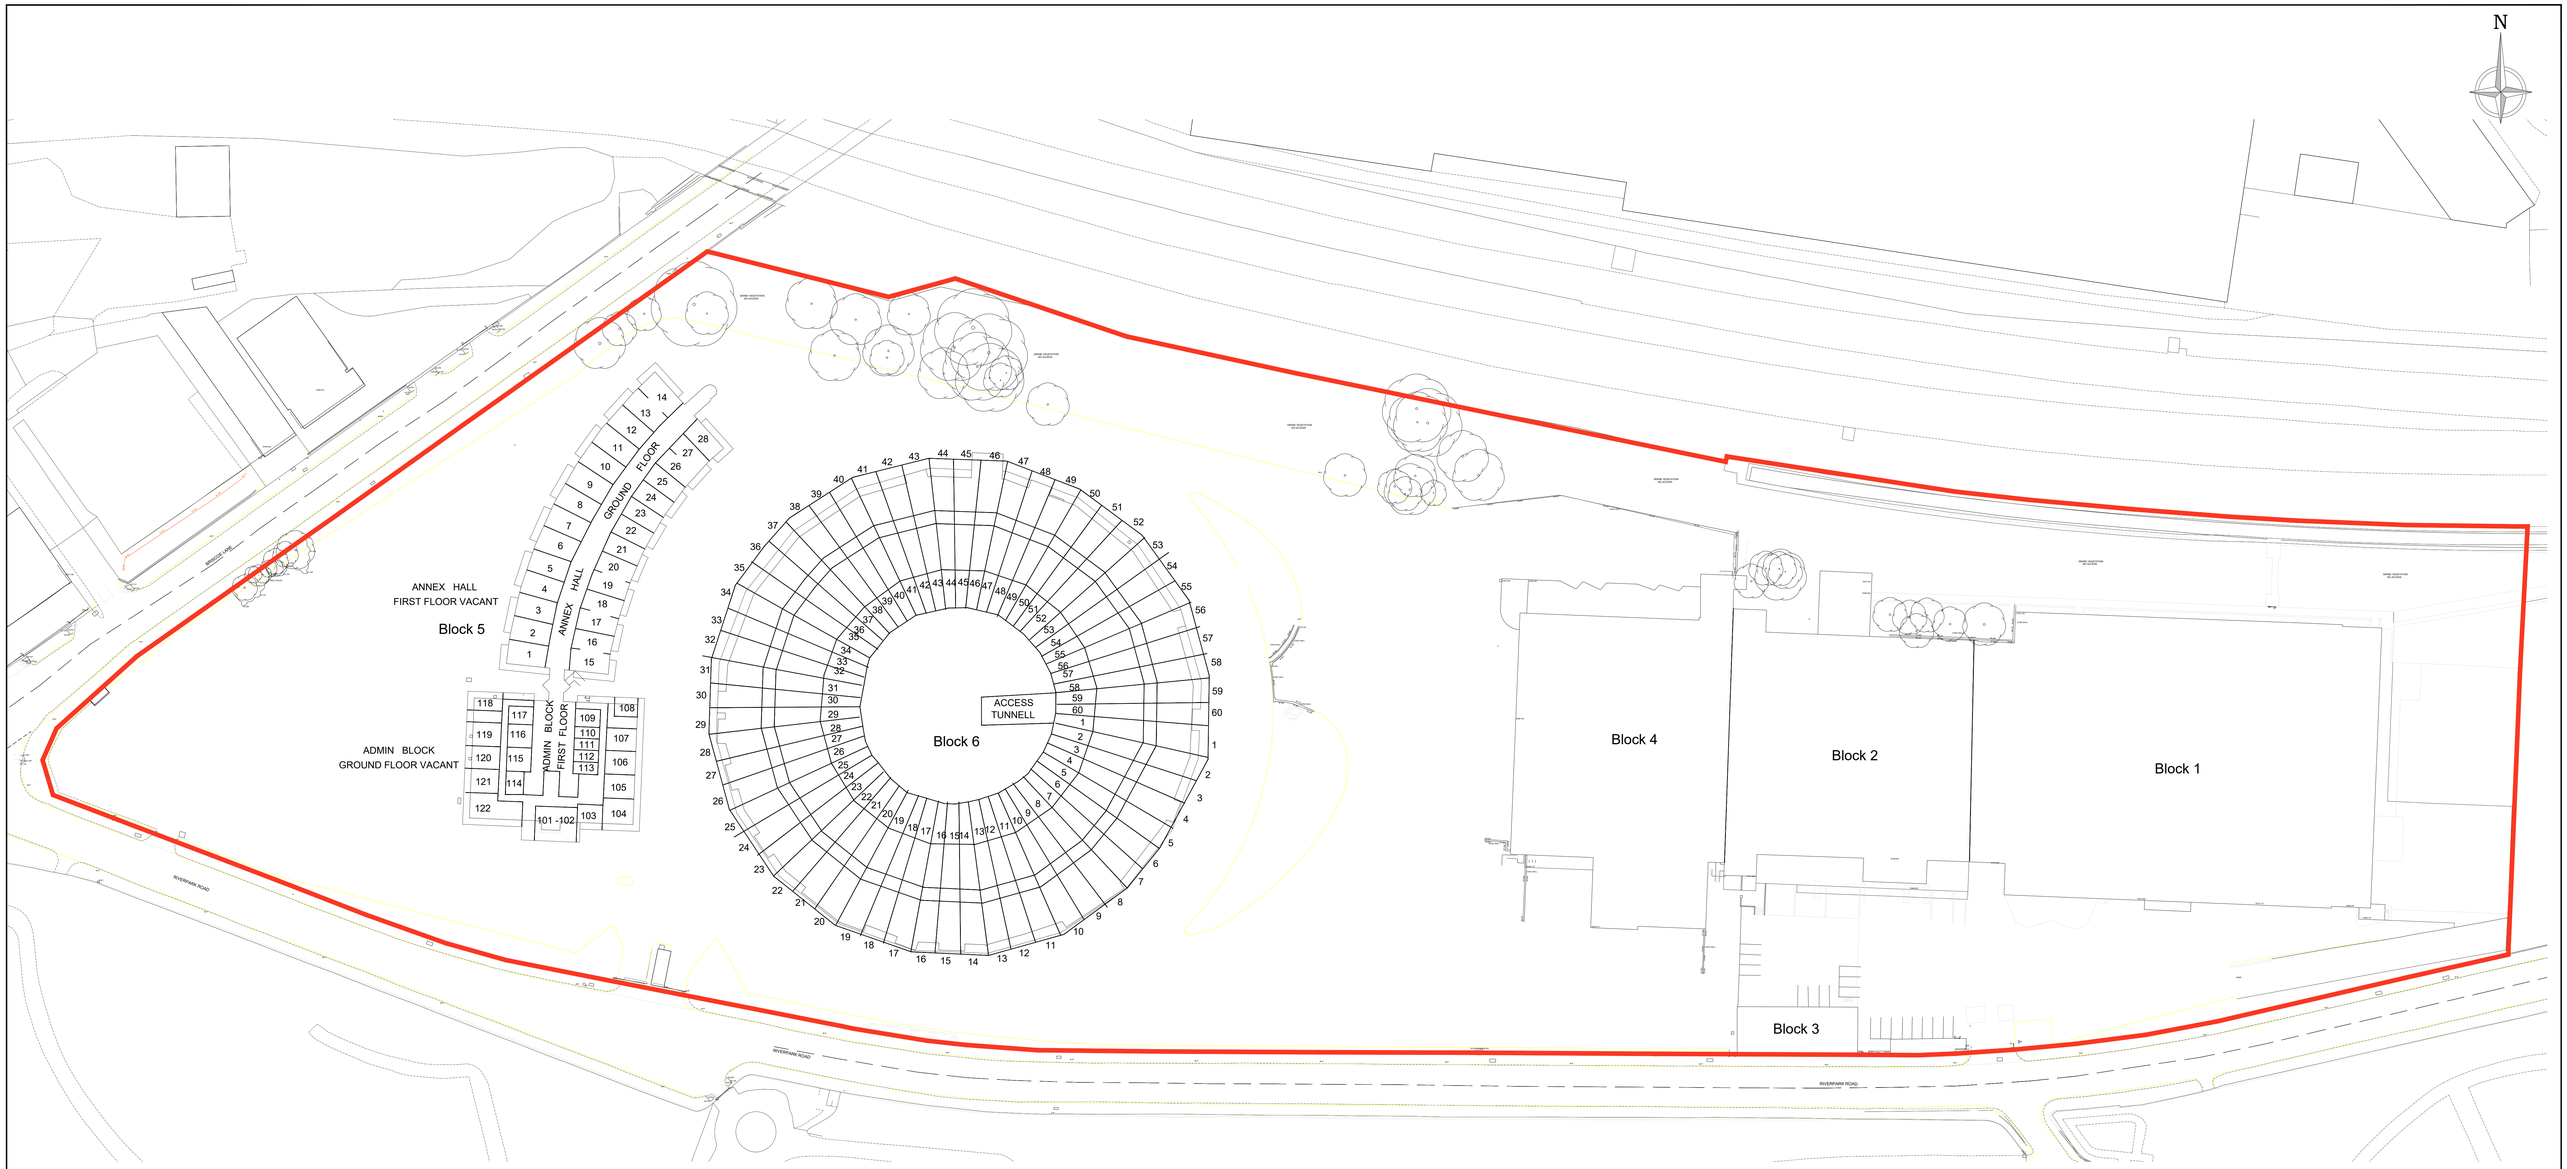

0 2.5 5 10 15 25 m
SCALE BAR 1:500

Development	RIVERPARK_ROAD
Location	MANCHESTER
Marketing Name	
Drawing Title	EXISTING_SITE_PLAN
Job No. KH-012	Drawing No. 506
Revision	Scale @ A0 1:500
Drawn By BG	Date 01.08.24
Checked by	Date Checked

1st Floor, 103 Dalton Avenue, Birchwood Park, Warrington WA3 6YE
T: 01925 363108 W: www.kellenhomes.com
KELLEN HOMES

X:\Owned Sites\Manchester - Riverpark Road\Layout\Notification to demolision\Existing Site Plan.dwg