



Greame Street

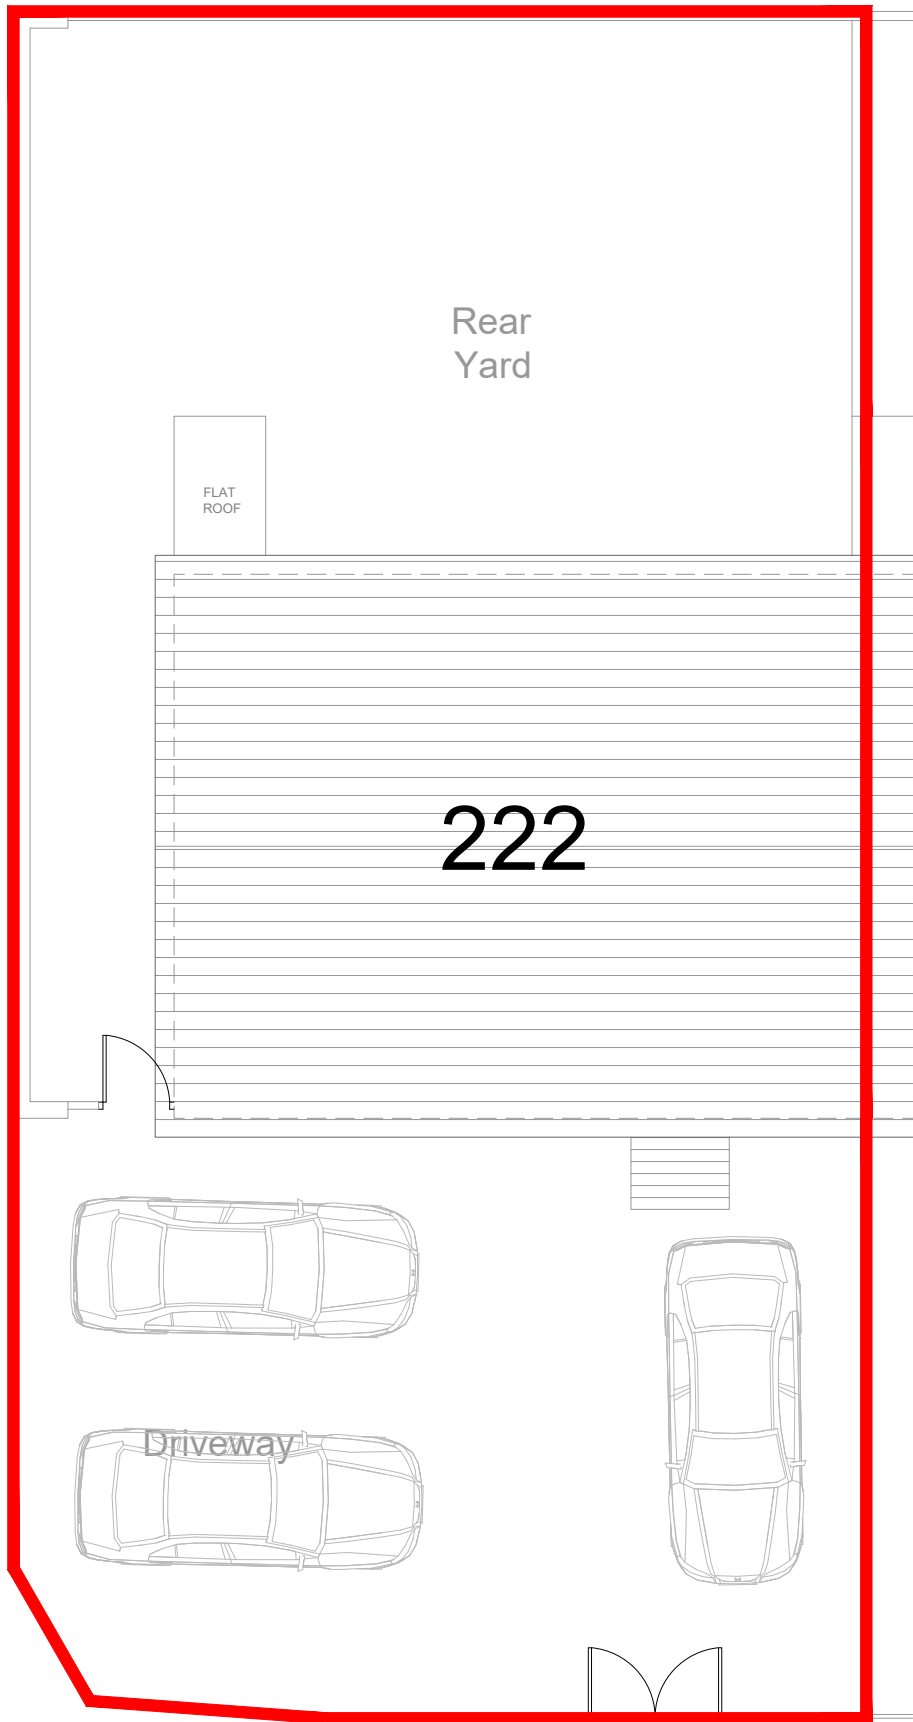

Existing Site Plan

Bin Store
Proposed timber gate
Maximum height 1.8m

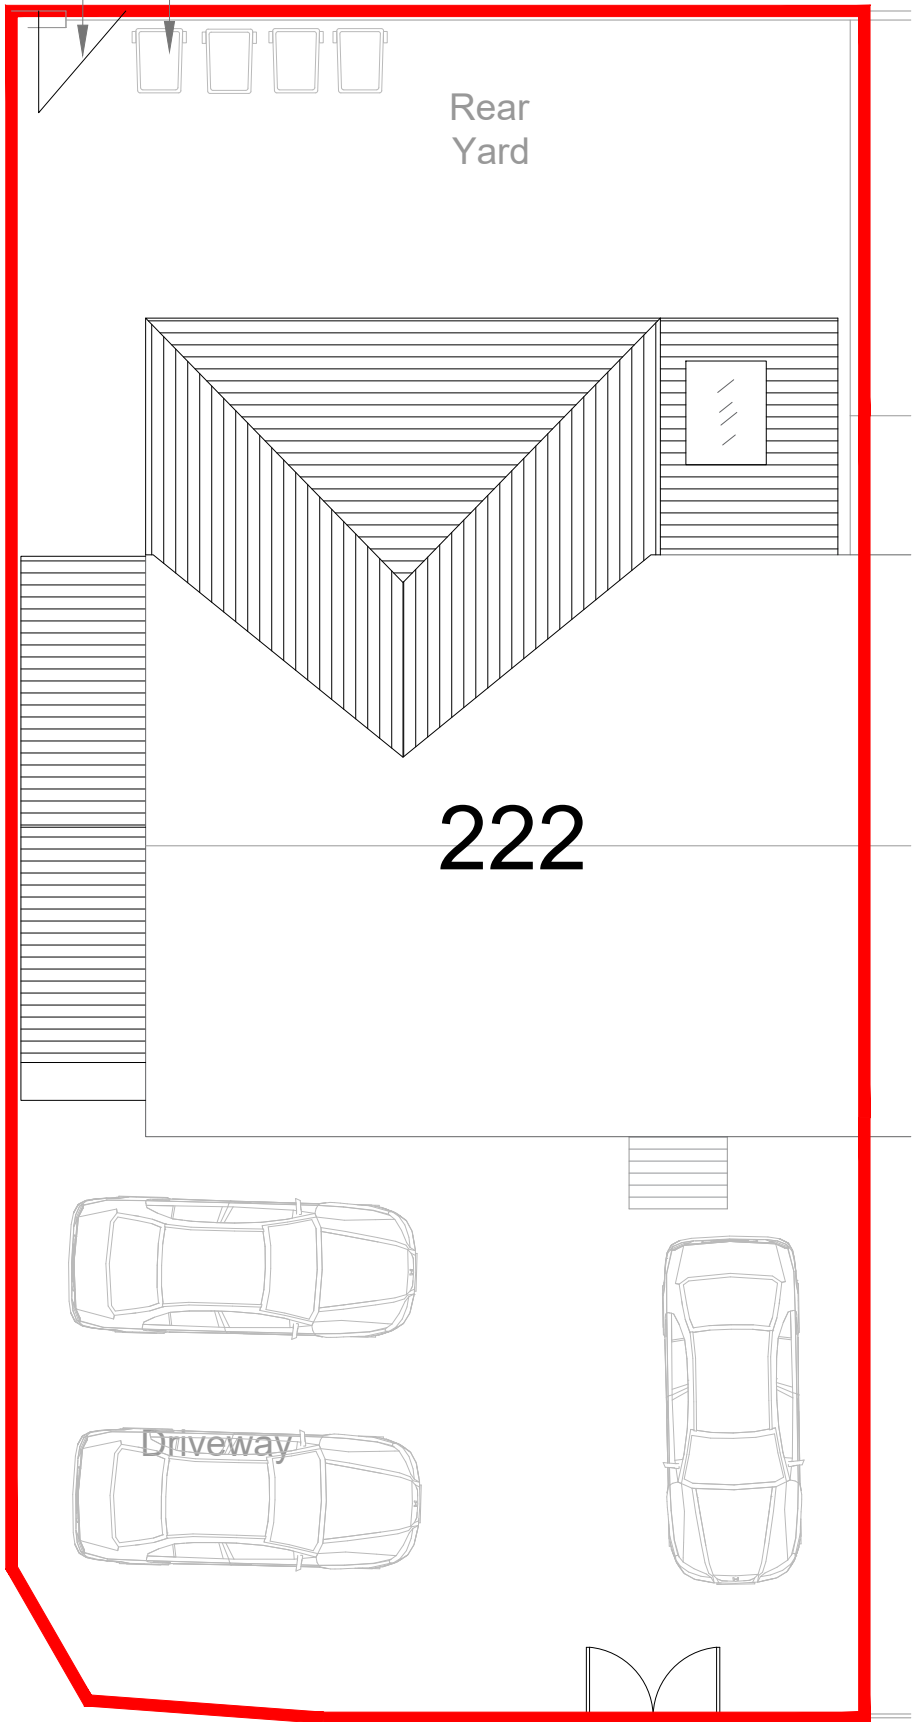

Proposed Site Plan



ARCHITECTURE

www.m1architecture.co.uk
T:0161 327 2011
M:07506237914

Greame Street
222 Greame Street
2318

Site Plan 1100@A3
Existing & Proposed

01.