



- Description:**
Gate Type 1 - Metal Gate
- Material:**
Galvanised Steel
- Finish:**
- Polyester Powder Coated
- Colour:**
- Dark Grey
- Size:**
- As stated
 - Frame: 40 x 10mm Flat Bar
 - Panel Verticals: 40 x 8mm Flat Bar
 - Post: 40 x 40mm SHS
- Lock and Fixings**
- Fabricator to submit details for anti slam and locking mechanism in line with clients security management plan.
- Cover Plate:**
- Bespoke 100mm Square plate
- Fixings / Supports**
- All fixings to be anti vandal and hidden
 - Fixings to fabricators detail and specification
 - Surface fixing is not permitted
- Foundation and Sub-Base:**
- To engineers detail and specification
- Sample:**
- Material samples to be submitted to Landscape Architect for approval.


- Fabrication Drawings:**
- Complete fabrication drawings are to be submitted to the Landscape Architect for approval prior to manufacture.
 -

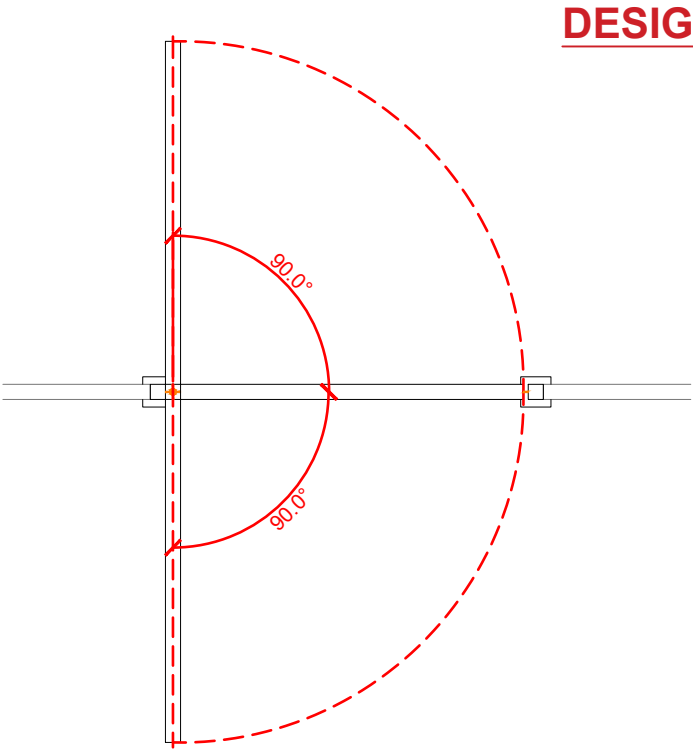

GT1 TYPICAL DETAIL 001
PLAN @ 1:25

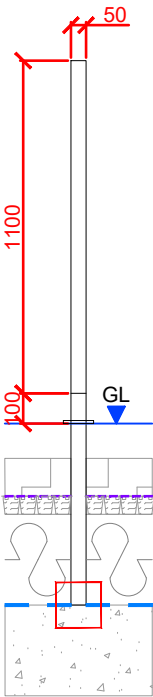

GT1 TYPICAL DETAIL 002
SECTION @ 1:25

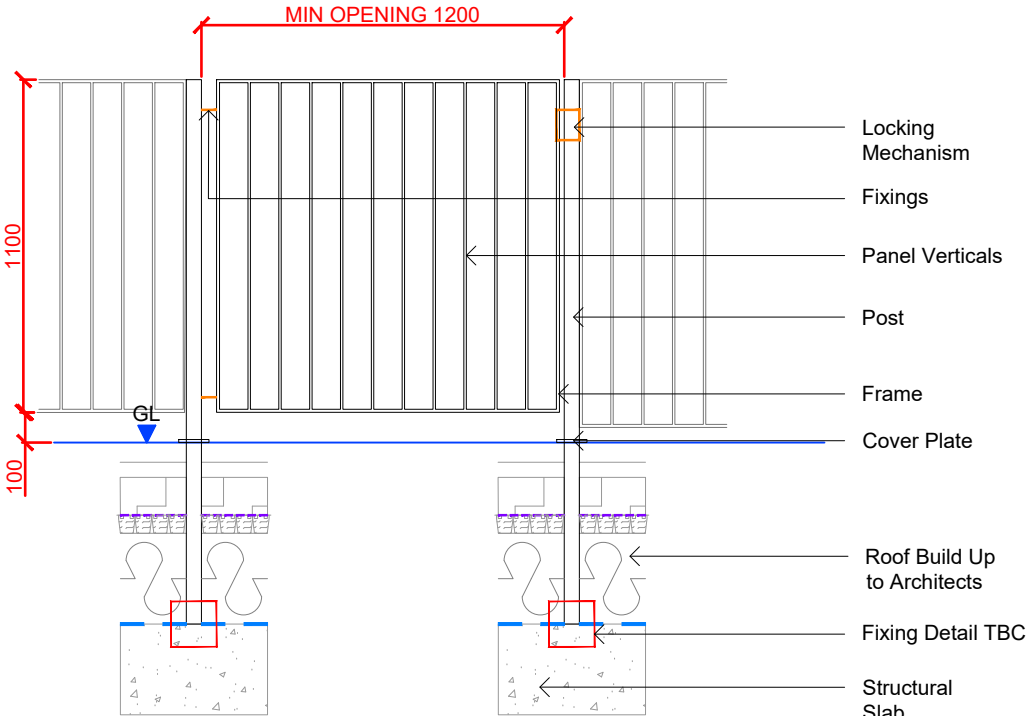

GT1 TYPICAL DETAIL 003
ELEVATION @ 1:25

GT1
sheet
40008

Gate Type 1: Metal Gate

Scale: 1 : 25

DESIGN INTENT ONLY

- NOTES**
1. This drawing is to be read in conjunction with all other drawings and specifications.
 2. Do not scale off this drawing. Written dimensions to be taken only.
 3. Any discrepancies found between this drawing and other drawings and specifications in the construction documents must be referred to the Landscape Architect prior to work commencing.
 4. This drawing must not be copied in whole or in part without prior written consent of Optimised Environments Ltd.

DRAWING INFORMATION BASED UPON

Emapsite: © Crown copyright and database rights 2019 Ordnance Survey 0100031673.
OS OpenData: Contains OS data © Crown copyright and database right (2019).
Google Earth: Please show the attribution statement shown on the Google map or image that you are using.
Topographical Survey: Please reference surveyor's survey.

CDM INFORMATION

1. To be completed

Issue	Revision	Initial	Date
04	Colour Added	CO	05.07.23
03	Material Finish Revised	CO	27.06.23
02	Stage 4 Update	CO	21.04.23
01	Stage 4 Update	CO	15.12.22



optimised environments Ltd

EDINBURGH 2nd Floor | Quartermile Two | 2 Lister Square | Edinburgh | EH3 9GL
t 0131 221 5920 w optimisedenvironments.com

LONDON Unit 6 | 36-42 New Inn Yard | Shoreditch | London | EC2A 3EY
t 0203 984 4022 w optimisedenvironments.com

MANCHESTER 86 Princess Street | Manchester | M1 6NG
t 0161 696 7550 w optimisedenvironments.com

Optimised Environments Ltd. Registered in Scotland SC359690.
Registered address: 2nd Floor | Quartermile Two | 2 Lister Square | Edinburgh | EH3 9GL

Client

Downing Living (Manchester) Limited

Project

PLOT 11 FIRST STREET SOUTH

Manchester

Drawing Title

GT1 Metal Gate Design Intent

Page 1 of 1

Scale Bar

North

0.25m 0.50m 0.75m 1.00m 1.25m

Scale: 1:25@A3 Date: 23.09.22

By: CO Status: TENDER

Checked: AW Approved: AW

Drawing Number

M90183_40008

Rev

04