


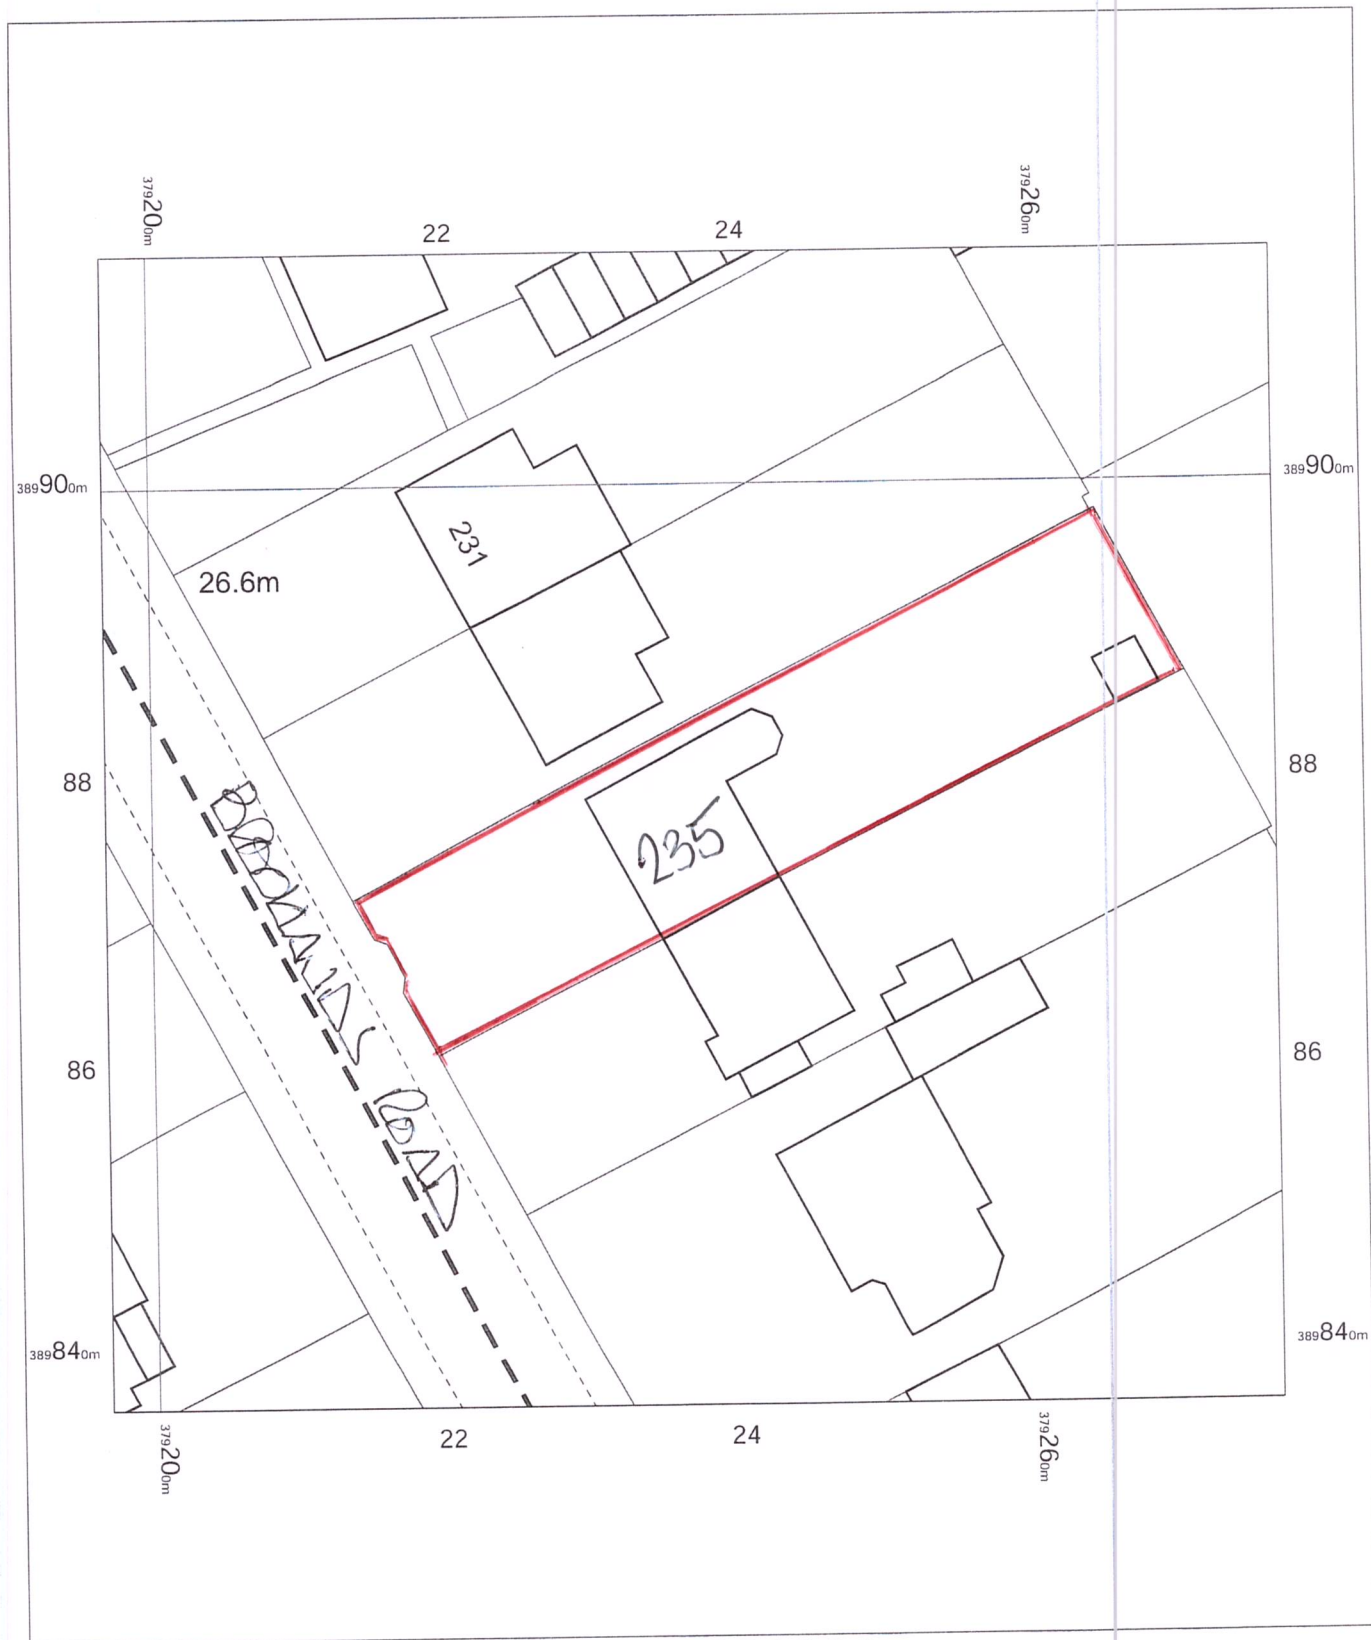


235 Brooklands Road,
 Brooklands,
 Manchester,
 M23 9HF

OS MasterMap 1250/2500/10000 scale
 Friday, June 16, 2023, ID: BW1-01109721
www.blackwellmapping.co.uk

1:500 scale print at A4, Centre: 379237 E, 389876 N

©Crown Copyright Ordnance Survey. Licence no. 100041041

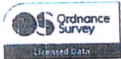

BLACKWELL'S
www.blackwellmapping.co.uk
 TEL: 0114 268 7658
maps.sheffield@blackwell.co.uk