
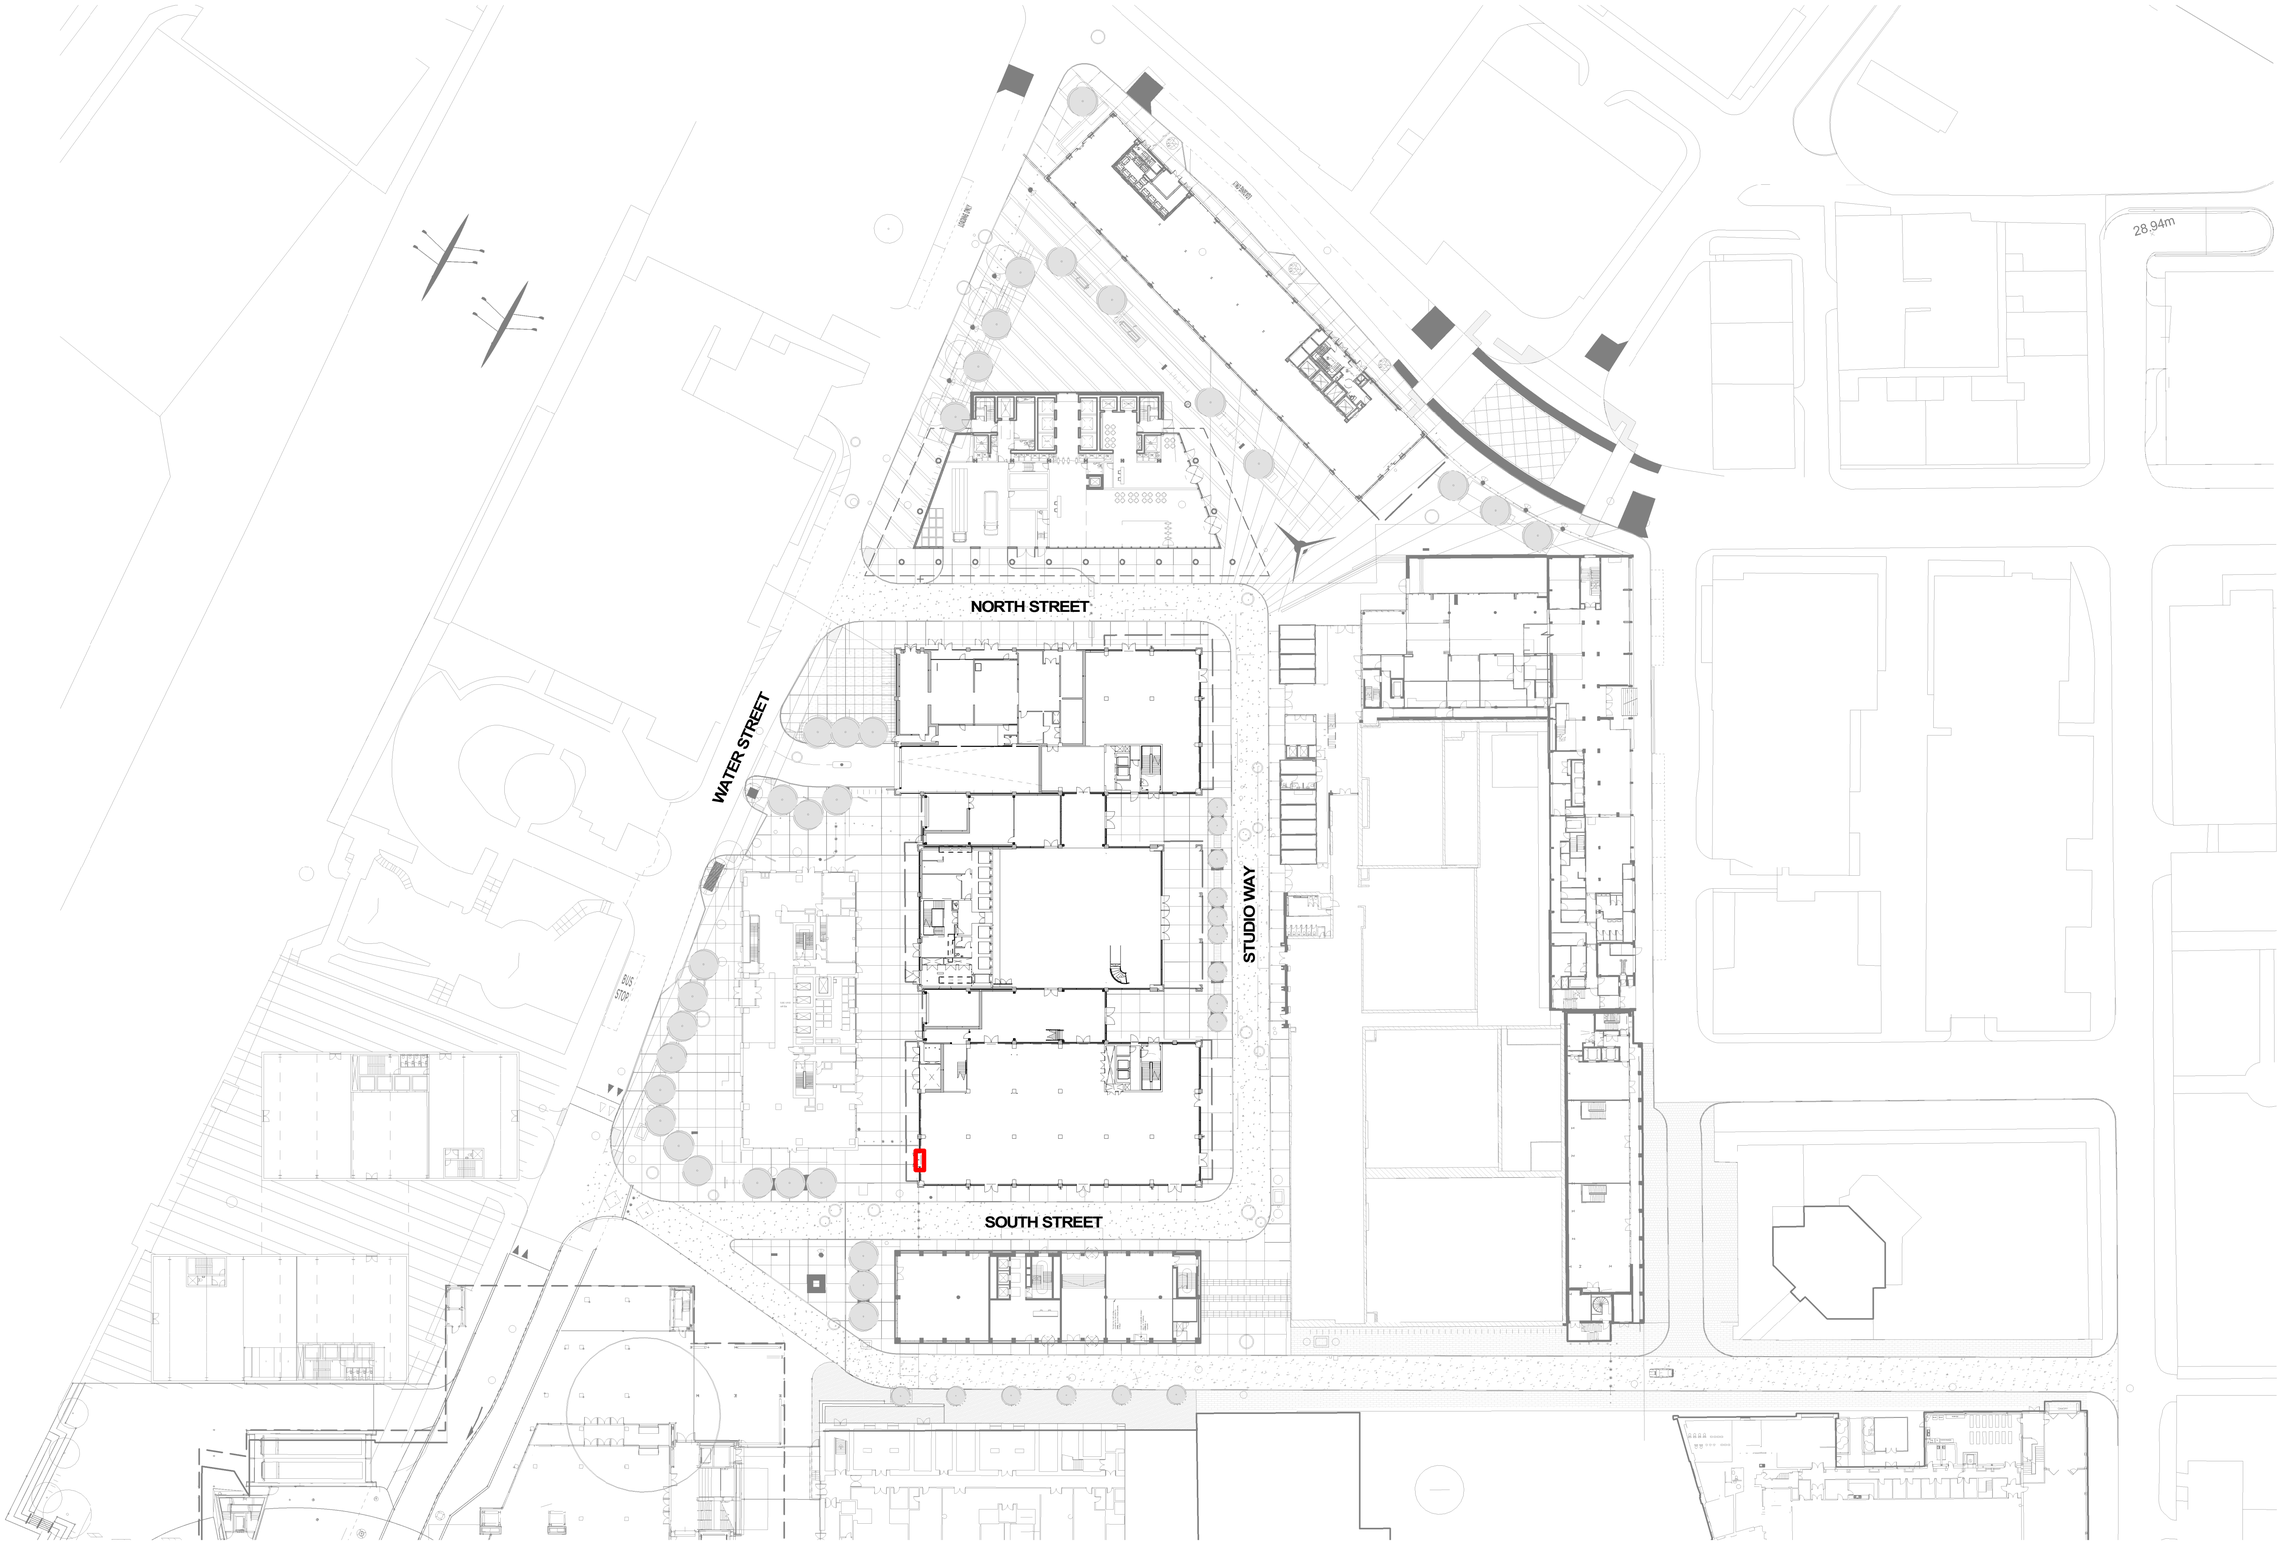


KEY PLAN

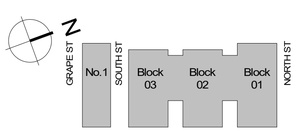

NOTE
S

THIS DRAWING MUST NOT BE SCALED.

ALL DIMENSIONS ARE TO BE VERIFIED AND CHECKED ON SITE. ANY DISCREPANCIES THAT ARE, OR BECOME APPARENT SHOULD BE REPORTED TO CHAPMAN TAYLOR.

AREAS INDICATED ARE APPROXIMATE GROSS INTERNAL AND NET INTERNAL AREAS. THEY RELATE TO THE LIKELY AREAS OF THE BUILDING AT THE CURRENT STAGE OF DESIGN. ANY DECISIONS TO BE MADE ON THE BASIS OF THESE PREDICTIONS, WHETHER AS TO PROJECT VIABILITY, PRE-LETTING, LEASE AGREEMENTS, OR THE LIKE, SHOULD INCLUDE DUE ALLOWANCE FOR THE INCREASES AND DECREASES INHERENT IN THE DESIGN DEVELOPMENT AND BUILDING PROCESS.

REV	DATE	BY	DESCRIPTION	CHK'D

REV	DATE	BY	DESCRIPTION	CHK'D
P01	01.08.2024	LM	FOR PLANNING	SM

PROJECT STATUS
PLANNING

CLIENT
ALLIED LONDON

ALLIED LONDON DEVELOPMENT MANAGEMENT
33 Cork Street,
London

PROJECT
MANCHESTER GOODS YARD

ARCHITECT
CHAPMAN TAYLOR
GLOBAL ARCHITECTS & MASTERPLANNERS

MANCHESTER STUDIO
Bass Warehouse
4 Castle Street, Castlefield
Manchester M3 4LZ
United Kingdom
T +44 (0)161 828 6500
E manchester@chapmantaylor.com
www.chapmantaylor.com

DRAWING TITLE
RED LINE BOUNDARY PLAN
BLOCK 603

Scal 1 : 500 @ A1
e

INTERNAL JOB NO	ISSUE DATE	DRAWN BY	CHECKED BY
261CSC	AUG 2024	LM	SM

PROGRAMME ID	PROJECT ID	ORIGINATO	VOLUME SYSTEM	LEVE	TYPE	ROL	NUMBER	REVISION
SJQ	600	CTA	XX	L00	DR	A	07552	P01