




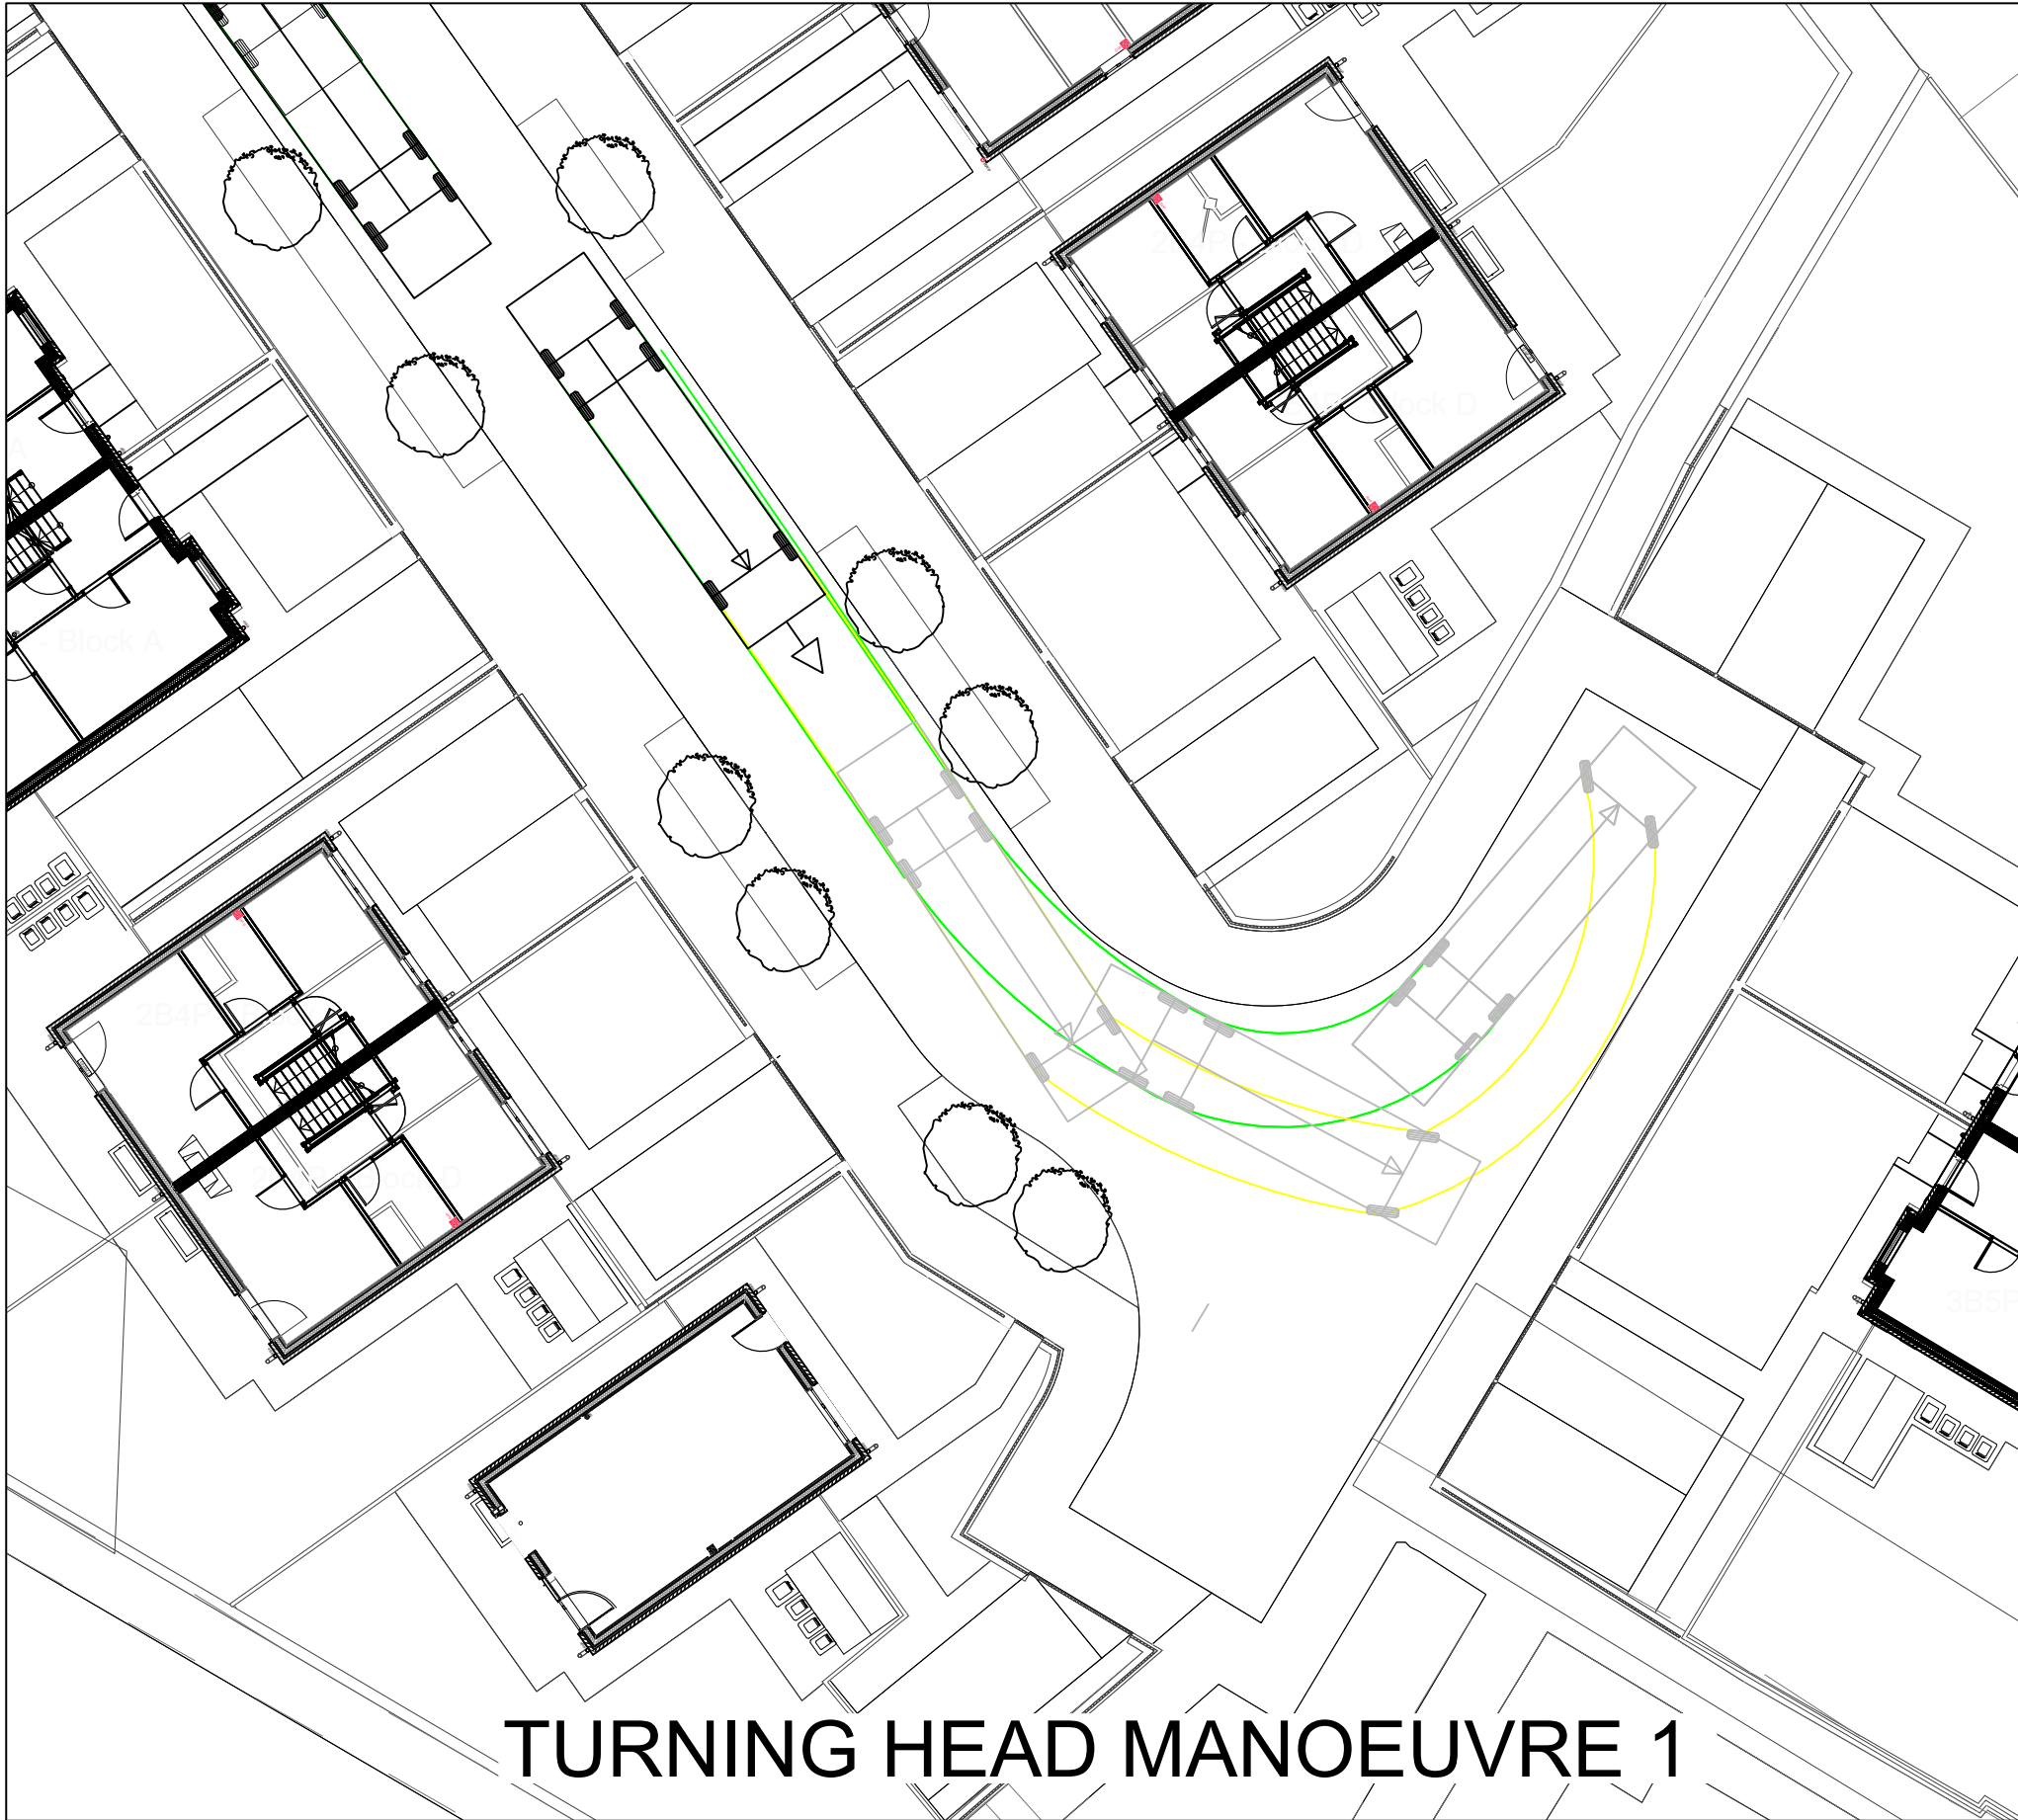


TURNING HEAD MANOEUVRE 1

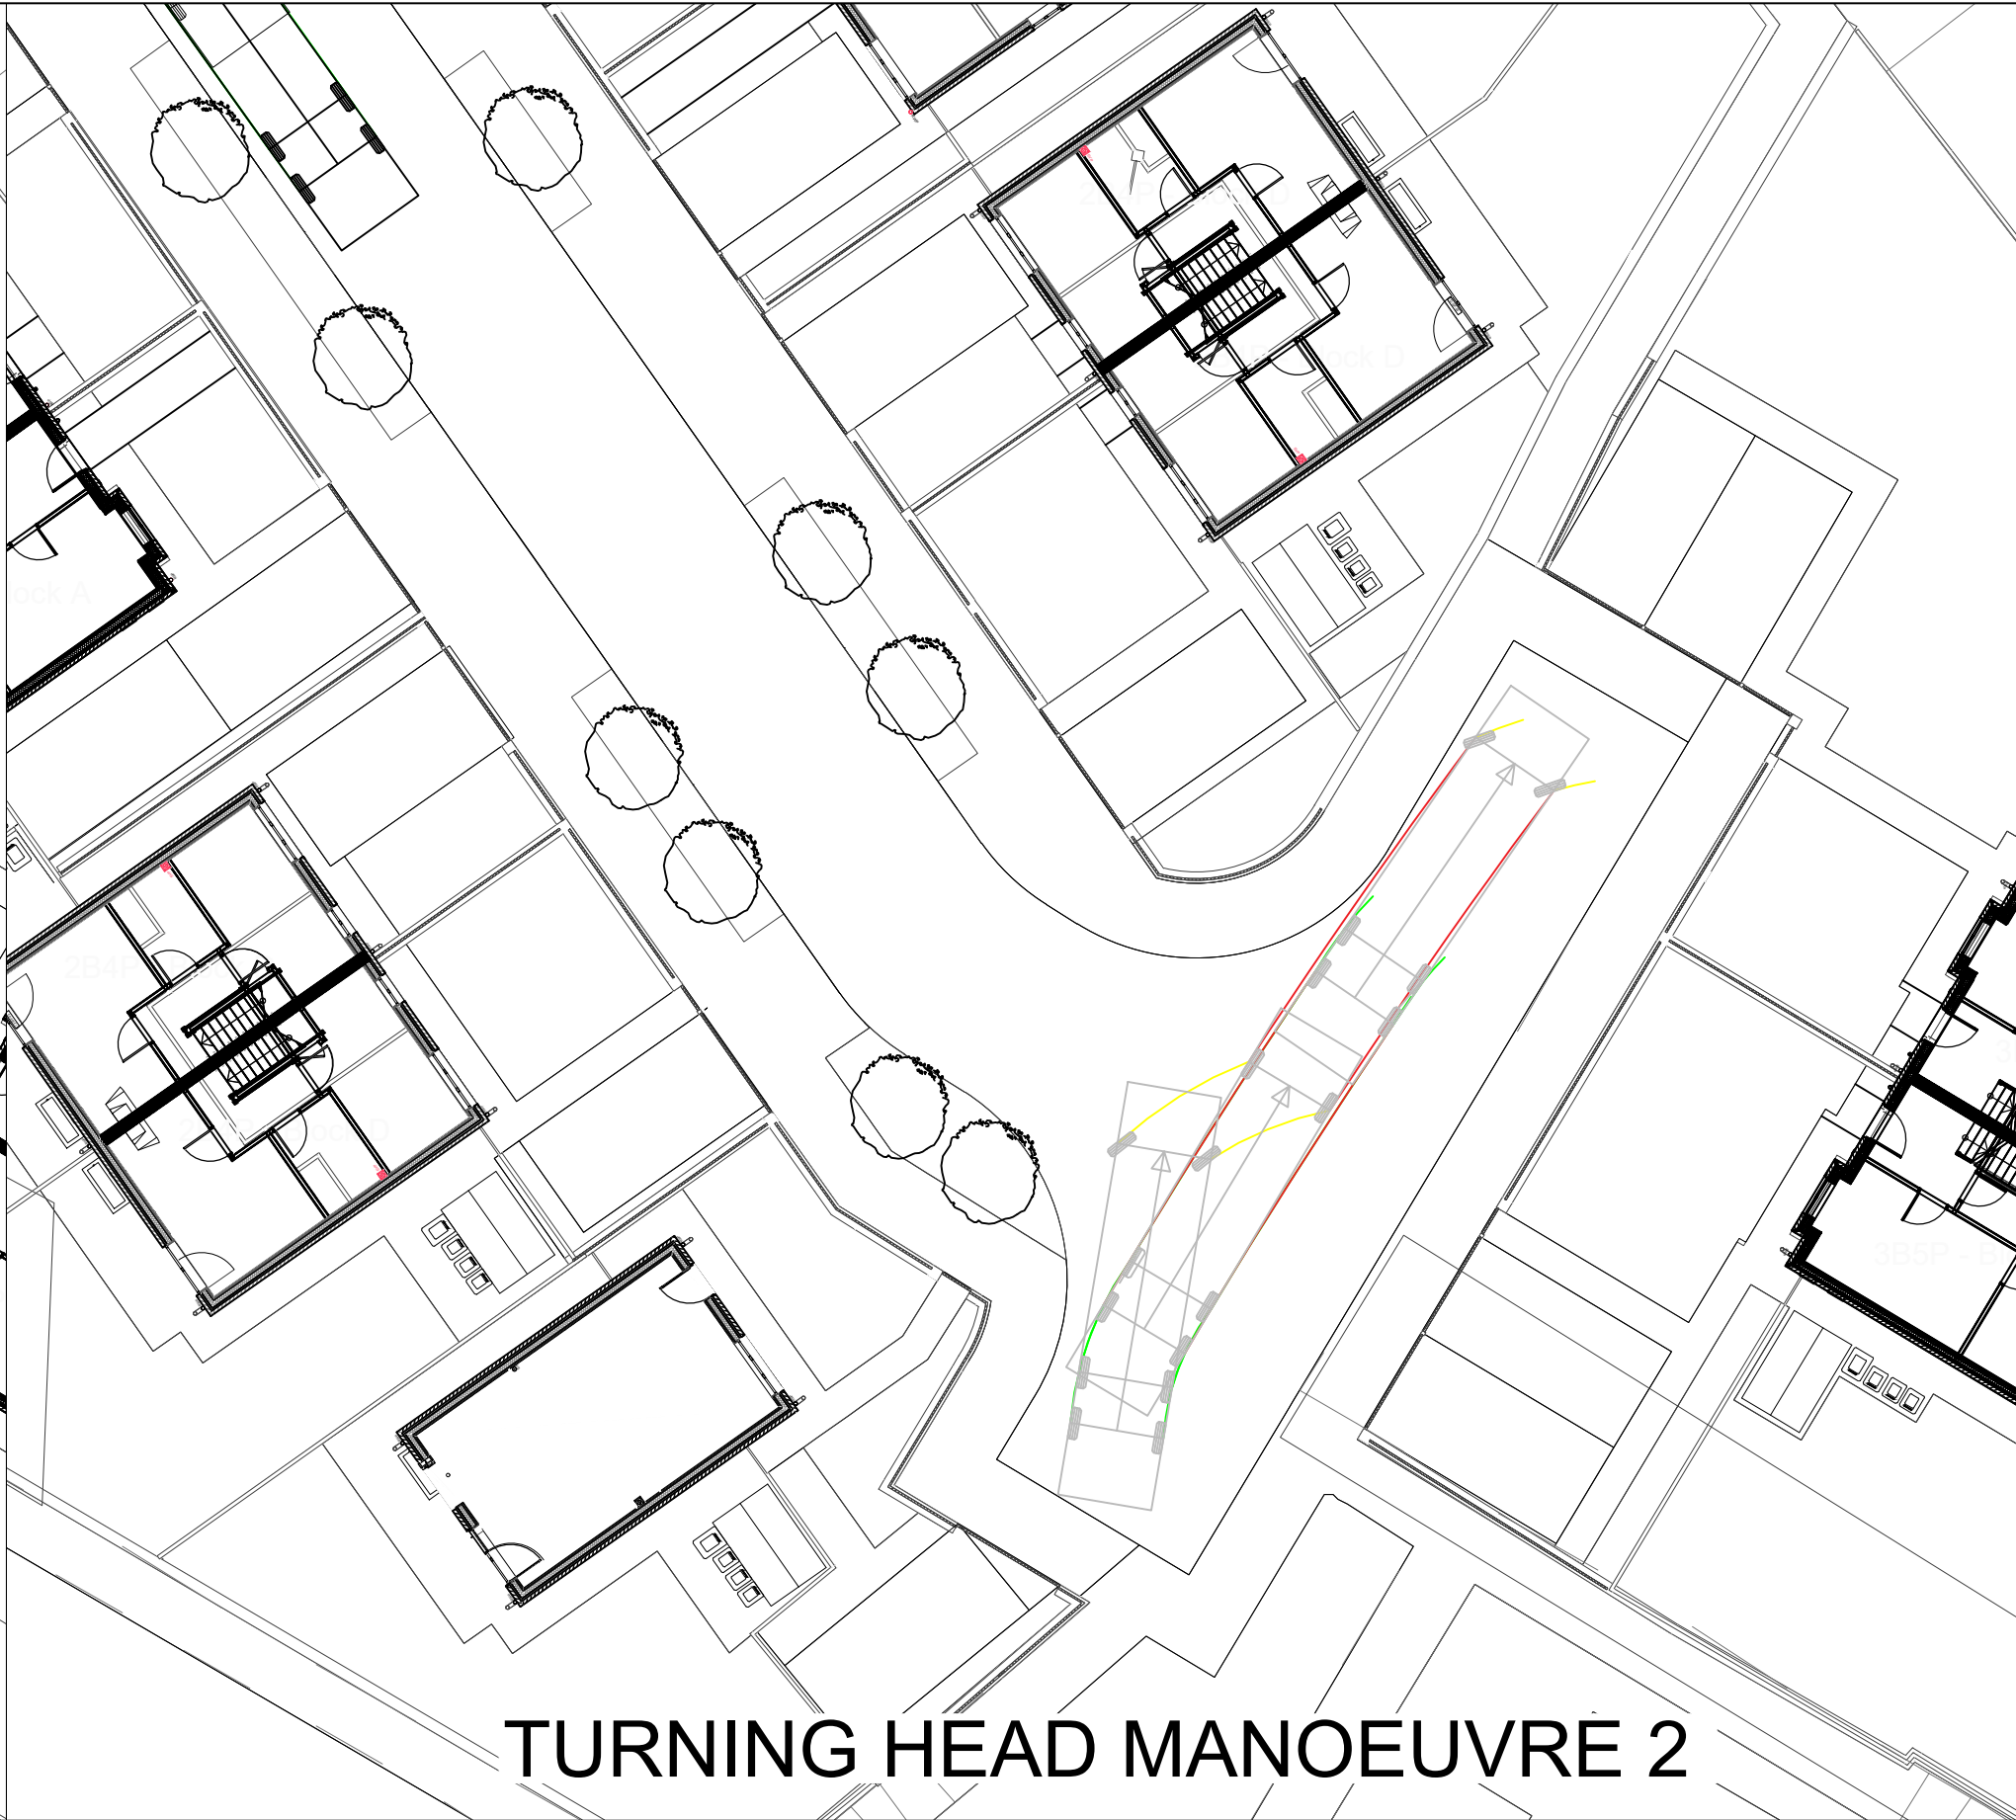

TURNING HEAD MANOEUVRE 2

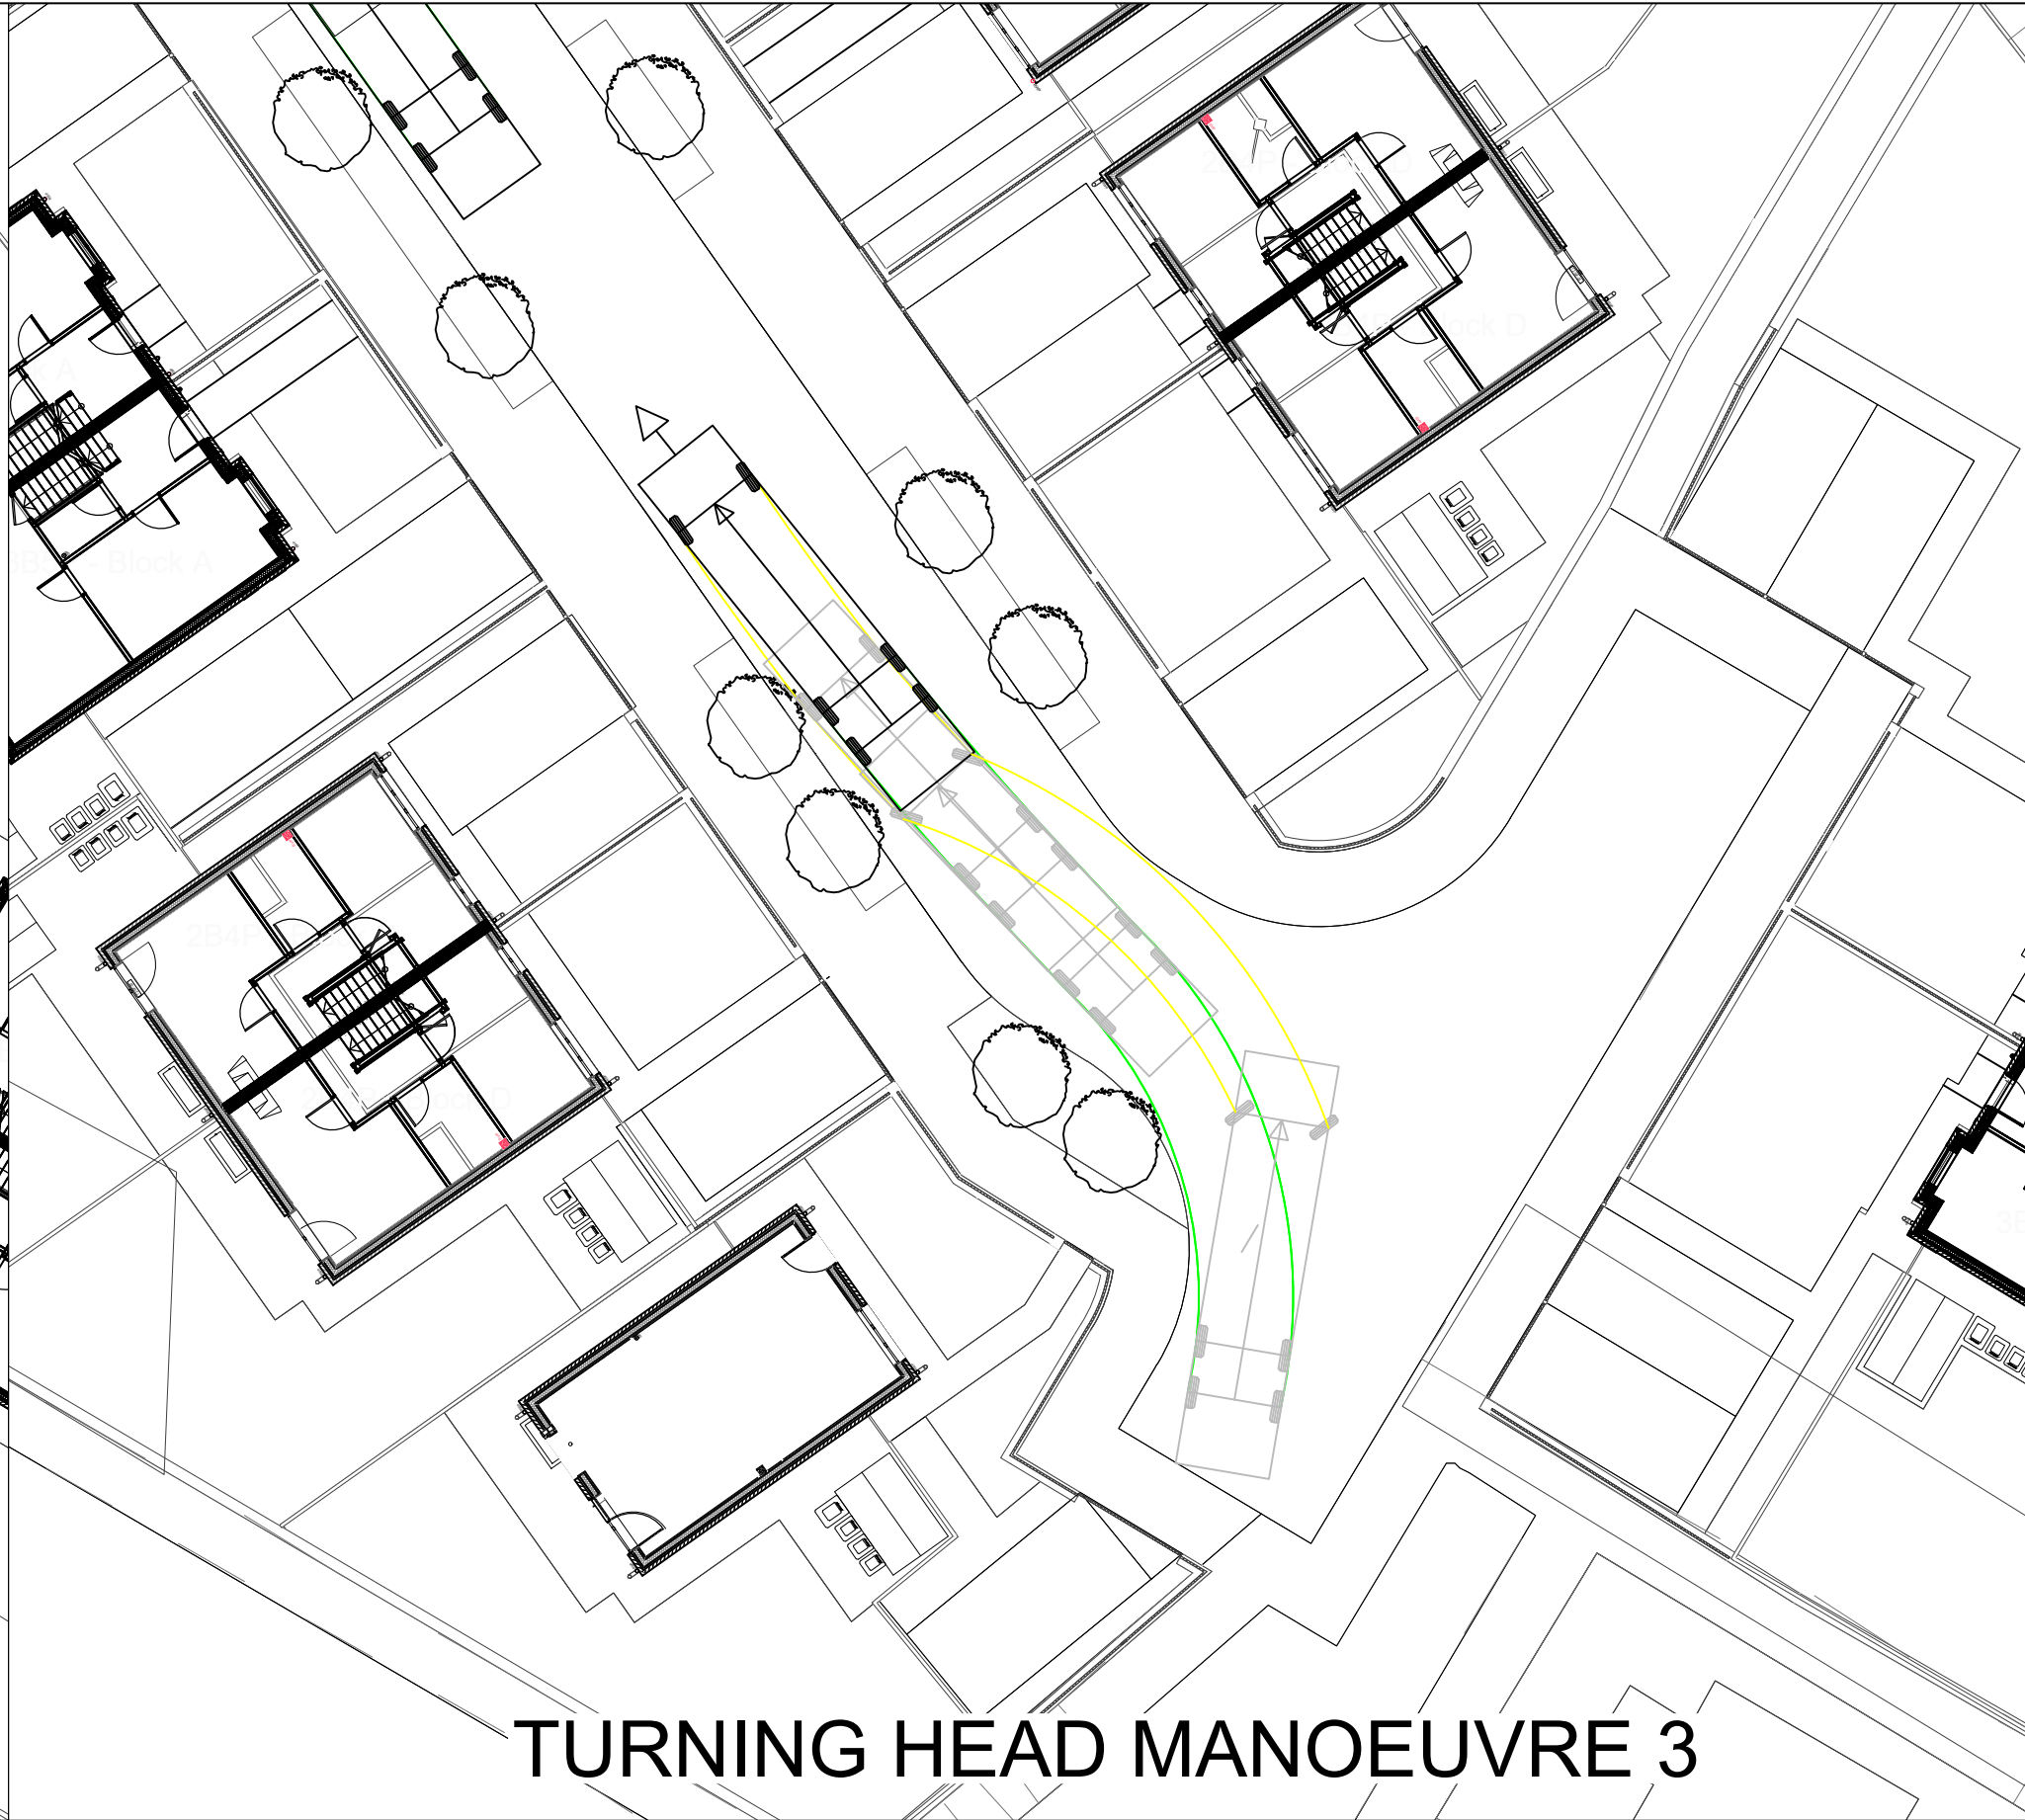

TURNING HEAD MANOEUVRE 3

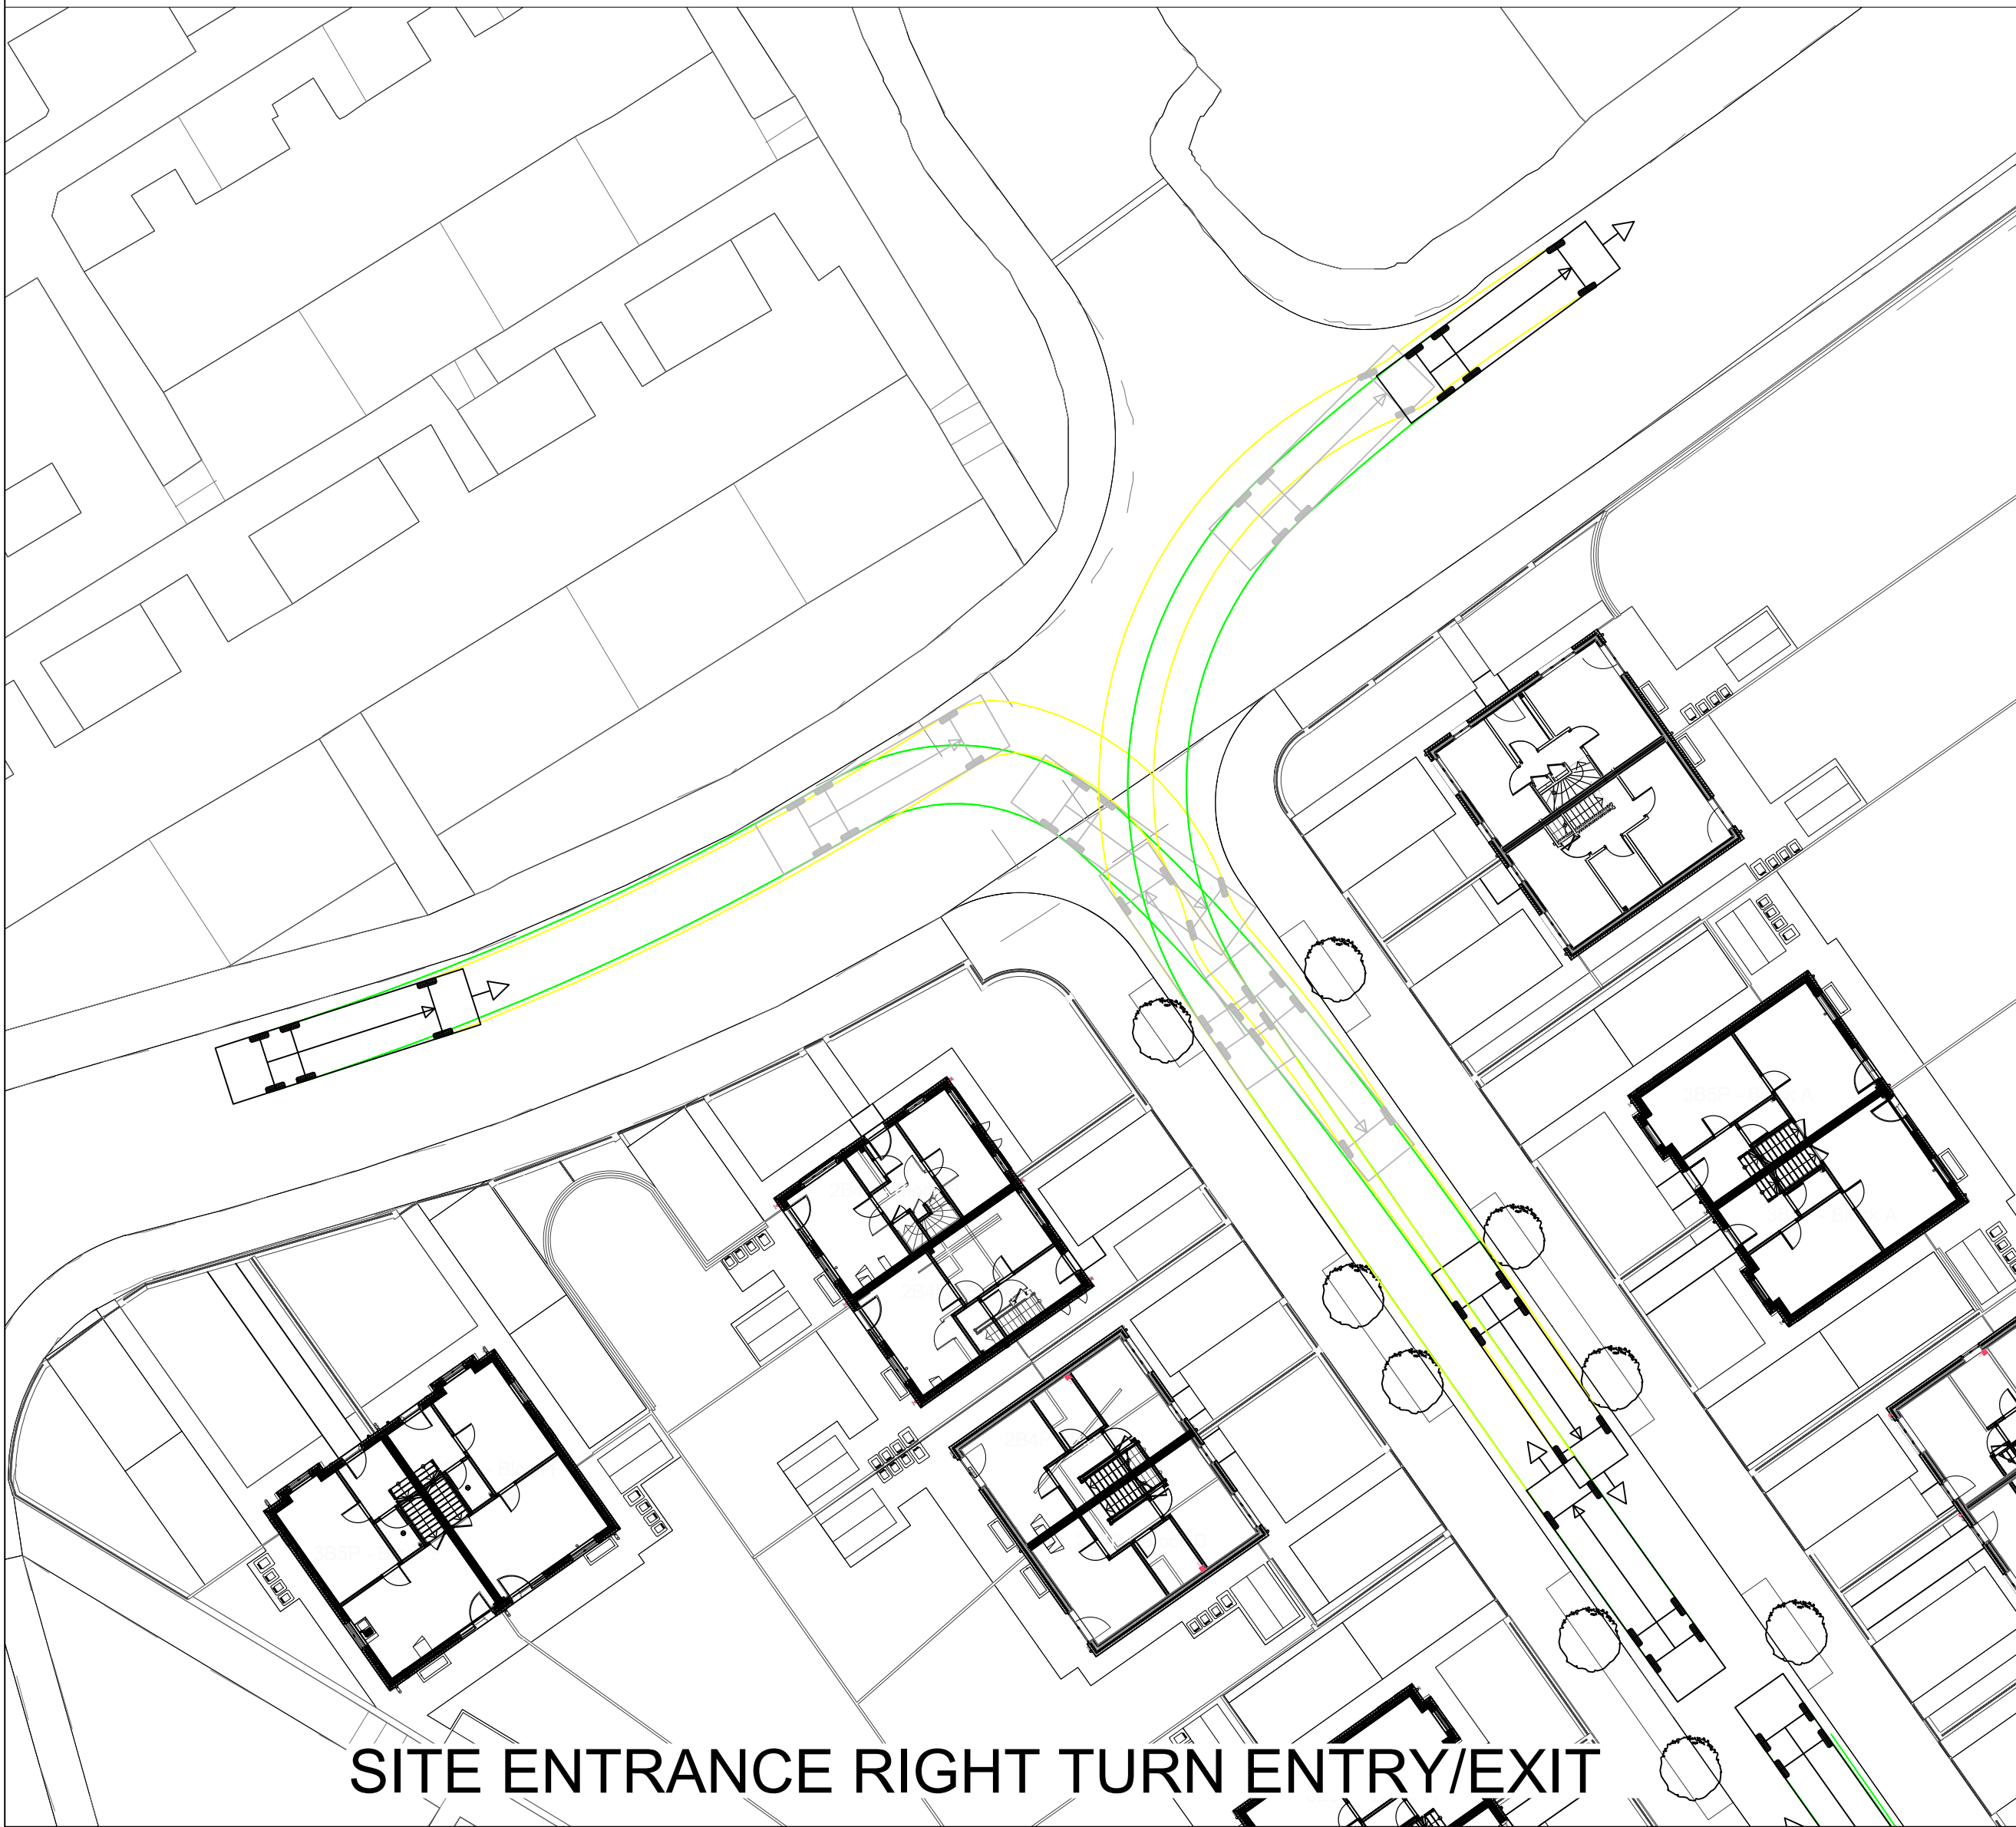

SITE ENTRANCE RIGHT TURN ENTRY/EXIT



SITE ENTRANCE LEFT TURN ENTRY/EXIT

Vehicle name: Phoenix 2 Duo Refuse Vehicle
Description:
Overall length (m): 11.200
Overall width (m): 2.530
Maximum track width (m): 2.530
Kerb to kerb radius (m): 9.500

P03	26.03.2024	ADDITIONAL MANOEUVRES SHOWN	JCM	JPR	JLS
P02	04.03.2024	VEHICLE SIZE AMENDED	JCM	JPR	JLS
P01	29.02.2024	PRELIMINARY ISSUE	JPR	JPR	JLS
REV	DATE	DESCRIPTION	BY	CHK	APP

DRAWING STATUS:

PRELIMINARY

CLIENT: GUINNESS PARTNERSHIPS

ARCHITECT: JOHN MCCALL ARCHITECTS

PROJECT: WHITEMOSS ROAD MANCHESTER

TITLE: S38 VEHICULAR TRACKING

STATUS:	PROJECT No:	PROJECT	ORIGINATOR	VOL/ISS/LEVEL	TYPE	ROLE	DRAWING No:	REV:
S2	223-009	WMR - AJP - ZZ - 00 - DR - C - 1570	P03					

SCALE @ A1: 1:200/1:250

DESIGNED:	DRAWN:	CHECKED:	APPROVED:	DATE:
JPR	JPR	JLS	JLS	FEB 2024

0151 227 1462 info@ajp ltd.co.uk 01 Dale Street, Liverpool, L2 2ET