


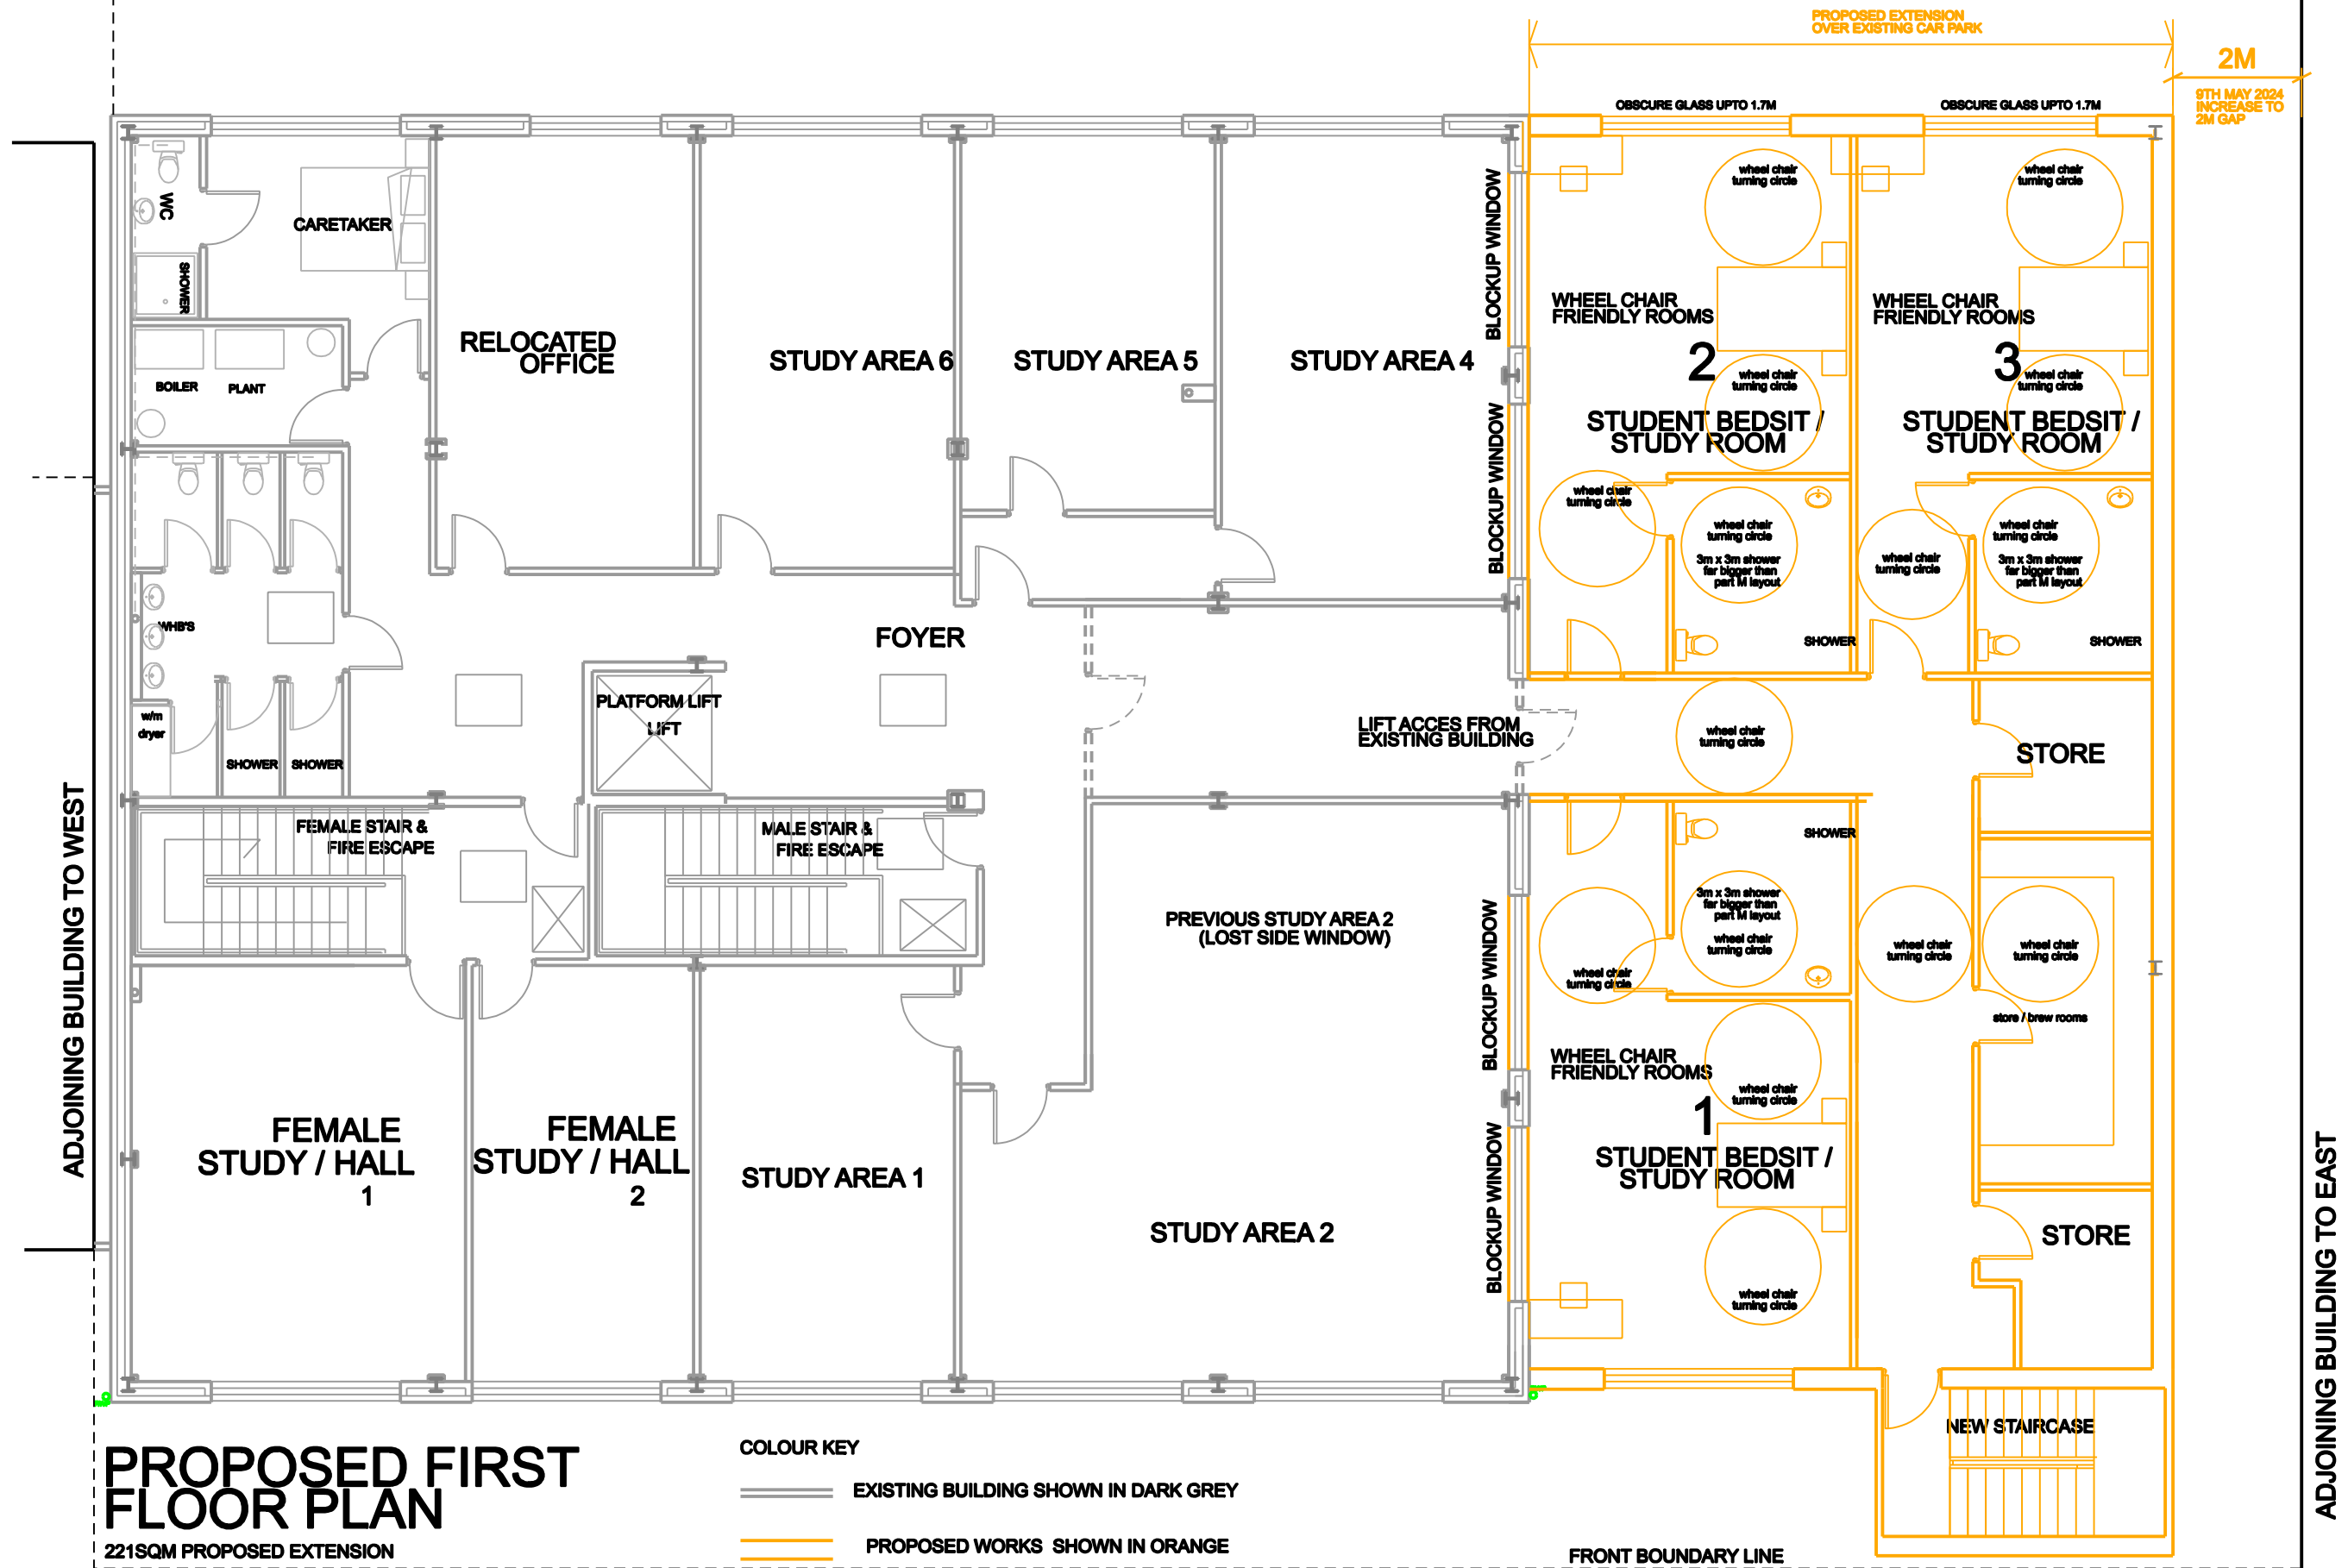

9

PROPOSED TURKISH COMMUNITY CENTRE
9 DOLPHIN STREET. MANCHESTER, M12 6BG

REV A 14TH DEC 2023
REAR WINDOWS SHOWN OBSCURE
LIFT EXTENDED TO TOP FLOOR
ROOM LAYOUTS ADDED AND
SHOWER ROOMS ADDED TO ALL ROOM

Drwg. No: 2021/ 10 / 09

Date : 8TH JAN 2022

REV' D 12TH MAY 2024

Scale 1:100 @ A3