



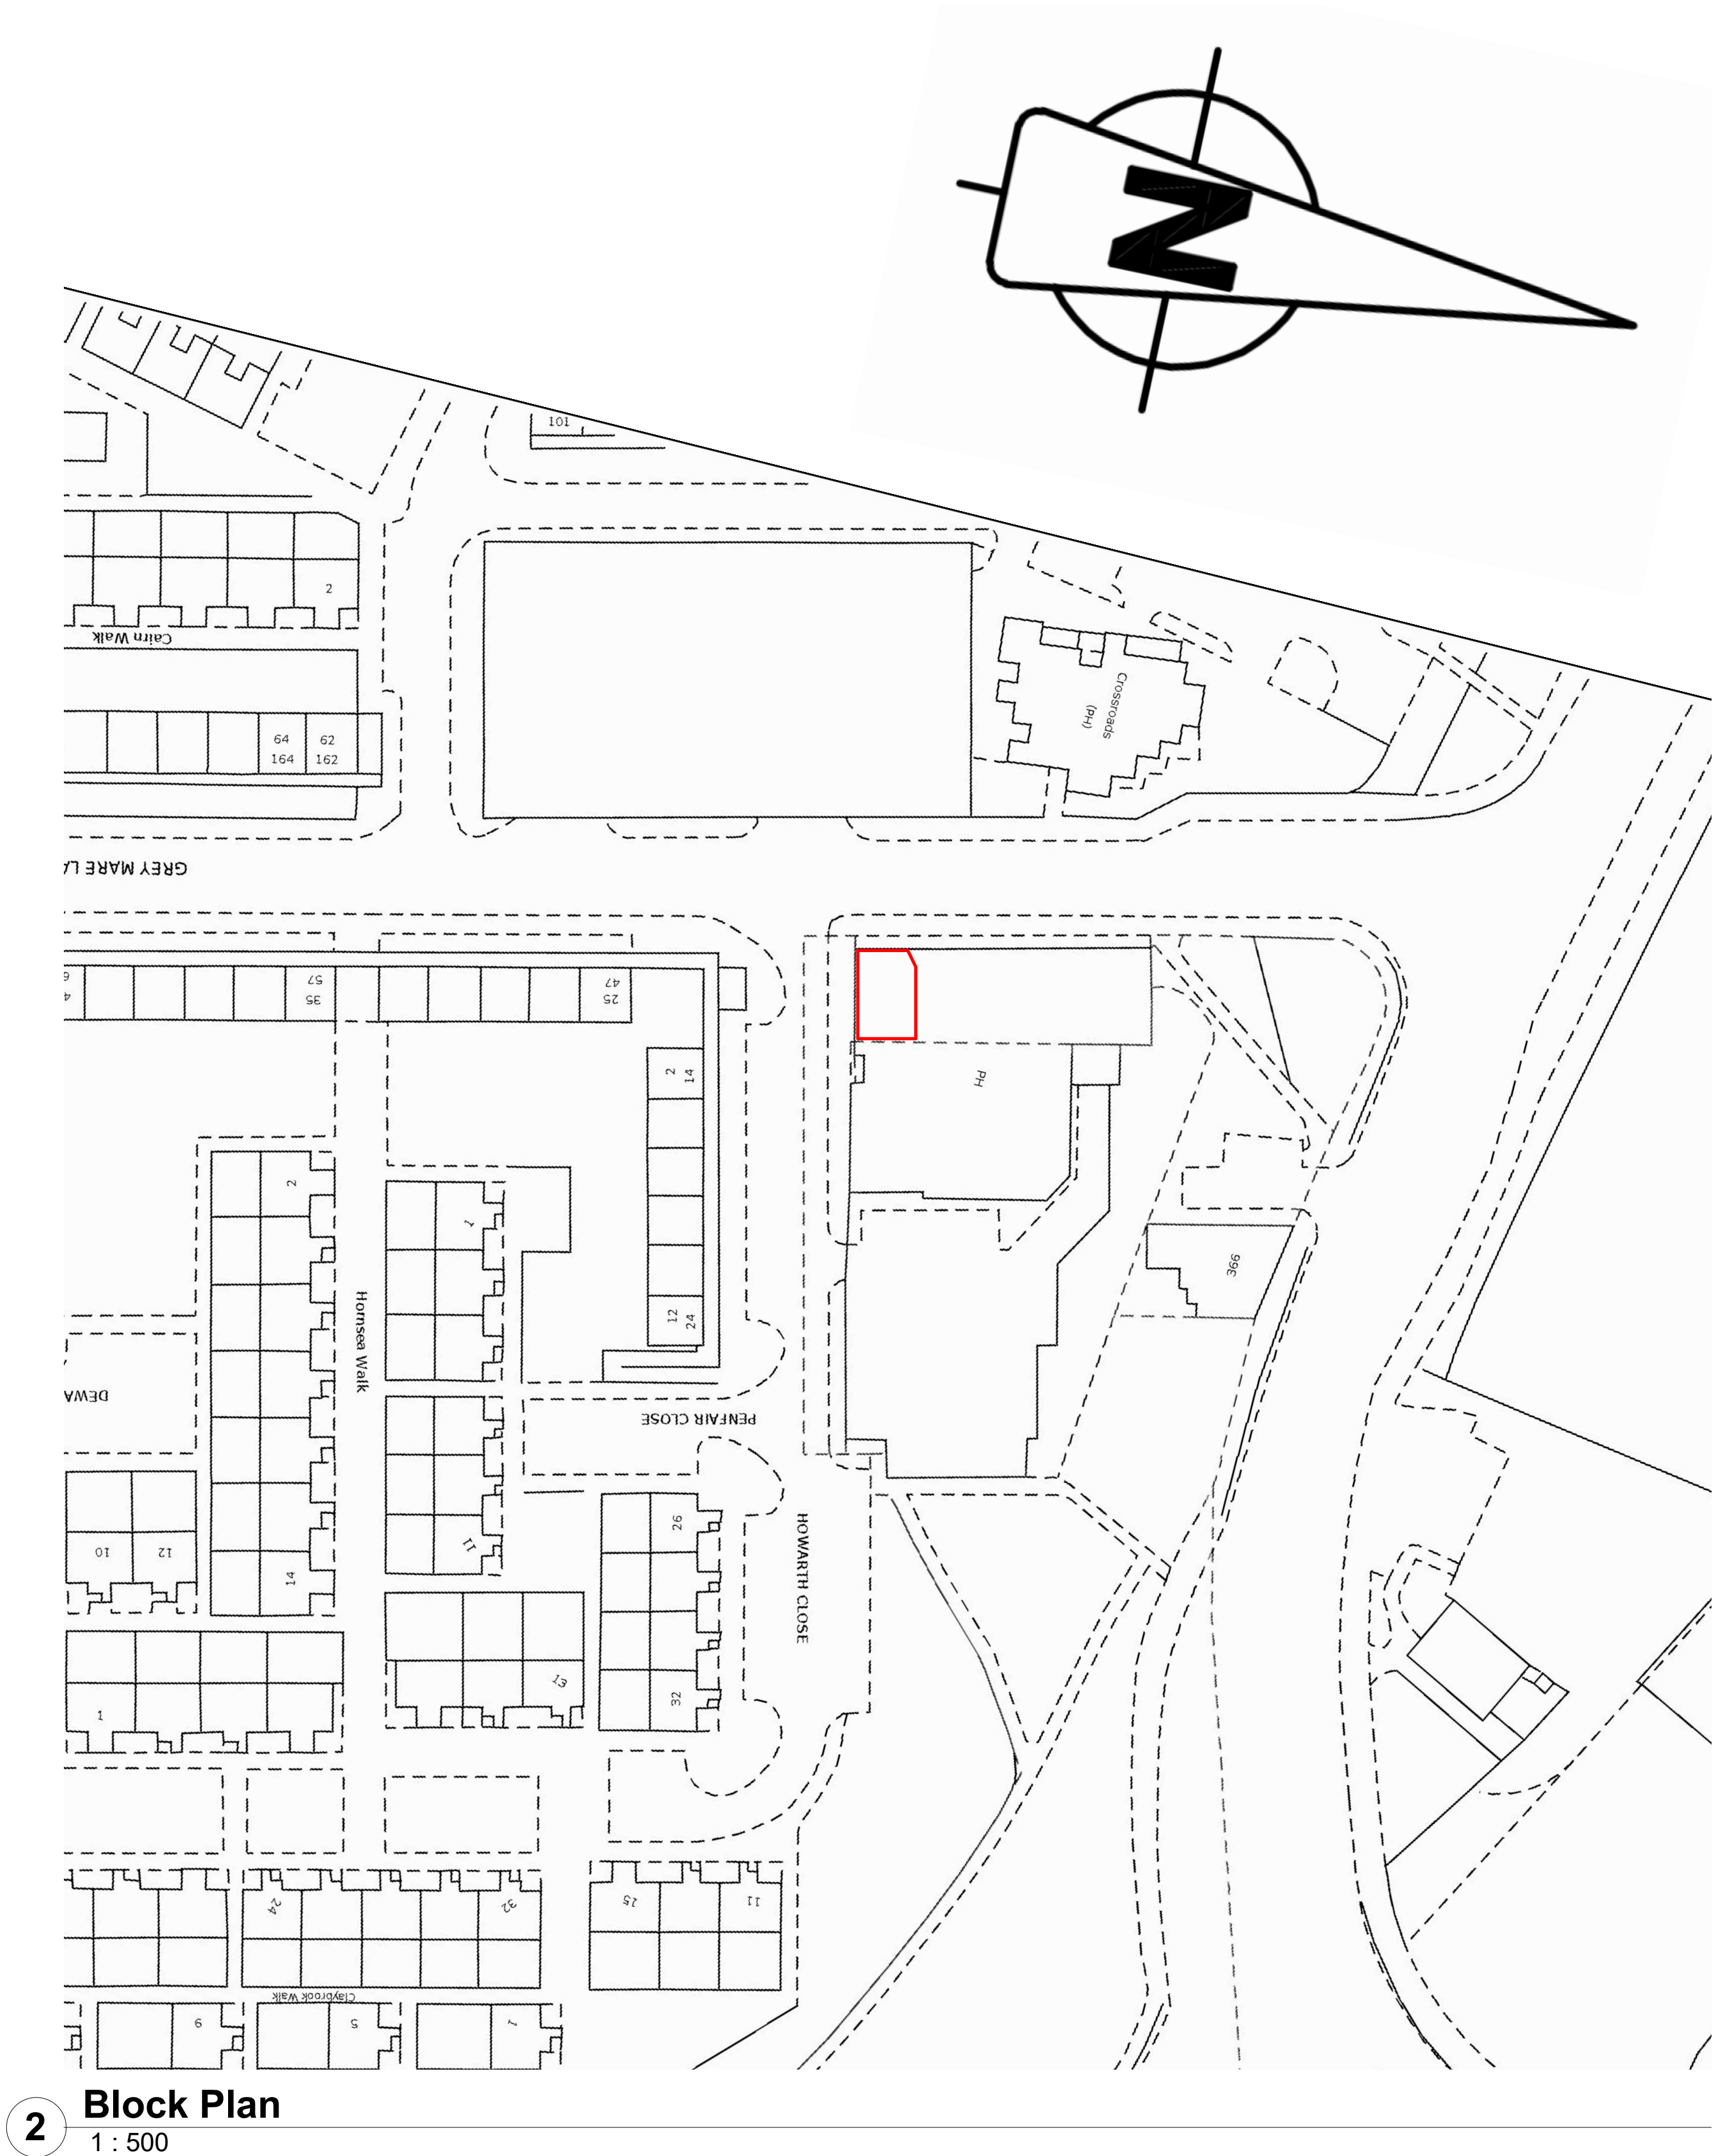

2 Block Plan
1 : 500

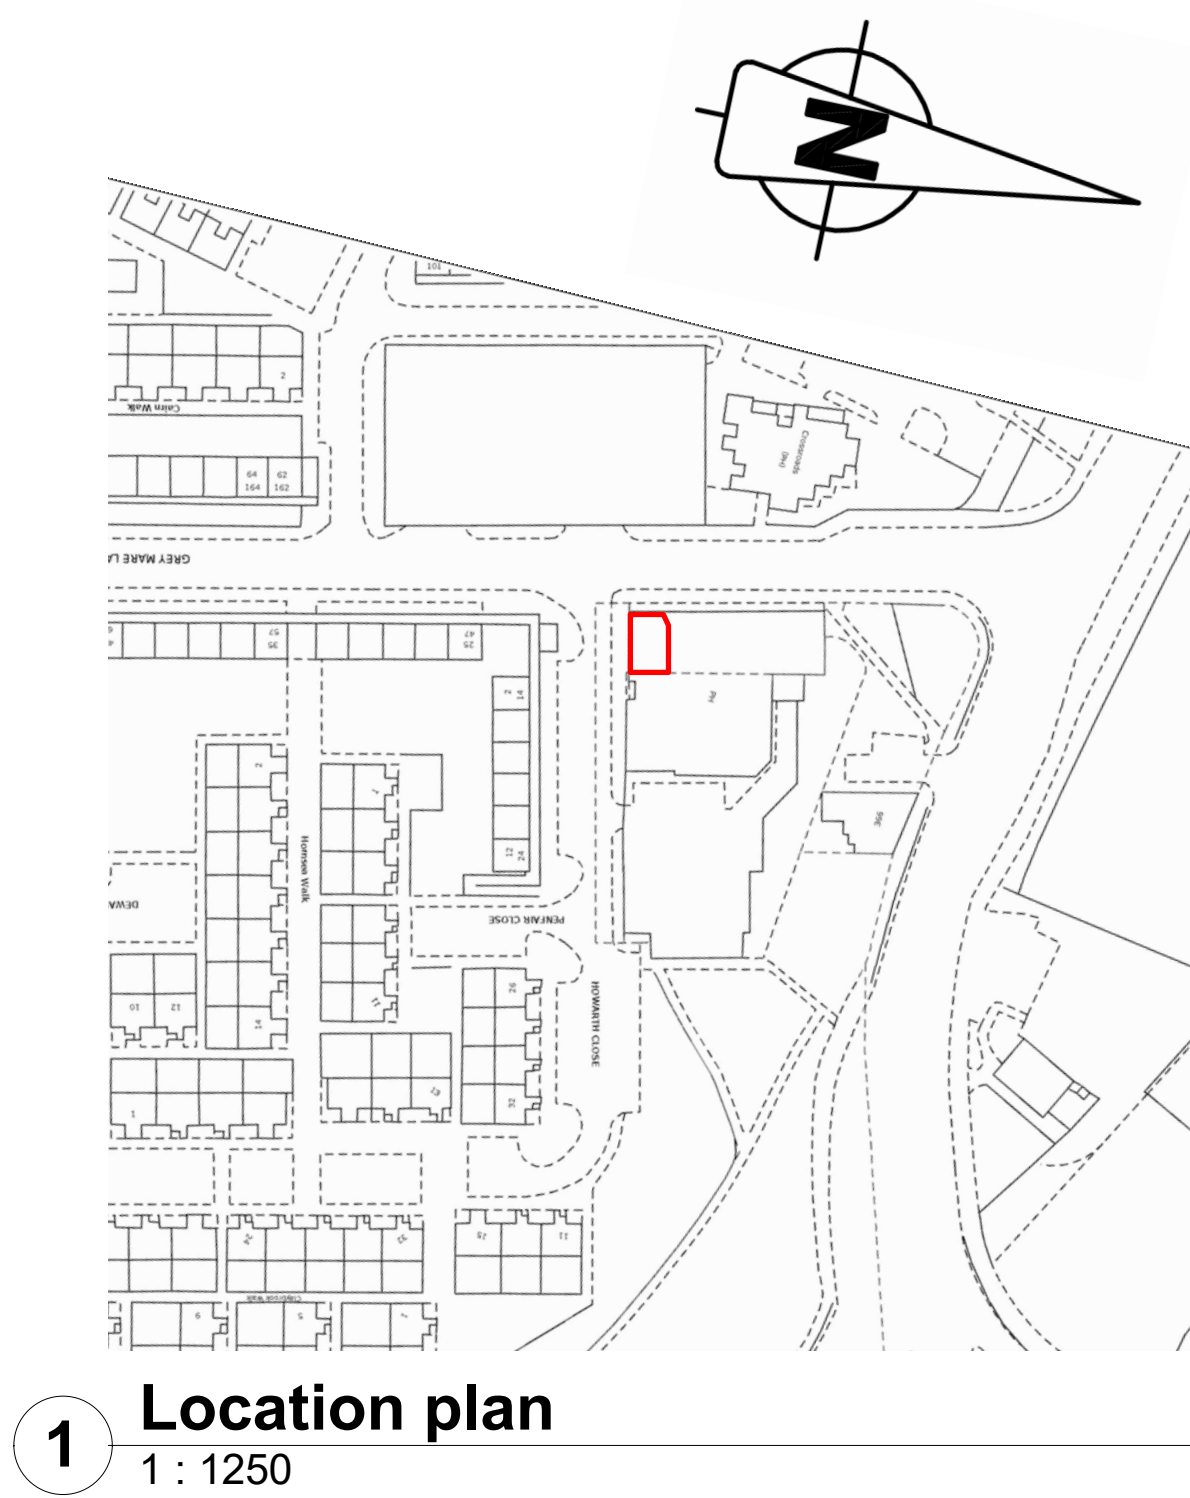

1 Location plan
1 : 1250

Rev	Description	Date

CODE	SUITABILITY DESCRIPTION
STATUS	PURPOSE OF ISSUE

MARTIN SPENCER
ARCHITECTURE



Mobile: 07725 053203 Email: mspencer@ms-architecture.com Web: ms-architecture.com

PROJECT

Takeaway at part 13 Grey
Mare Lane, Manchester M11
3DQ

TITLE
Location and Block Plans

CLIENT
Mr S Lovering

DRAWN BY Author	CHECKED BY Checker	DATE 06/05/24
SCALE (@ A1) As indicated		PROJECT NUMBER 319
DRAWING NUMBER A100-P1		REV