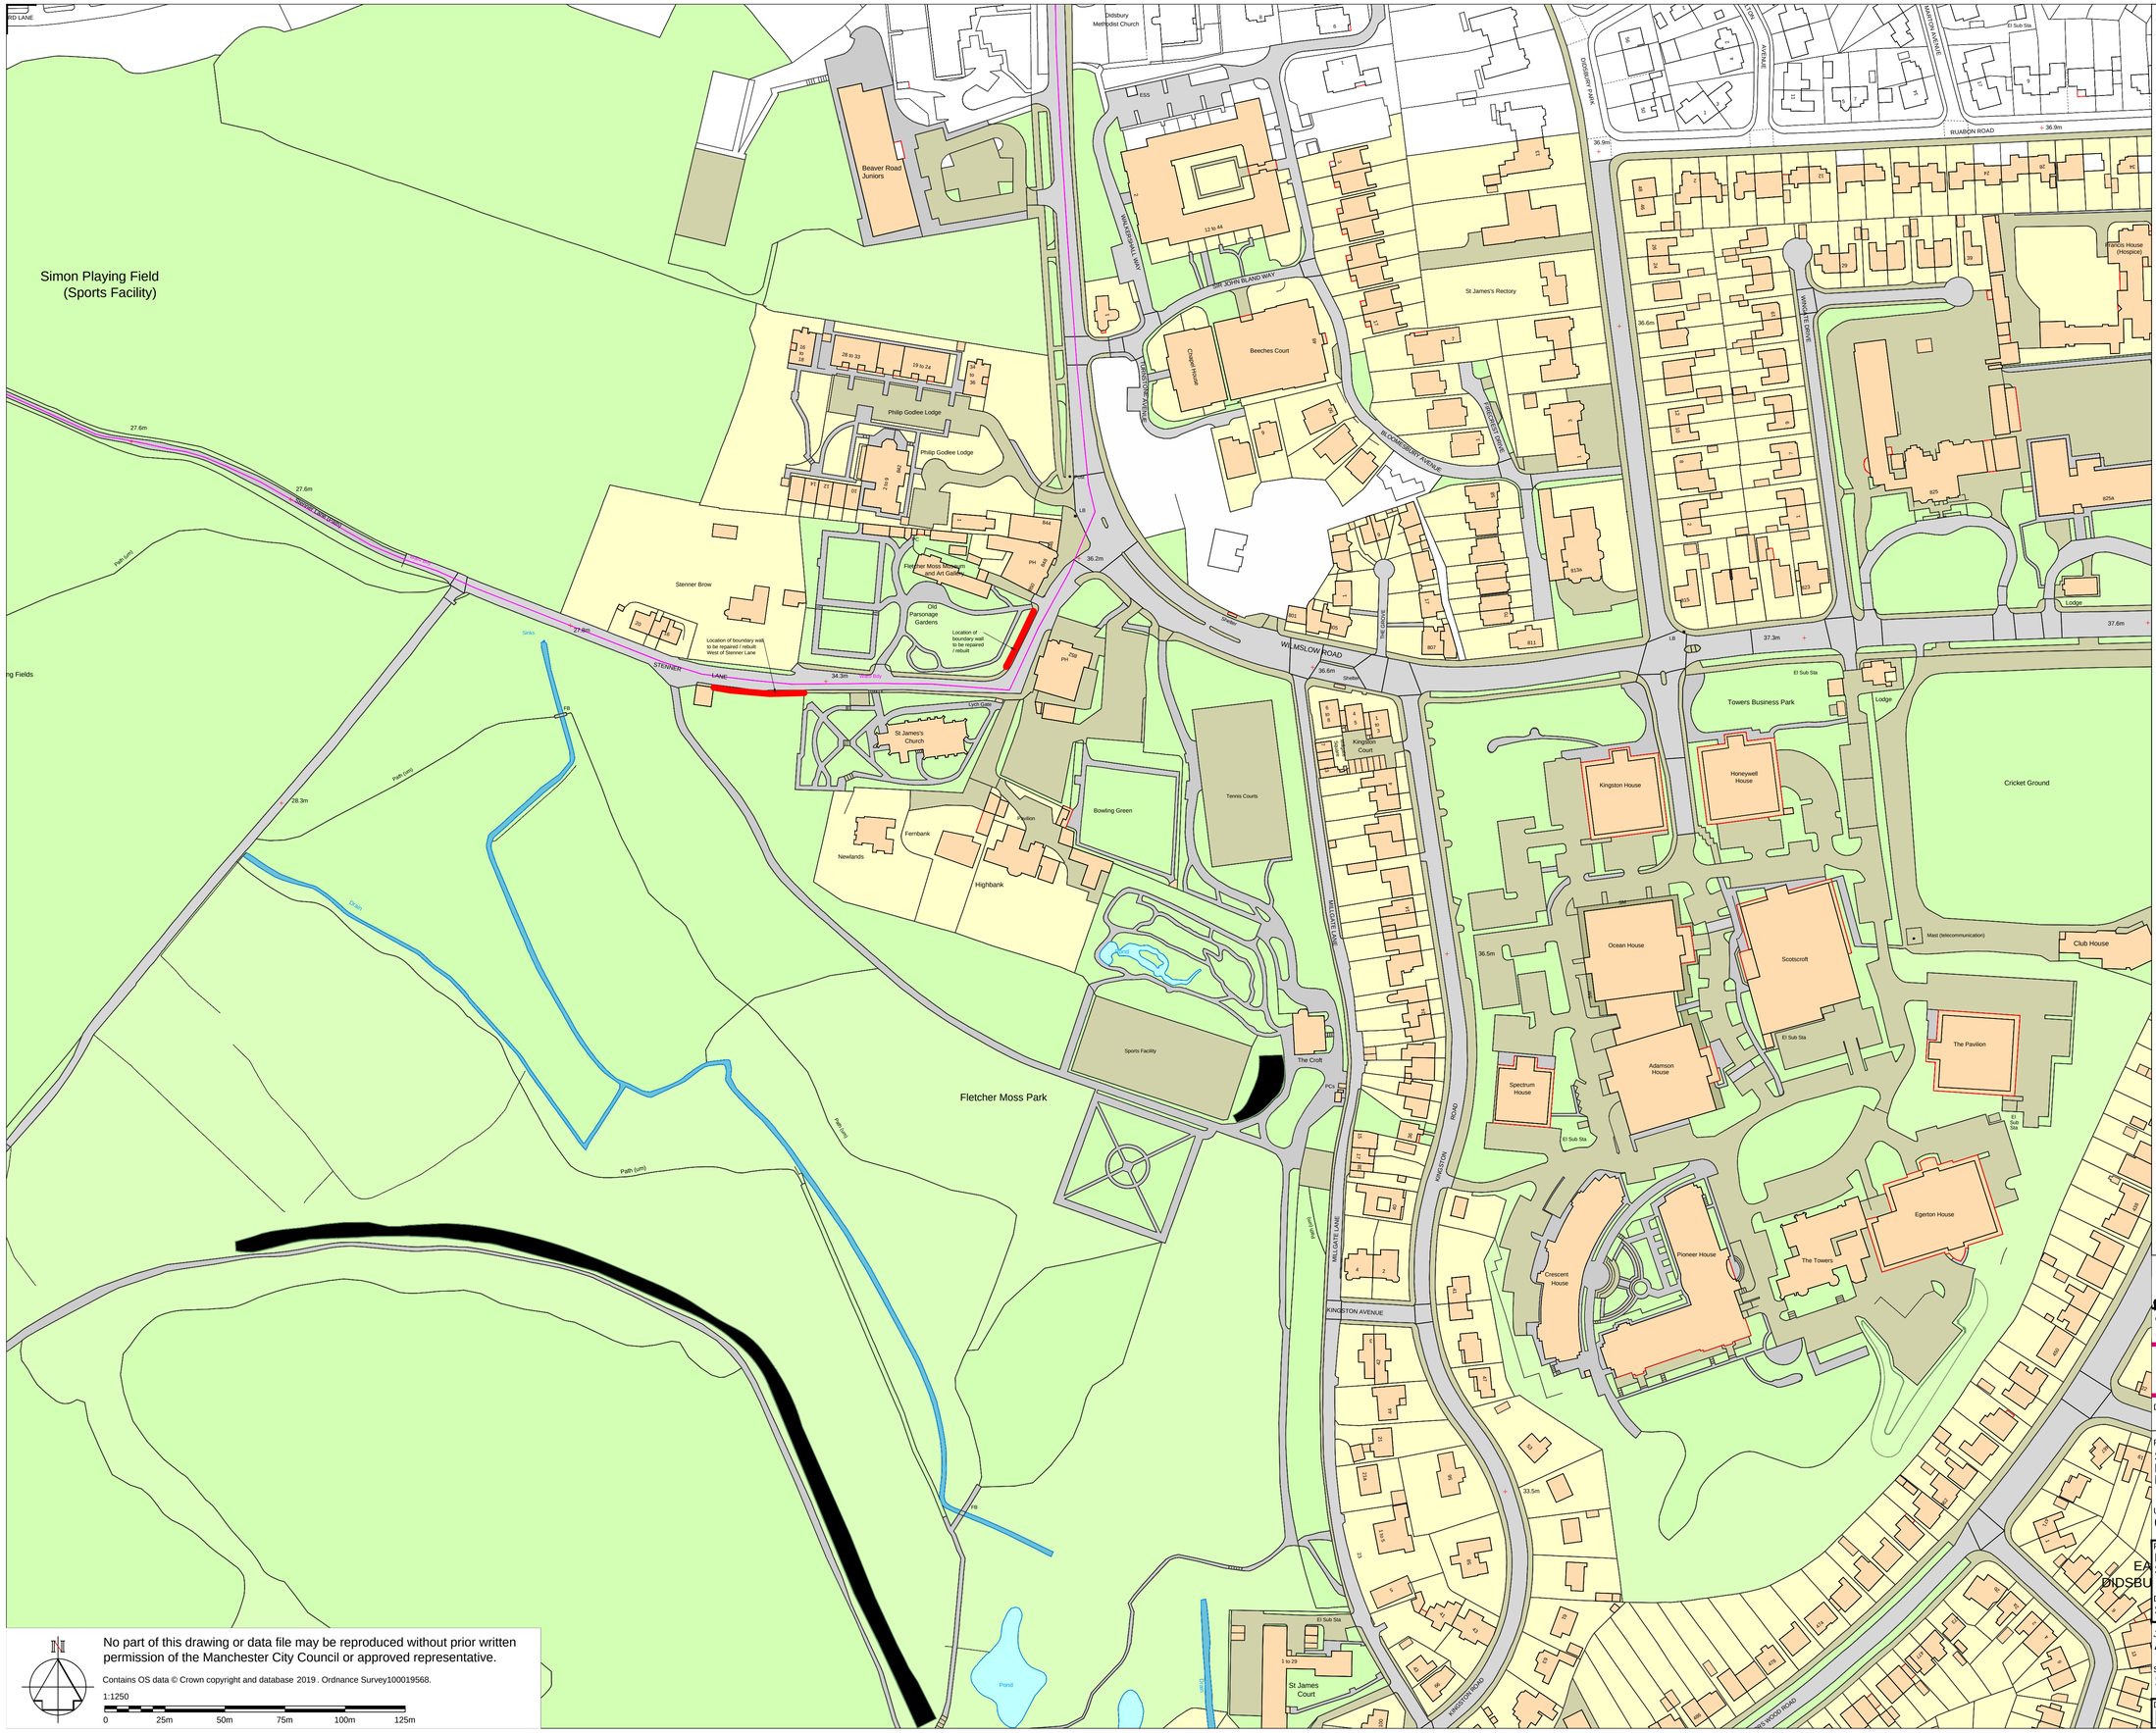

No part of this drawing or data file may be reproduced without prior written permission of the Manchester City Council or approved representative.

Contains OS data © Crown copyright and database 2019 . Ordnance Survey100019568.

1:1250

0 25m 50m 75m 100m 125m

Info

Site Address: Fletcher Moss Botanical Gardens, Stenner Lane, Didsbury, Manchester, M20 2RQ .

Locations of required works include two locations of the boundary walls on Stenner Lane, one location to the boundary of Fletcher Moss Art Gallery and the other at the West of Stenner Lane to boundary of Fletcher Moss Park.

All dimensions must be checked by measurement on site by the Contractor(s). Any discrepancies identified must be immediately notified to the Contract Administrator prior to the commencement of any manufacture, fabrication or site works.

Do not scale from this drawing.

ANY ELECTRICAL WORKS BY QUALIFIED ELECTRICAL PERSONS.

Should you require any further information please contact the contract administrator Robert Hutchinson on 07900418562.

MANCHESTER CITY COUNCIL

Capital Programmes Division

Manchester City Council
PO Box 532, Town Hall
Manchester
M60 2LA

DRAWING STATUS: Target Cost

PROPERTY TITLE: Stenner Lane, Didsbury, M20 2SW

UPRN: 010090420424

DFE NO.: -

PROJECT TITLE: Fletcher Moss Botanical Gardens Stenner Lane Boundary Walls

DRAWING TITLE: Site Location Plan

JOB NO.	DATE	REV
AMP44657/3	15/07/2022	A

SCALE	AUTHOR	CHECKED BY	APPROVED BY
1:1250@A1	RAH	CS	

DRAWING NO. MCC XX XX DR B 001 S2