

All dimensions are in millimetres unless stated otherwise. No dimensions to be included on drawings. All dimensions to be checked on site prior to construction.

Any discrepancies between drawings and site conditions are to be reported to the architect manager.

This drawing is to be used in conjunction with all relevant Structural specifications.


© OBI PROPERTY LTD. This drawing is issued in OBI Property Ltd and no licence or assignment of any kind has been, or is, granted to any third party whether by provision of copies or originals of the drawings or otherwise unless otherwise agreed in writing.

Ceiling Finishes

Denotes the areas to be stripped out



Remove existing linear lights

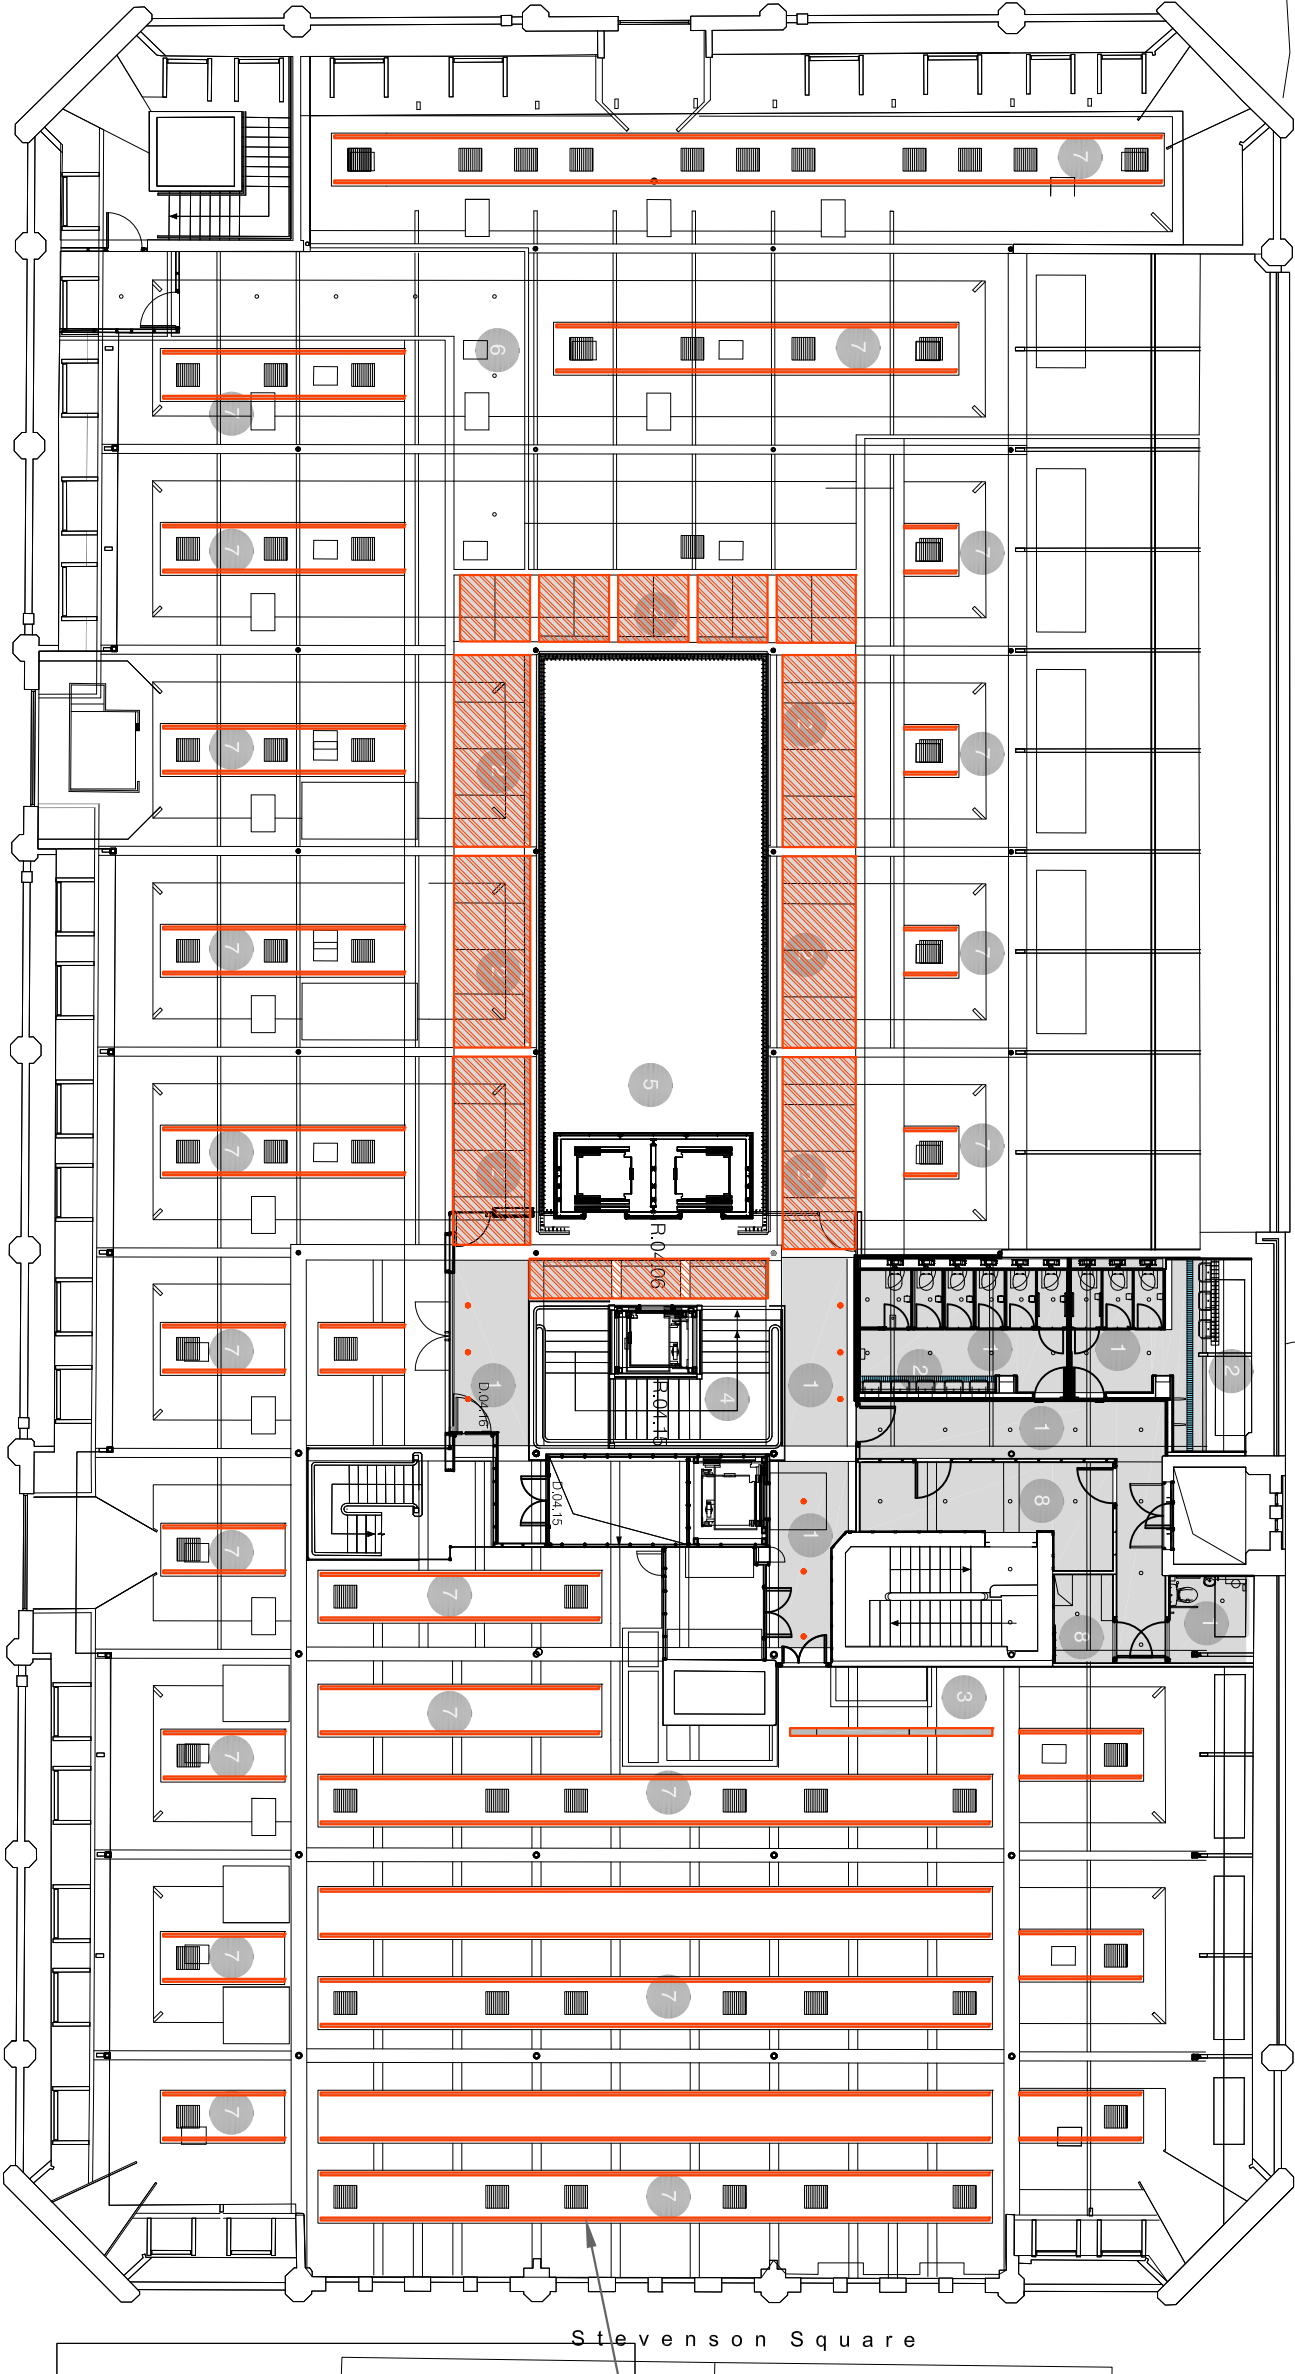

REV	DESCRIPTION	DATE	BY	CHK
C	UPDATED	06/08/23	RG	
B	First Issue	28/04/23	RG	
A	First Issue	28/04/23	RG	

CLIENT NAME

Philip J Davies Holdings plc

PROJECT NAME

Sevendale House

DWG TITLE

Fourth Floor - Demolition Ceiling

DWG NO: 11_400

REVISION: -

SCALE 1:200 @A3

DRAWN: RG

DWG STATUS:

TENDER