

All dimensions are in millimetres unless stated otherwise. No dimensions to be included on site prior to new works.

Any discrepancies between drawings and site conditions are to be reported to the architect manager.

This drawing is to be read in conjunction with all relevant Structural specifications.


For completion of this drawing is subject to OBI Property Ltd and no licence or assignment of any kind has been, or is, granted to any third party whether by signed in writing.

© COPYRIGHT
The copyright in this drawing is vested in OBI Property Ltd and no licence or assignment of any kind has been, or is, granted to any third party whether by signed in writing.

Ceiling Finishes



Denotes the areas to be stripped out

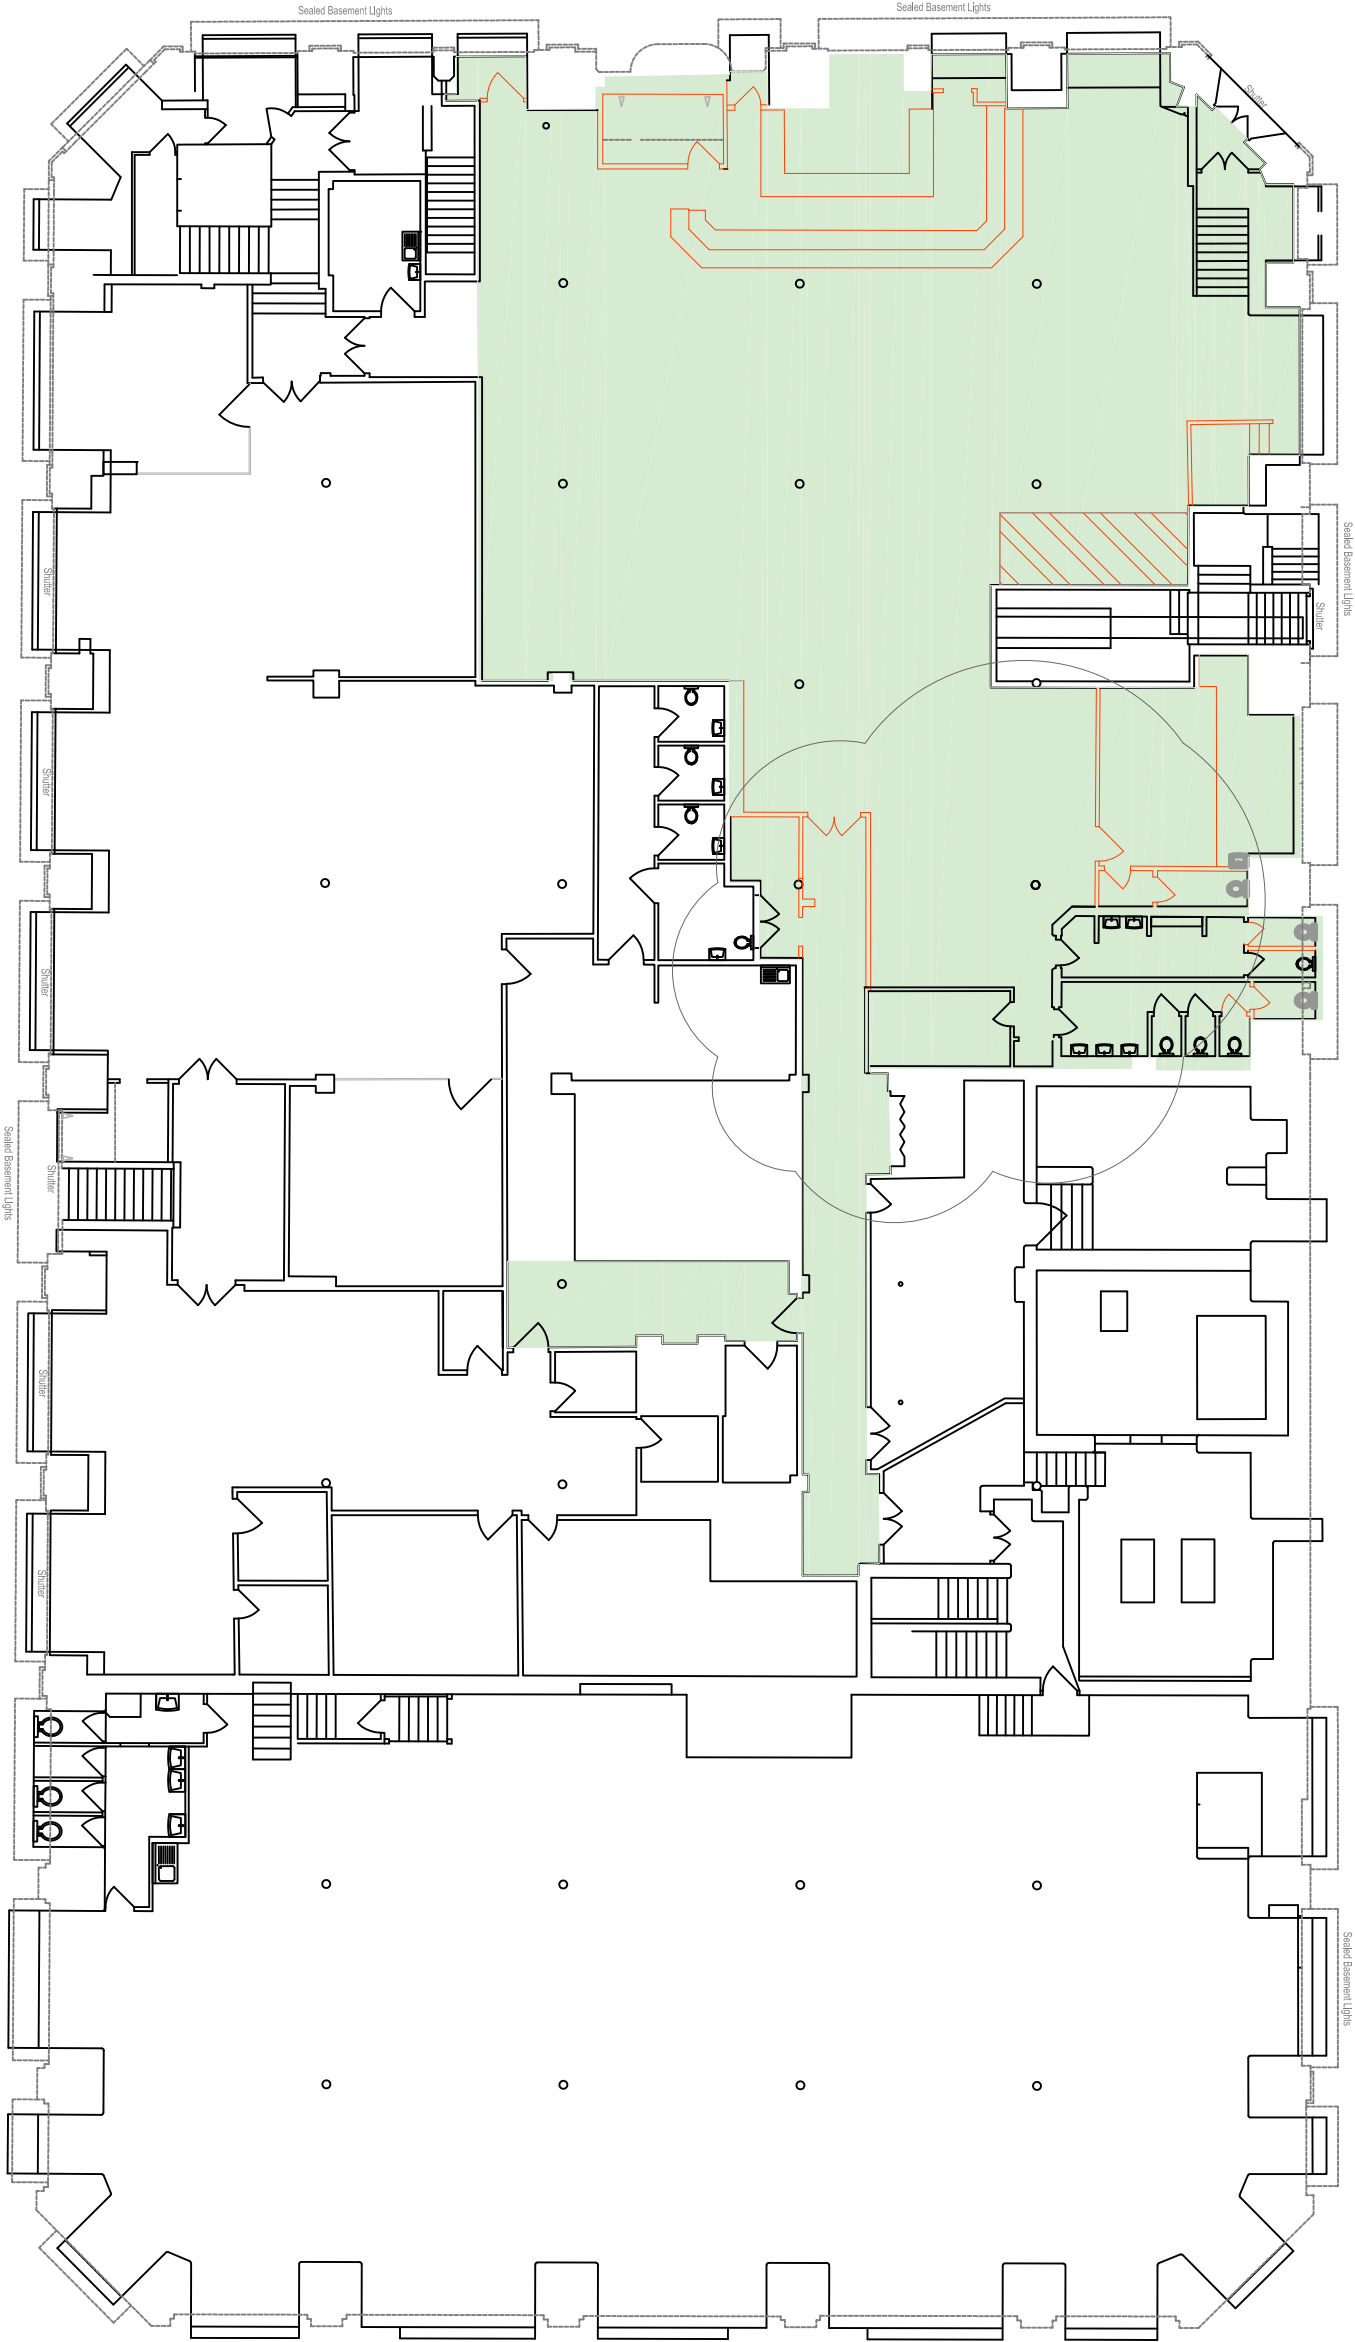

B	First Issue	03/11/23	RG	
A	First Issue	20/09/23	RG	
REV	DESCRIPTION	DATE	BY	CHK

CLIENT NAME
Philip J Davies Holdings plc

PROJECT NAME

Sevendale House

DWG TITLE:
Lower Ground Floor - Demolition Floors and Walls

DWG NO: 11_-001

REVISION: -

SCALE 1 : 200 @A3

DRAWN: RG

DWG STATUS:

TENDER