
GENERAL NOTES

© This drawing remains the copyright of Unwin Jones Partnership.
DO NOT SCALE from this drawing. If in doubt ask. If you have received this drawing electronically in PDF format it may not be to the correct scale when printed, and is not to be used for measurement purposes.


10 0 10 20 30 40 50 60 70 80 90 100 110 120 130 140 150 160m
Scale 1:1250

20 0 20 40 60 80 100 120 140 160 180 200 220 240 260 280 300 320m
Scale 1:2500

NORTH

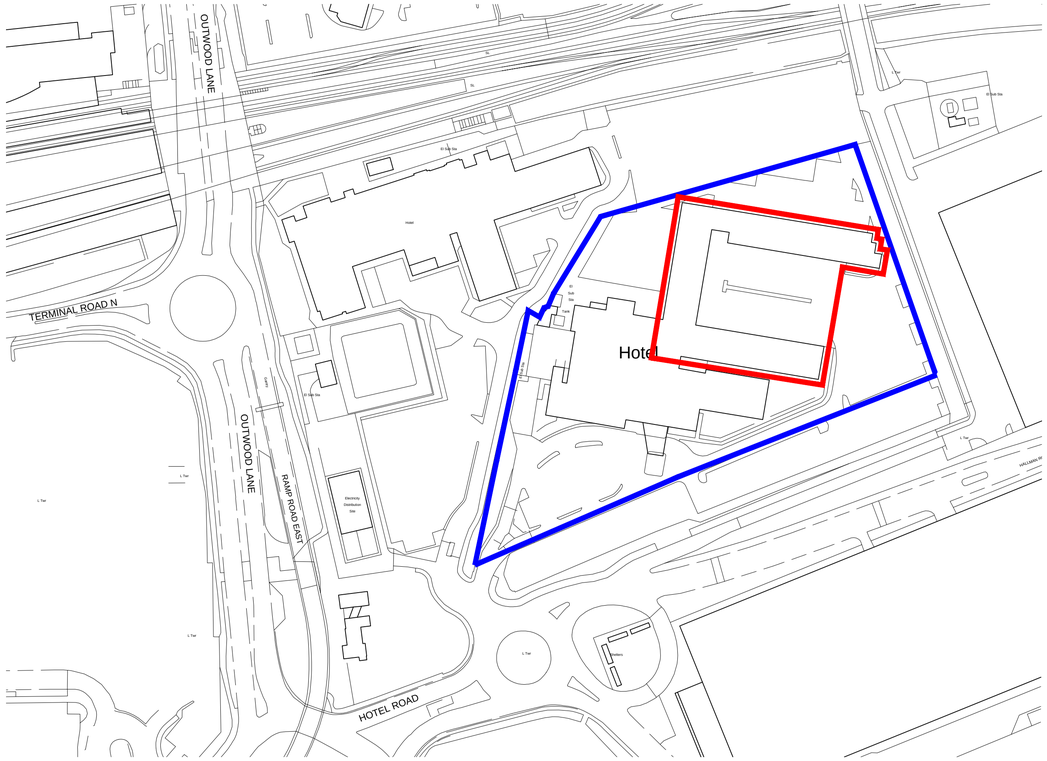

LOCATION PLAN (SCALE 1:1250)

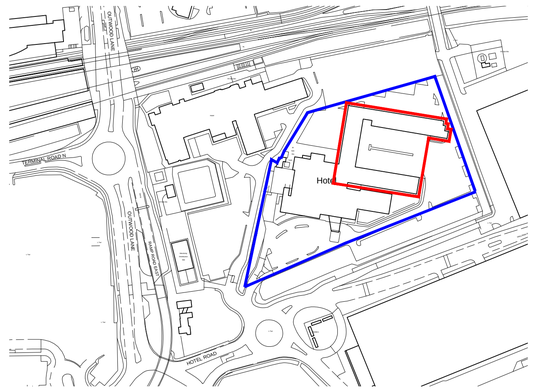

LOCATION PLAN (SCALE 1:2500)

REVISIONS	Name	Date
A Planning Issue	H Madin	22.07.2024

Planning

CROWNE PLAZA
MANCHESTER AIRPORT
LGHHM LTD

Location Plan

DRAWN:
DATE: **June 2024**
SCALE: **1:1250 1:2500**
PROJECT No: **3256**
DRAWING No: **001A**

UNWIN JONES PARTNERSHIP
Bridge Lane Studio, Caldewgate, Carlisle, Cumbria, CA2 5SS ◆ 01228 528266 ◆ architects@ujp.co.uk ◆ www.ujp.co.uk