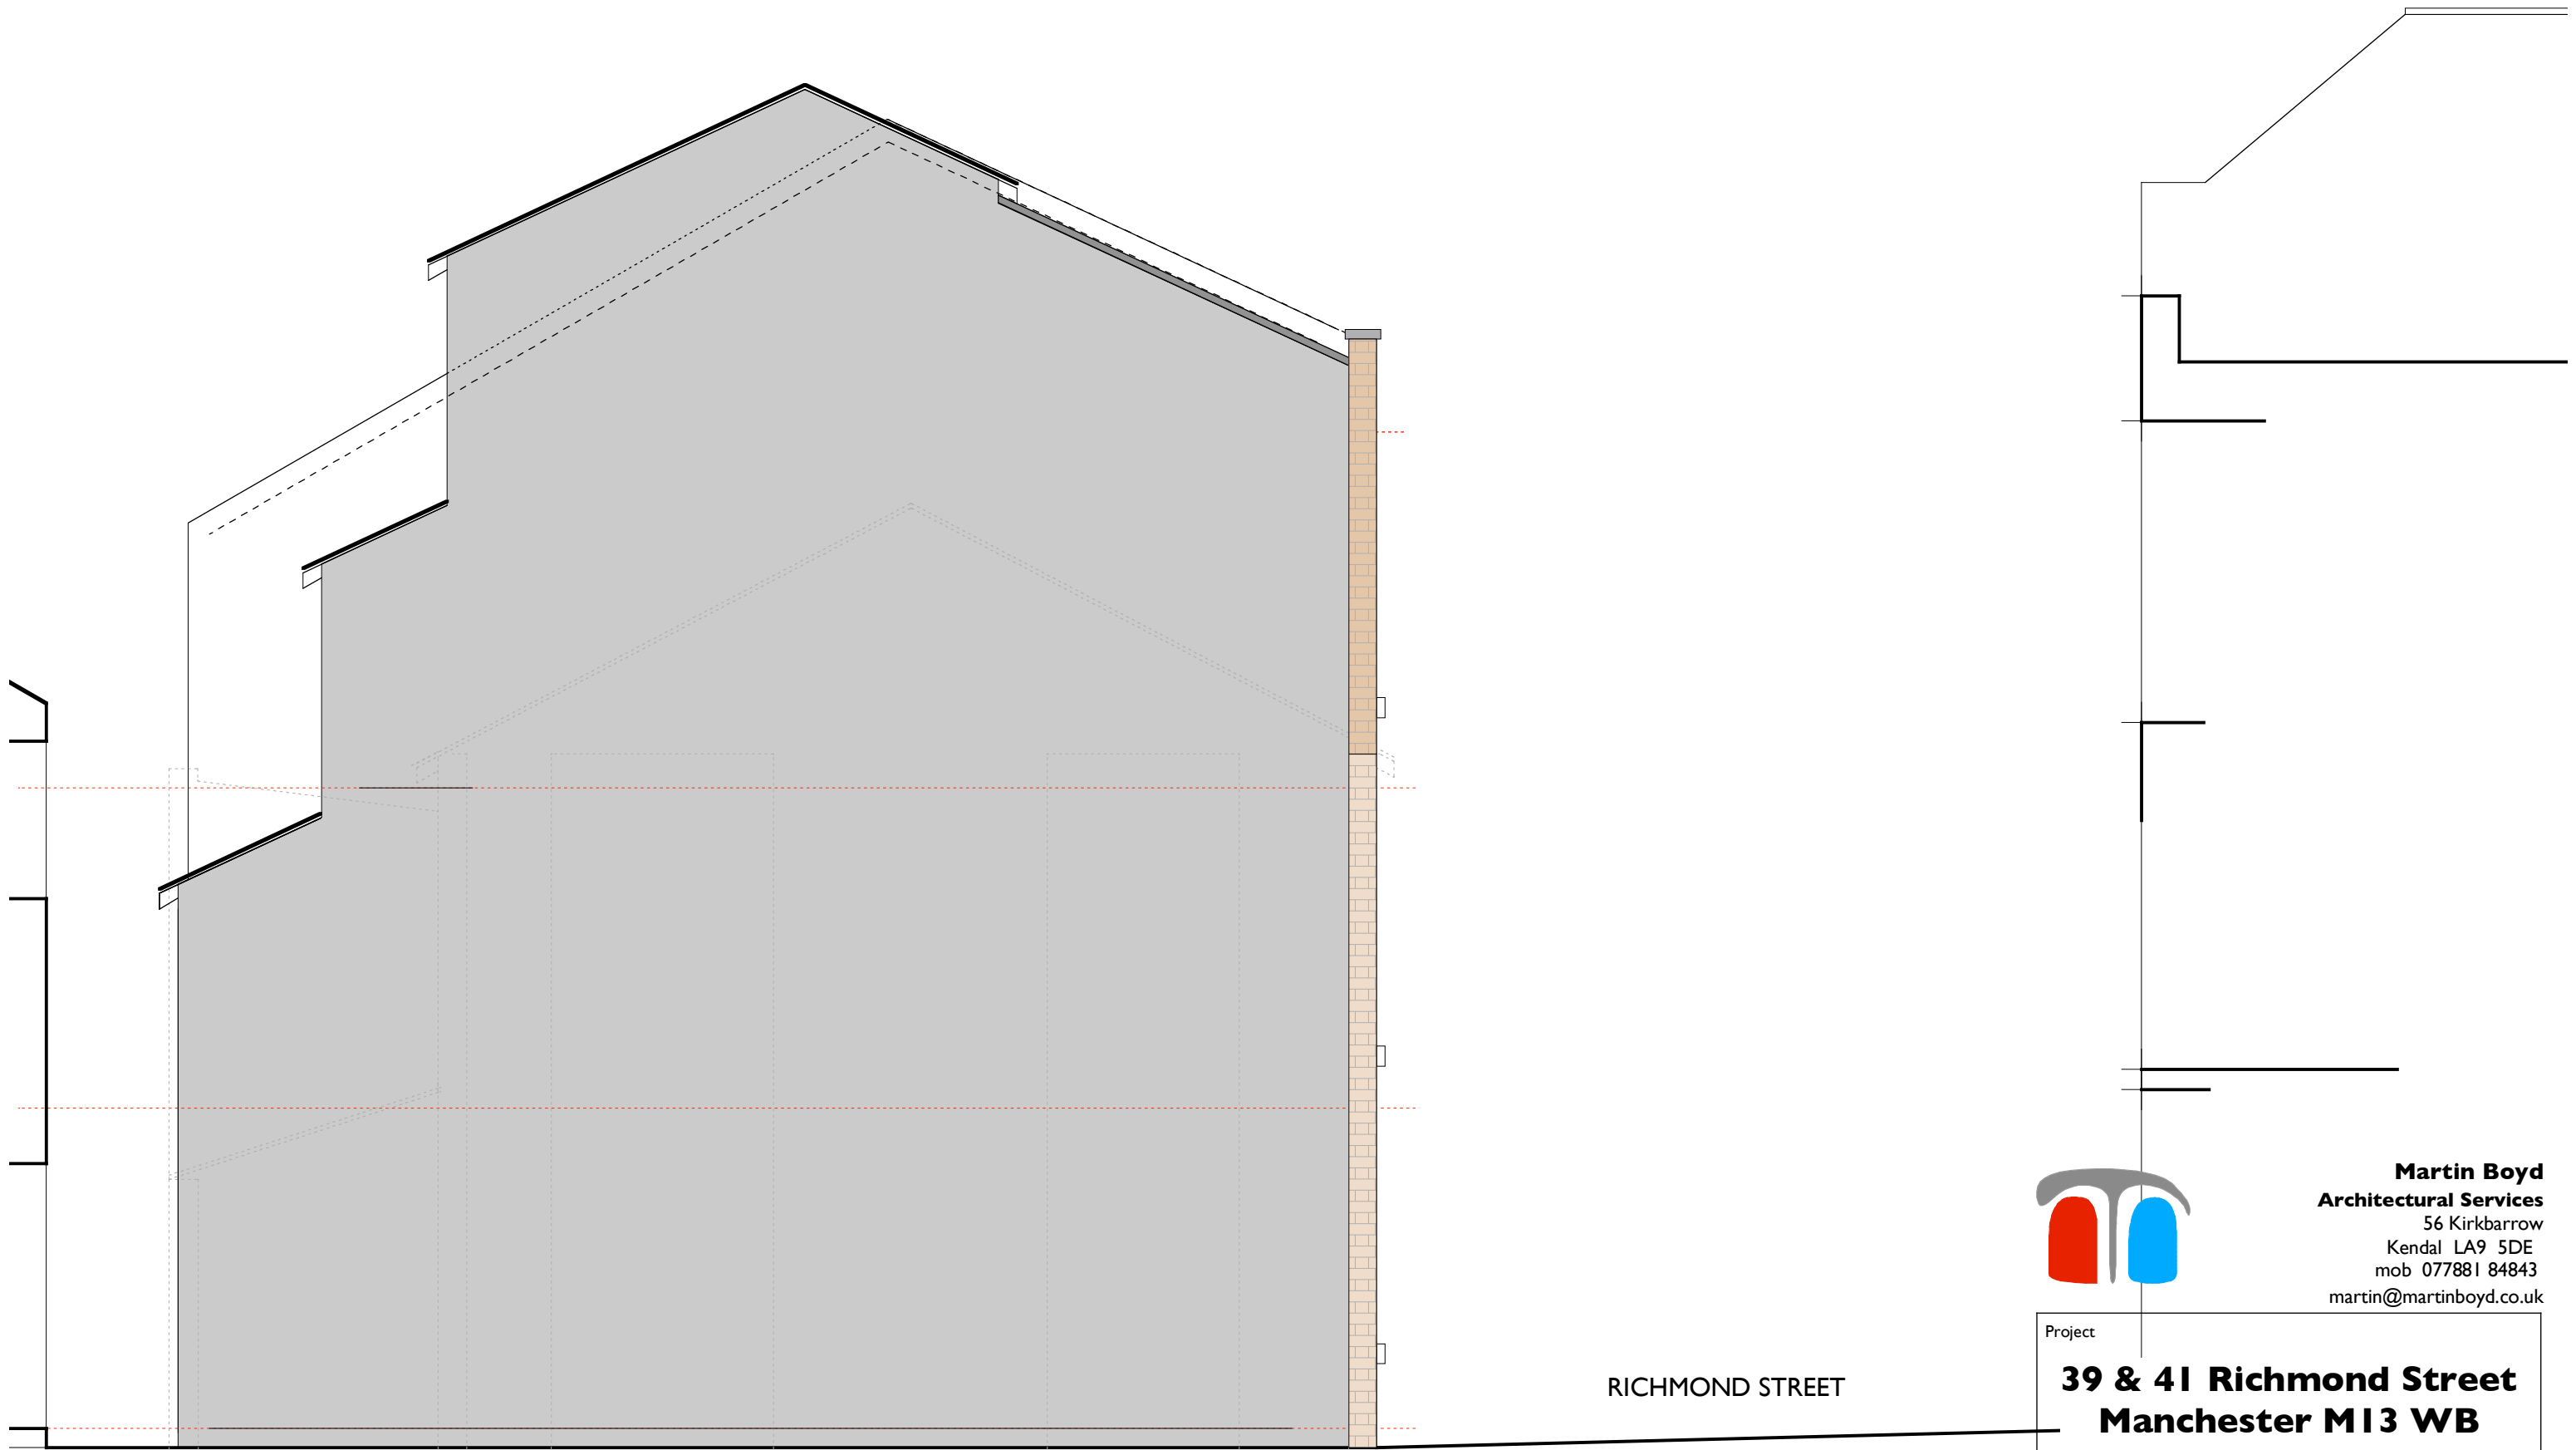


Martin Boyd
Architectural Services
56 Kirkbarrow
Kendal LA9 5DE
mob 077881 84843
martin@martinboyd.co.uk

Project
39 & 41 Richmond Street
Manchester M13 WB

Drawing Title
Proposed Sackville St. Elevation

Drawn By mjb	Date 24/06/24	Scale 1:50@A3
Job No. 12.46	Drawing No. P-05	Revision