



SOURCES OF INFORMATION

IR02-20230817-Survey Data
IR05-20220725-Vertex
IR06 - Research
IR07-20240205-Design Freeze Freeze

ALL INFORMATION DISPLAYED IS SUBJECT TO A COMPLETE VERIFIABLE SITE SURVEY BEING UNDERTAKEN. GIA TAKES NO RESPONSIBILITY ON THE ACCURACY OR RELIABILITY OF THE DISPLAYED DATA SINCE A VERIFIED SITE SURVEY WAS NOT MADE AVAILABLE PRIOR TO THE GENERATION OF SUCH INFORMATION.

NOTES:
ALL HEIGHTS AND DIMENSIONS GIVEN IN m AOD
EXISTING SCHEME IN BROWN

N.B. DO NOT SCALE OFF THIS DRAWING

PROJECT:
Lever Street, Manchester

DRAWING NAME:
EXISTING PLAN

DWN BY	SCALE	CHK BY	DATE	REV No.
EW	NTS	SP	2.9.2024	A
PROJ No.	REL No.		IS No.	DWG No.
1232	01		01	01

gia
The Whitehouse
Belvedere Road
London SE1 8GA
t 020 7202 1400
f 020 7202 1401
mail@gia.uk.com
www.gia.uk.com

LONDON • DUBLIN • MANCHESTER • BELFAST • BRISTOL



SOURCES OF INFORMATION

IR02-20230817-Survey Data
IR05-20220725-Vertex
IR06 - Research
IR07-20240205-Design Freeze Freeze

ALL INFORMATION DISPLAYED IS SUBJECT TO A COMPLETE VERIFIABLE SITE SURVEY BEING UNDERTAKEN. GIA TAKES NO RESPONSIBILITY ON THE ACCURACY OR RELIABILITY OF THE DISPLAYED DATA. SINCE A VERIFIED SITE SURVEY WAS NOT MADE AVAILABLE PRIOR TO THE GENERATION OF SUCH INFORMATION.

NOTES:
ALL HEIGHTS AND DIMENSIONS GIVEN IN m AOD
EXISTING SCHEME IN BROWN

N.B. DO NOT SCALE OFF THIS DRAWING


PROJECT:
Lever Street, Manchester

DRAWING NAME:
3D VIEW EXISTING

DWN BY	SCALE	CHK BY	DATE	REV No.
EW	NTS	SP	2.9.2024	A
PROJ No.	REL No.	ADDR No.	IS No.	DWG No.
1232	01		01	02

gia
The Whitehouse
Belvedere Road
London SE1 8GA
t 020 7202 1400
f 020 7202 1401
mail@gia.uk.com
www.gia.uk.com

LONDON • DUBLIN • MANCHESTER • BELFAST • BRISTOL

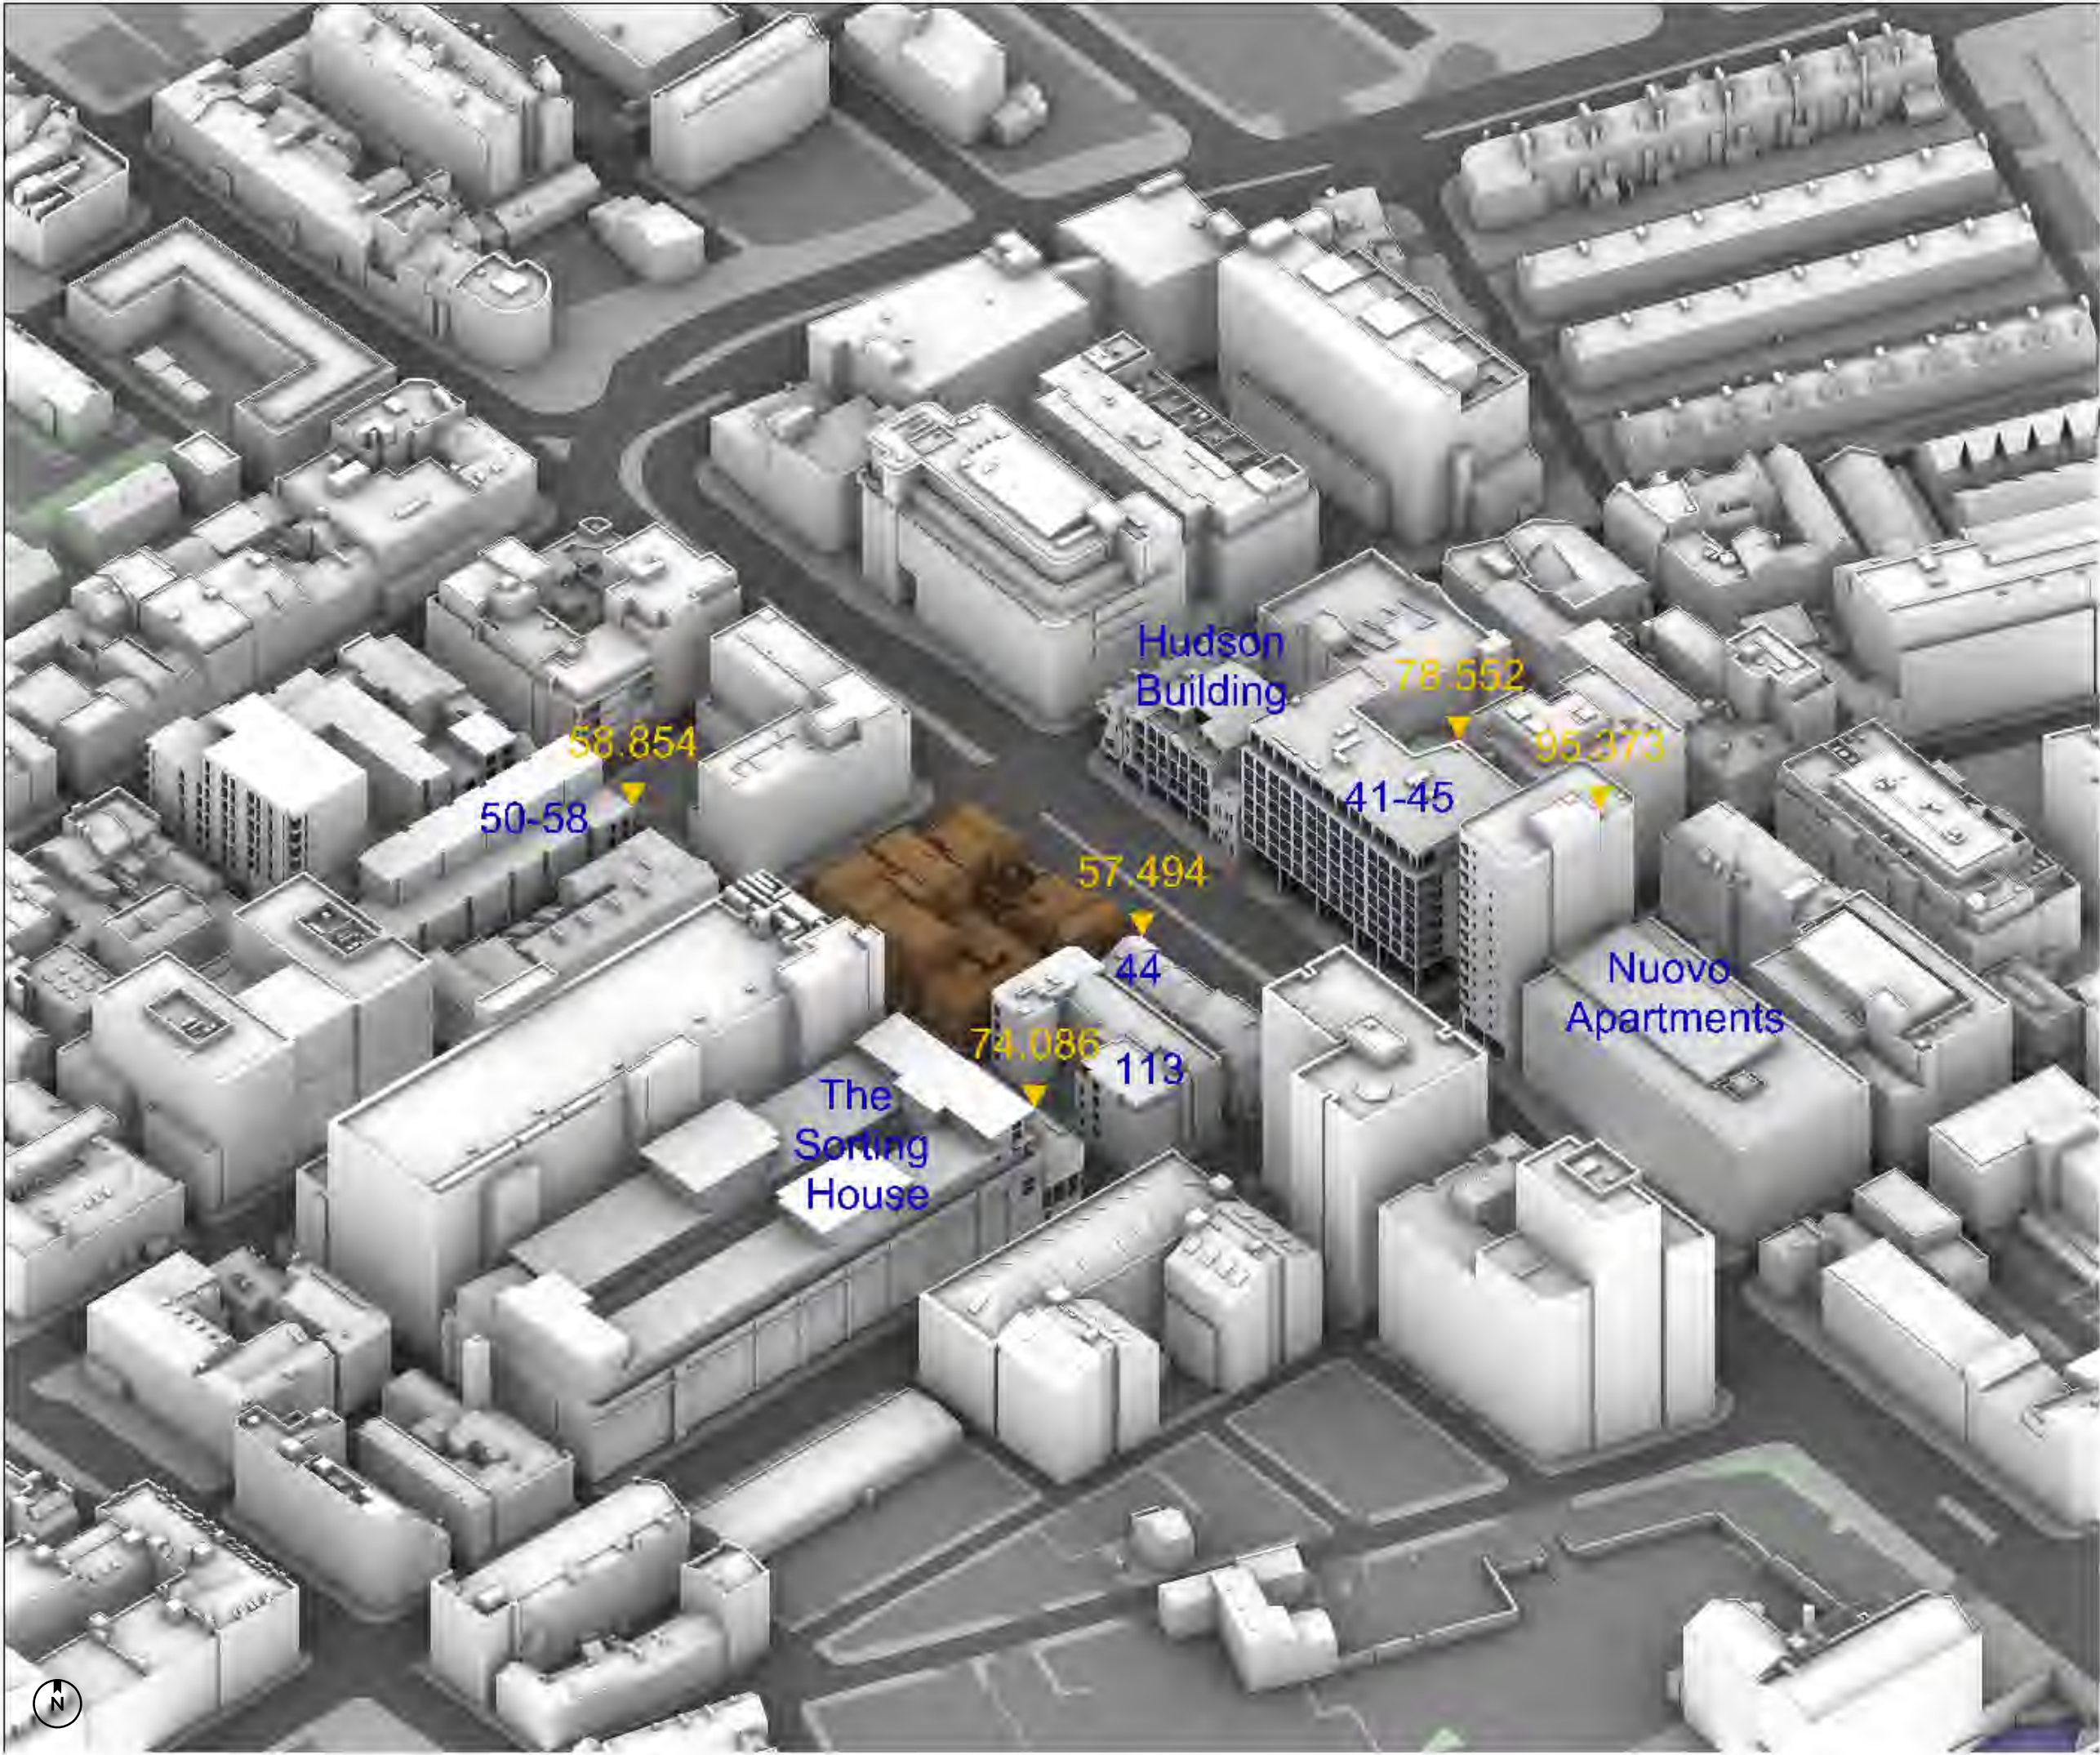

SOURCES OF INFORMATION

IR02-20230817-Survey Data
IR05-20220725-Vertex
IR06 - Research
IR07-20240205-Design Freeze Freeze

ALL INFORMATION DISPLAYED IS SUBJECT TO A COMPLETE VERIFIABLE SITE SURVEY BEING UNDERTAKEN. GIA TAKES NO RESPONSIBILITY ON THE ACCURACY OR RELIABILITY OF THE DISPLAYED DATA SINCE A VERIFIED SITE SURVEY WAS NOT MADE AVAILABLE PRIOR TO THE GENERATION OF SUCH INFORMATION.

NOTES:
ALL HEIGHTS AND DIMENSIONS GIVEN IN m AOD
EXISTING SCHEME IN BROWN

N.B. DO NOT SCALE OFF THIS DRAWING


PROJECT:
Lever Street, Manchester

DRAWING NAME:
3D VIEW EXISTING

DWN BY	SCALE	CHK BY	DATE	REV No.
EW	NTS	SP	2.9.2024	A
PROJ No.	REL No.	ADDR No.	IS No.	DWG No.
1232	01		01	03

gia
The Whitehouse
Belvedere Road
London SE1 8GA
t 020 7202 1400
f 020 7202 1401
mail@gia.uk.com
www.gia.uk.com

LONDON • DUBLIN • MANCHESTER • BELFAST • BRISTOL

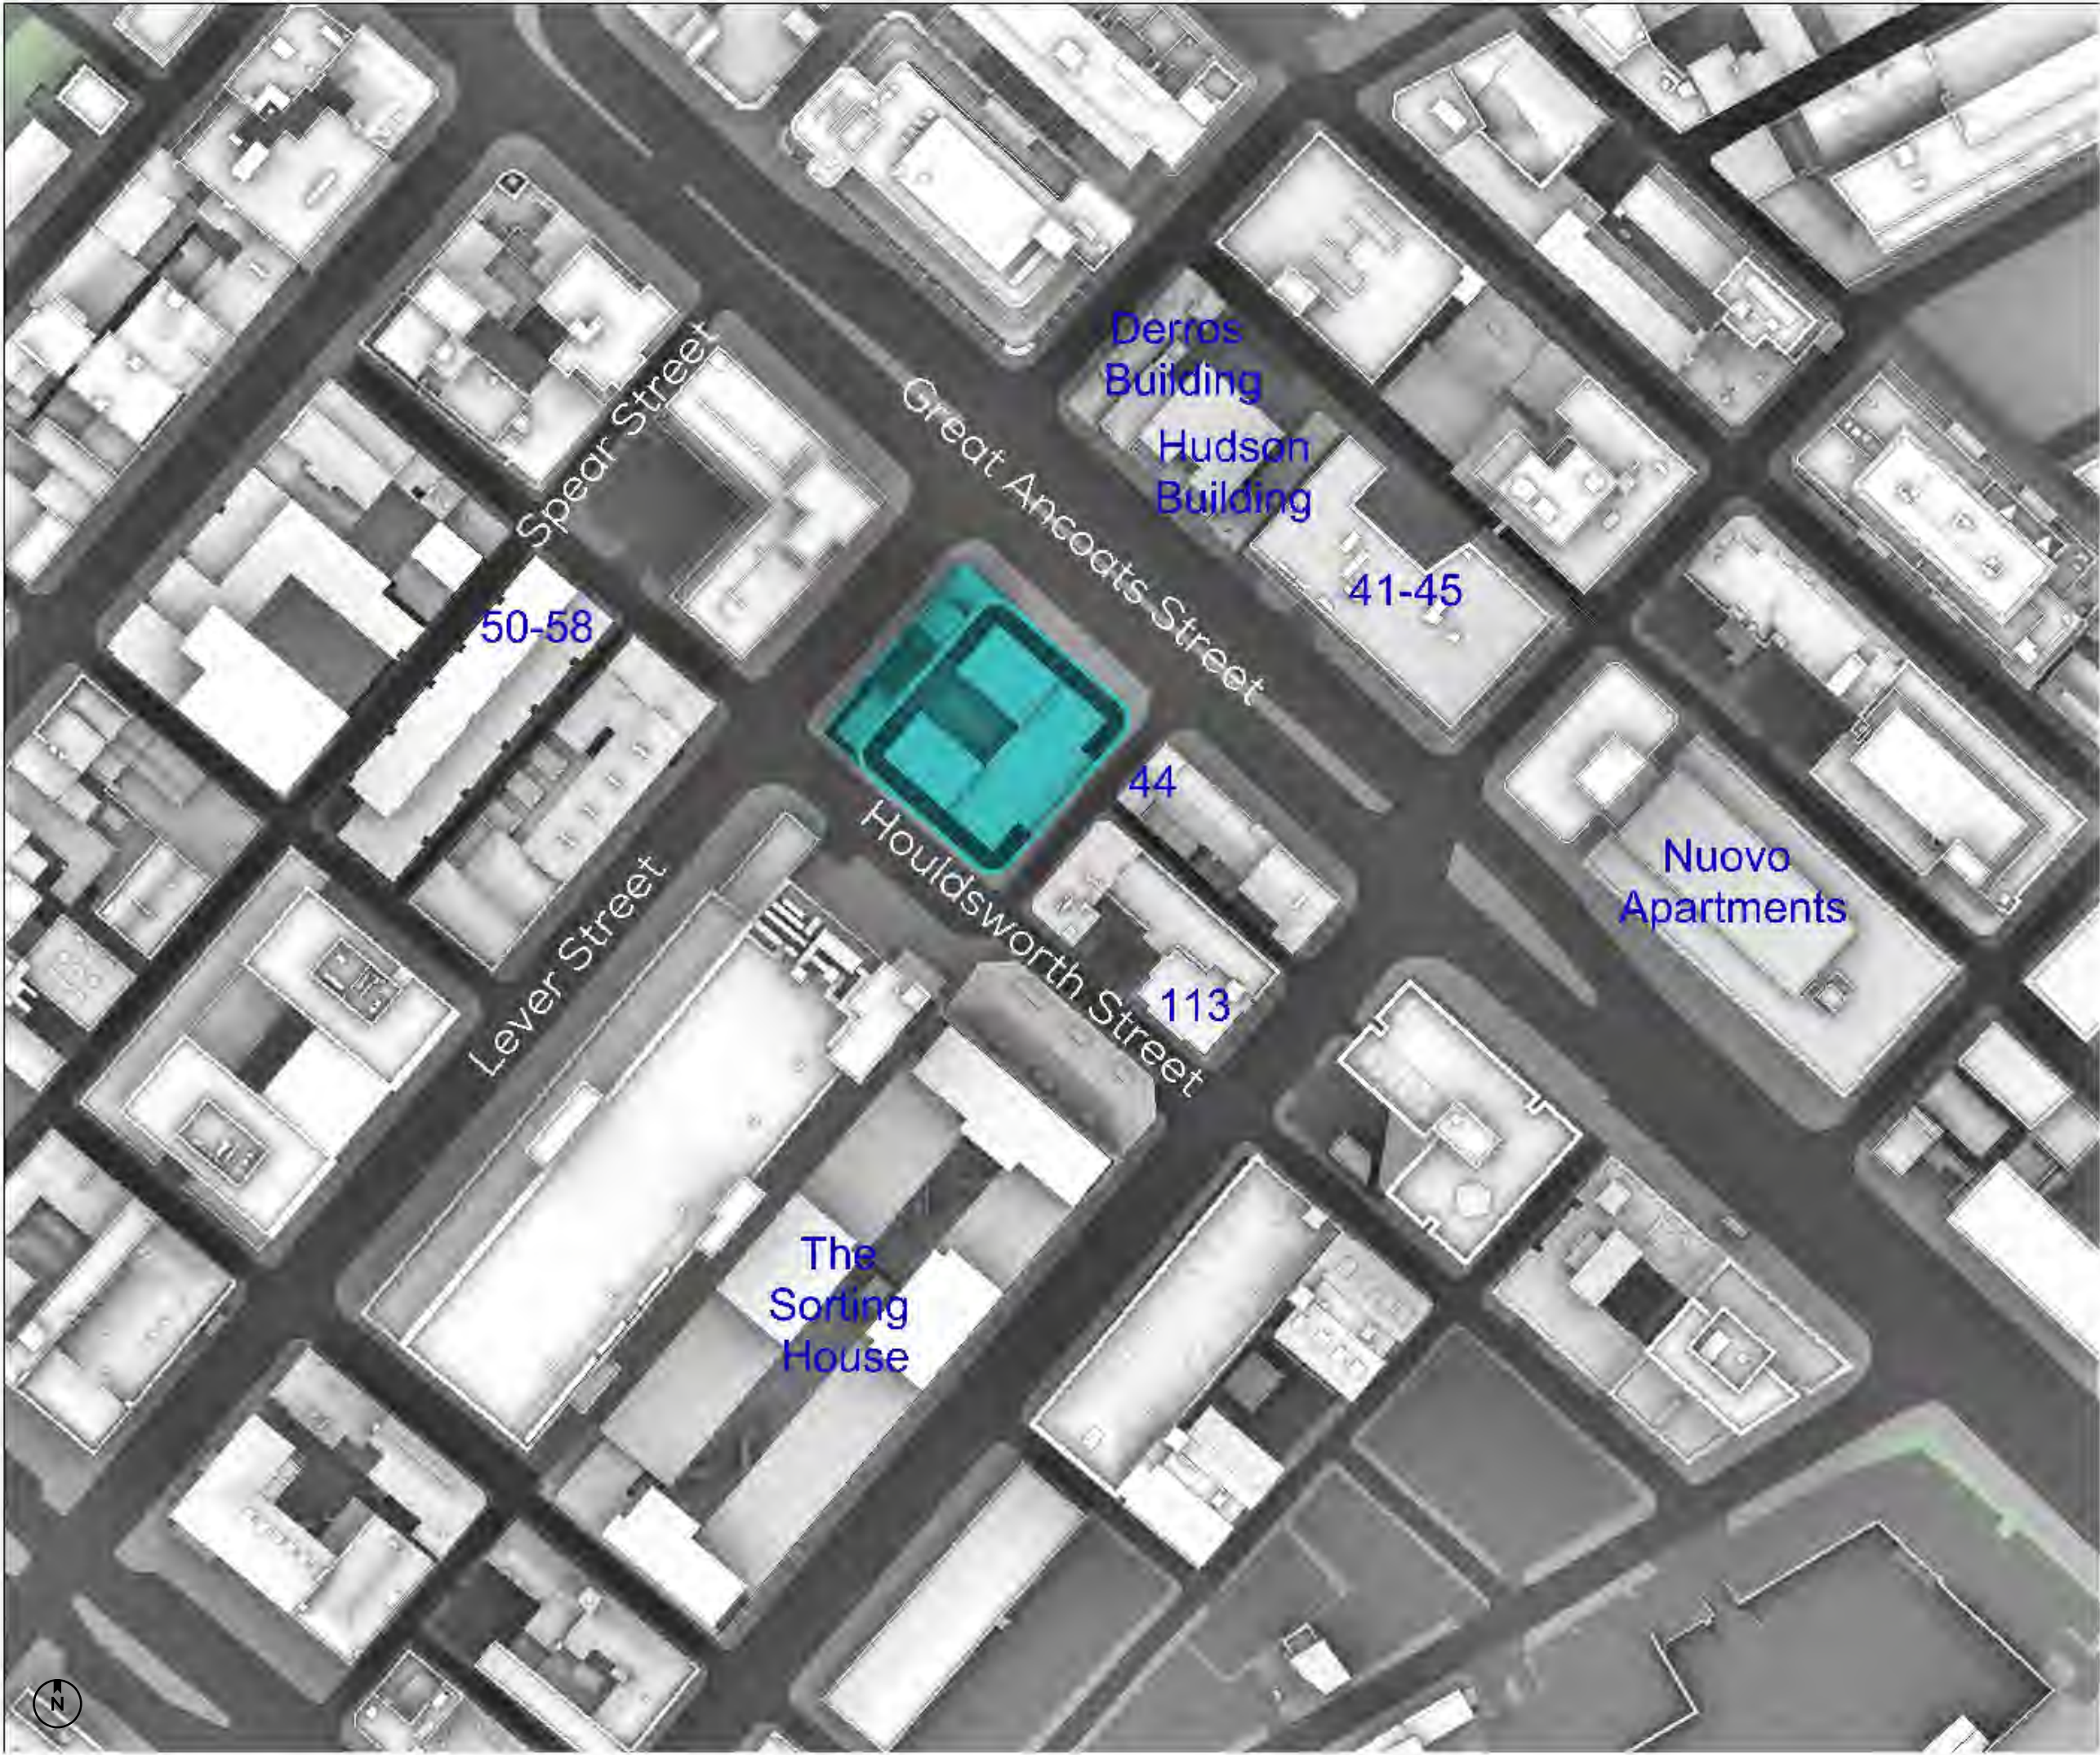

SOURCES OF INFORMATION

IR02-20230817-Survey Data
IR05-20220725-Vertex
IR06 - Research
IR07-20240205-Design Freeze Freeze

ALL INFORMATION DISPLAYED IS SUBJECT TO A COMPLETE VERIFIABLE SITE SURVEY BEING UNDERTAKEN. GIA TAKES NO RESPONSIBILITY ON THE ACCURACY OR RELIABILITY OF THE DISPLAYED DATA SINCE A VERIFIED SITE SURVEY WAS NOT MADE AVAILABLE PRIOR TO THE GENERATION OF SUCH INFORMATION.

NOTES:
ALL HEIGHTS AND DIMENSIONS GIVEN IN m AOD
PROPOSED SCHEME IN TEAL

N.B. DO NOT SCALE OFF THIS DRAWING

PROJECT:
Lever Street, Manchester

DRAWING NAME:
PROPOSED PLAN

DWN BY	SCALE	CHK BY	DATE	REV No.
EW	NTS	SP	2.9.2024	A
PROJ No.	REL No.		IS No.	DWG No.
1232	01		01	04

gia
The Whitehouse
Belvedere Road
London SE1 8GA
t 020 7202 1400
f 020 7202 1401
mail@gia.uk.com
www.gia.uk.com
LONDON • DUBLIN • MANCHESTER • BELFAST • BRISTOL



SOURCES OF INFORMATION

IR02-20230817-Survey Data
IR05-20220725-Vertex
IR06 - Research
IR07-20240205-Design Freeze Freeze

ALL INFORMATION DISPLAYED IS SUBJECT TO A COMPLETE VERIFIABLE SITE SURVEY BEING UNDERTAKEN. GIA TAKES NO RESPONSIBILITY ON THE ACCURACY OR RELIABILITY OF THE DISPLAYED DATA. SINCE A VERIFIED SITE SURVEY WAS NOT MADE AVAILABLE PRIOR TO THE GENERATION OF SUCH INFORMATION.

NOTES:
ALL HEIGHTS AND DIMENSIONS GIVEN IN m AOD
PROPOSED SCHEME IN TEAL

N.B. DO NOT SCALE OFF THIS DRAWING


PROJECT:
Lever Street, Manchester

DRAWING NAME:
3D VIEW PROPOSED

DWN BY	SCALE	CHK BY	DATE	REV No.
EW	NTS	SP	2.9.2024	A
PROJ No.	REL No.		IS No.	DWG No.
1232	01		01	05

gia
The Whitehouse
Belvedere Road
London SE1 8GA
t 020 7202 1400
f 020 7202 1401
mail@gia.uk.com
www.gia.uk.com

LONDON • DUBLIN • MANCHESTER • BELFAST • BRISTOL

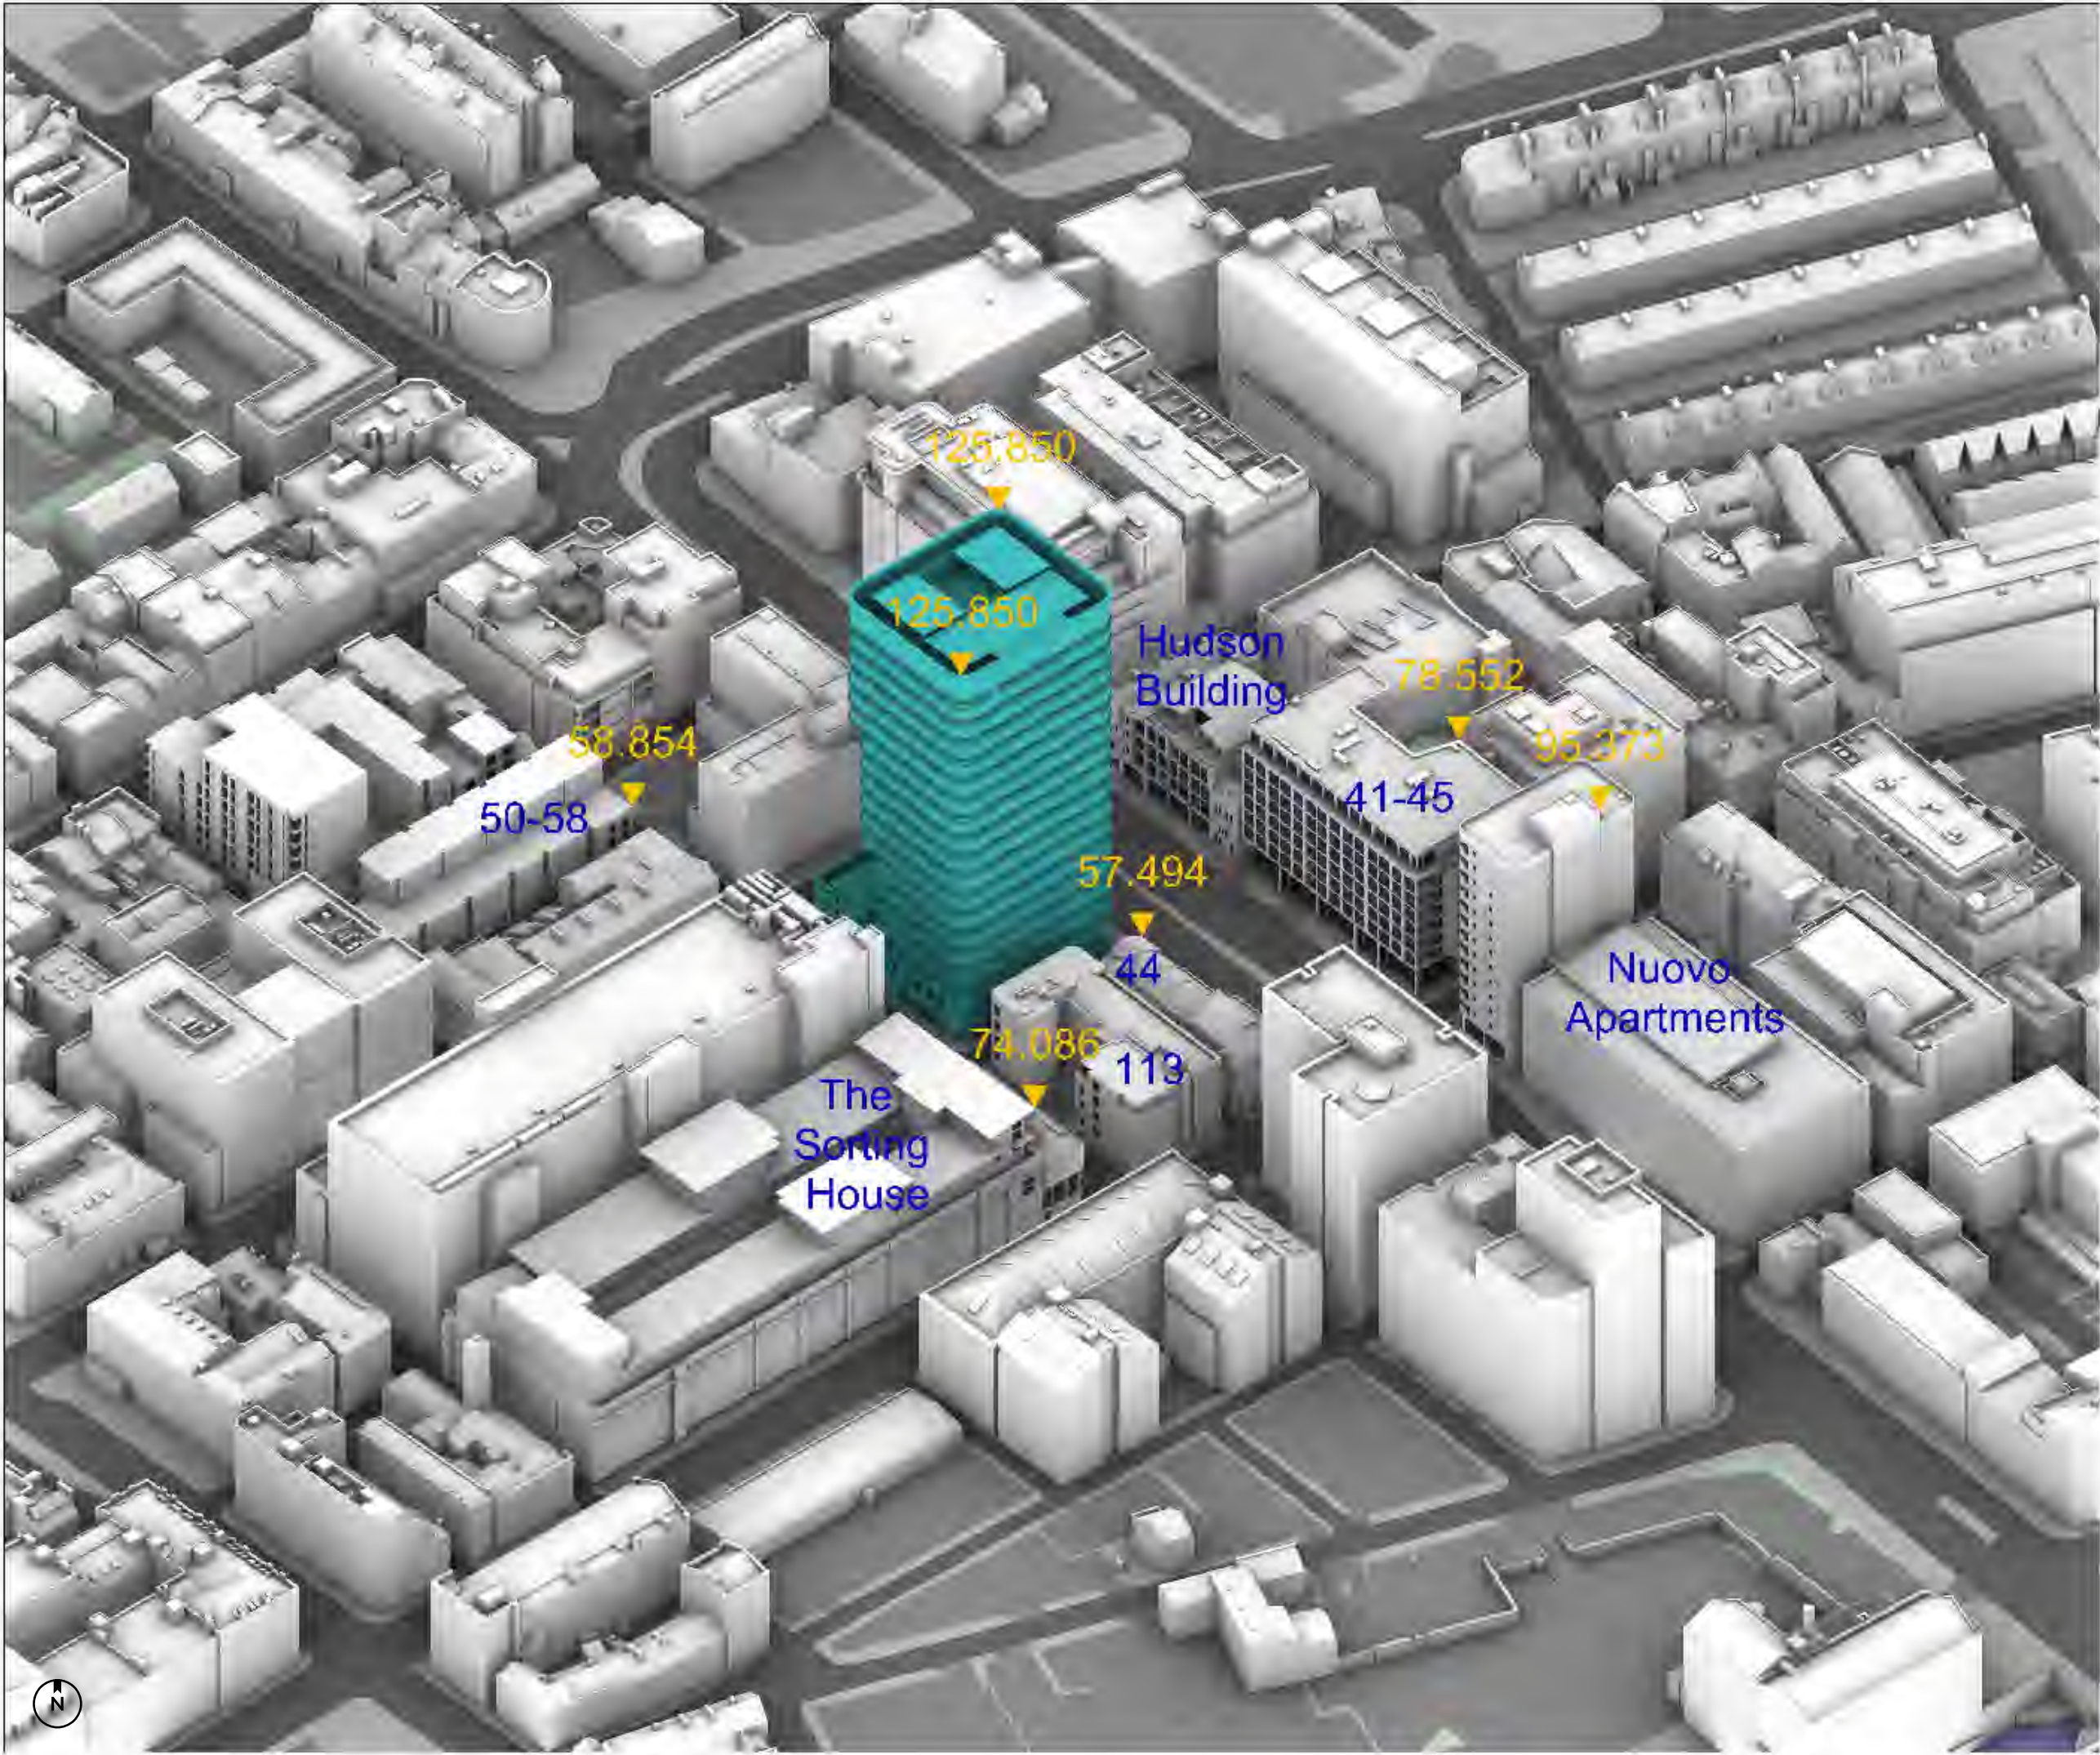

SOURCES OF INFORMATION

IR02-20230817-Survey Data
IR05-20220725-Vertex
IR06 - Research
IR07-20240205-Design Freeze Freeze

ALL INFORMATION DISPLAYED IS SUBJECT TO A COMPLETE VERIFIABLE SITE SURVEY BEING UNDERTAKEN. GIA TAKES NO RESPONSIBILITY ON THE ACCURACY OR RELIABILITY OF THE DISPLAYED DATA SINCE A VERIFIED SITE SURVEY WAS NOT MADE AVAILABLE PRIOR TO THE GENERATION OF SUCH INFORMATION.

NOTES:
ALL HEIGHTS AND DIMENSIONS GIVEN IN m AOD
PROPOSED SCHEME IN TEAL

N.B. DO NOT SCALE OFF THIS DRAWING

PROJECT:
Lever Street, Manchester

DRAWING NAME:
3D VIEW PROPOSED

DWN BY	SCALE	CHK BY	DATE	REV No.
EW	NTS	SP	2.9.2024	A
PROJ No.	REL No.		IS No.	DWG No.
1232	01		01	06

gia
The Whitehouse
Belvedere Road
London SE1 8GA
t 020 7202 1400
f 020 7202 1401
mail@gia.uk.com
www.gia.uk.com

LONDON • DUBLIN • MANCHESTER • BELFAST • BRISTOL



SOURCES OF INFORMATION

IR02-20230817-Survey Data
IR05-20220725-Vertex
IR06 - Research
IR07-20240205-Design Freeze Freeze

ALL INFORMATION DISPLAYED IS SUBJECT TO A COMPLETE VERIFIABLE SITE SURVEY BEING UNDERTAKEN. GIA TAKES NO RESPONSIBILITY ON THE ACCURACY OR RELIABILITY OF THE DISPLAYED DATA SINCE A VERIFIED SITE SURVEY WAS NOT MADE AVAILABLE PRIOR TO THE GENERATION OF SUCH INFORMATION.

NOTES:
ALL HEIGHTS AND DIMENSIONS GIVEN IN m AOD
EXISTING SCHEME IN BROWN

N.B. DO NOT SCALE OFF THIS DRAWING

PROJECT:
Lever Street, Manchester

DRAWING NAME:
EXISTING PLAN

DWN BY	SCALE	CHK BY	DATE	REV No.
EW	NTS	SP	2.9.2024	A
PROJ No.	REL No.		IS No.	DWG No.
1232	01		01	01

gia
The Whitehouse
Belvedere Road
London SE1 8GA
t 020 7202 1400
f 020 7202 1401
mail@gia.uk.com
www.gia.uk.com

LONDON • DUBLIN • MANCHESTER • BELFAST • BRISTOL



SOURCES OF INFORMATION

IR02-20230817-Survey Data
IR05-20220725-Vertex
IR06 - Research
IR07-20240205-Design Freeze Freeze

ALL INFORMATION DISPLAYED IS SUBJECT TO A COMPLETE VERIFIABLE SITE SURVEY BEING UNDERTAKEN. GIA TAKES NO RESPONSIBILITY ON THE ACCURACY OR RELIABILITY OF THE DISPLAYED DATA. SINCE A VERIFIED SITE SURVEY WAS NOT MADE AVAILABLE PRIOR TO THE GENERATION OF SUCH INFORMATION.

NOTES:
ALL HEIGHTS AND DIMENSIONS GIVEN IN m AOD
EXISTING SCHEME IN BROWN

N.B. DO NOT SCALE OFF THIS DRAWING


PROJECT:
Lever Street, Manchester

DRAWING NAME:
3D VIEW EXISTING

DWN BY	SCALE	CHK BY	DATE	REV No.
EW	NTS	SP	2.9.2024	A
PROJ No.	REL No.	ADDR No.	IS No.	DWG No.
1232	01		01	02

gia
The Whitehouse
Belvedere Road
London SE1 8GA
t 020 7202 1400
f 020 7202 1401
mail@gia.uk.com
www.gia.uk.com

LONDON • DUBLIN • MANCHESTER • BELFAST • BRISTOL

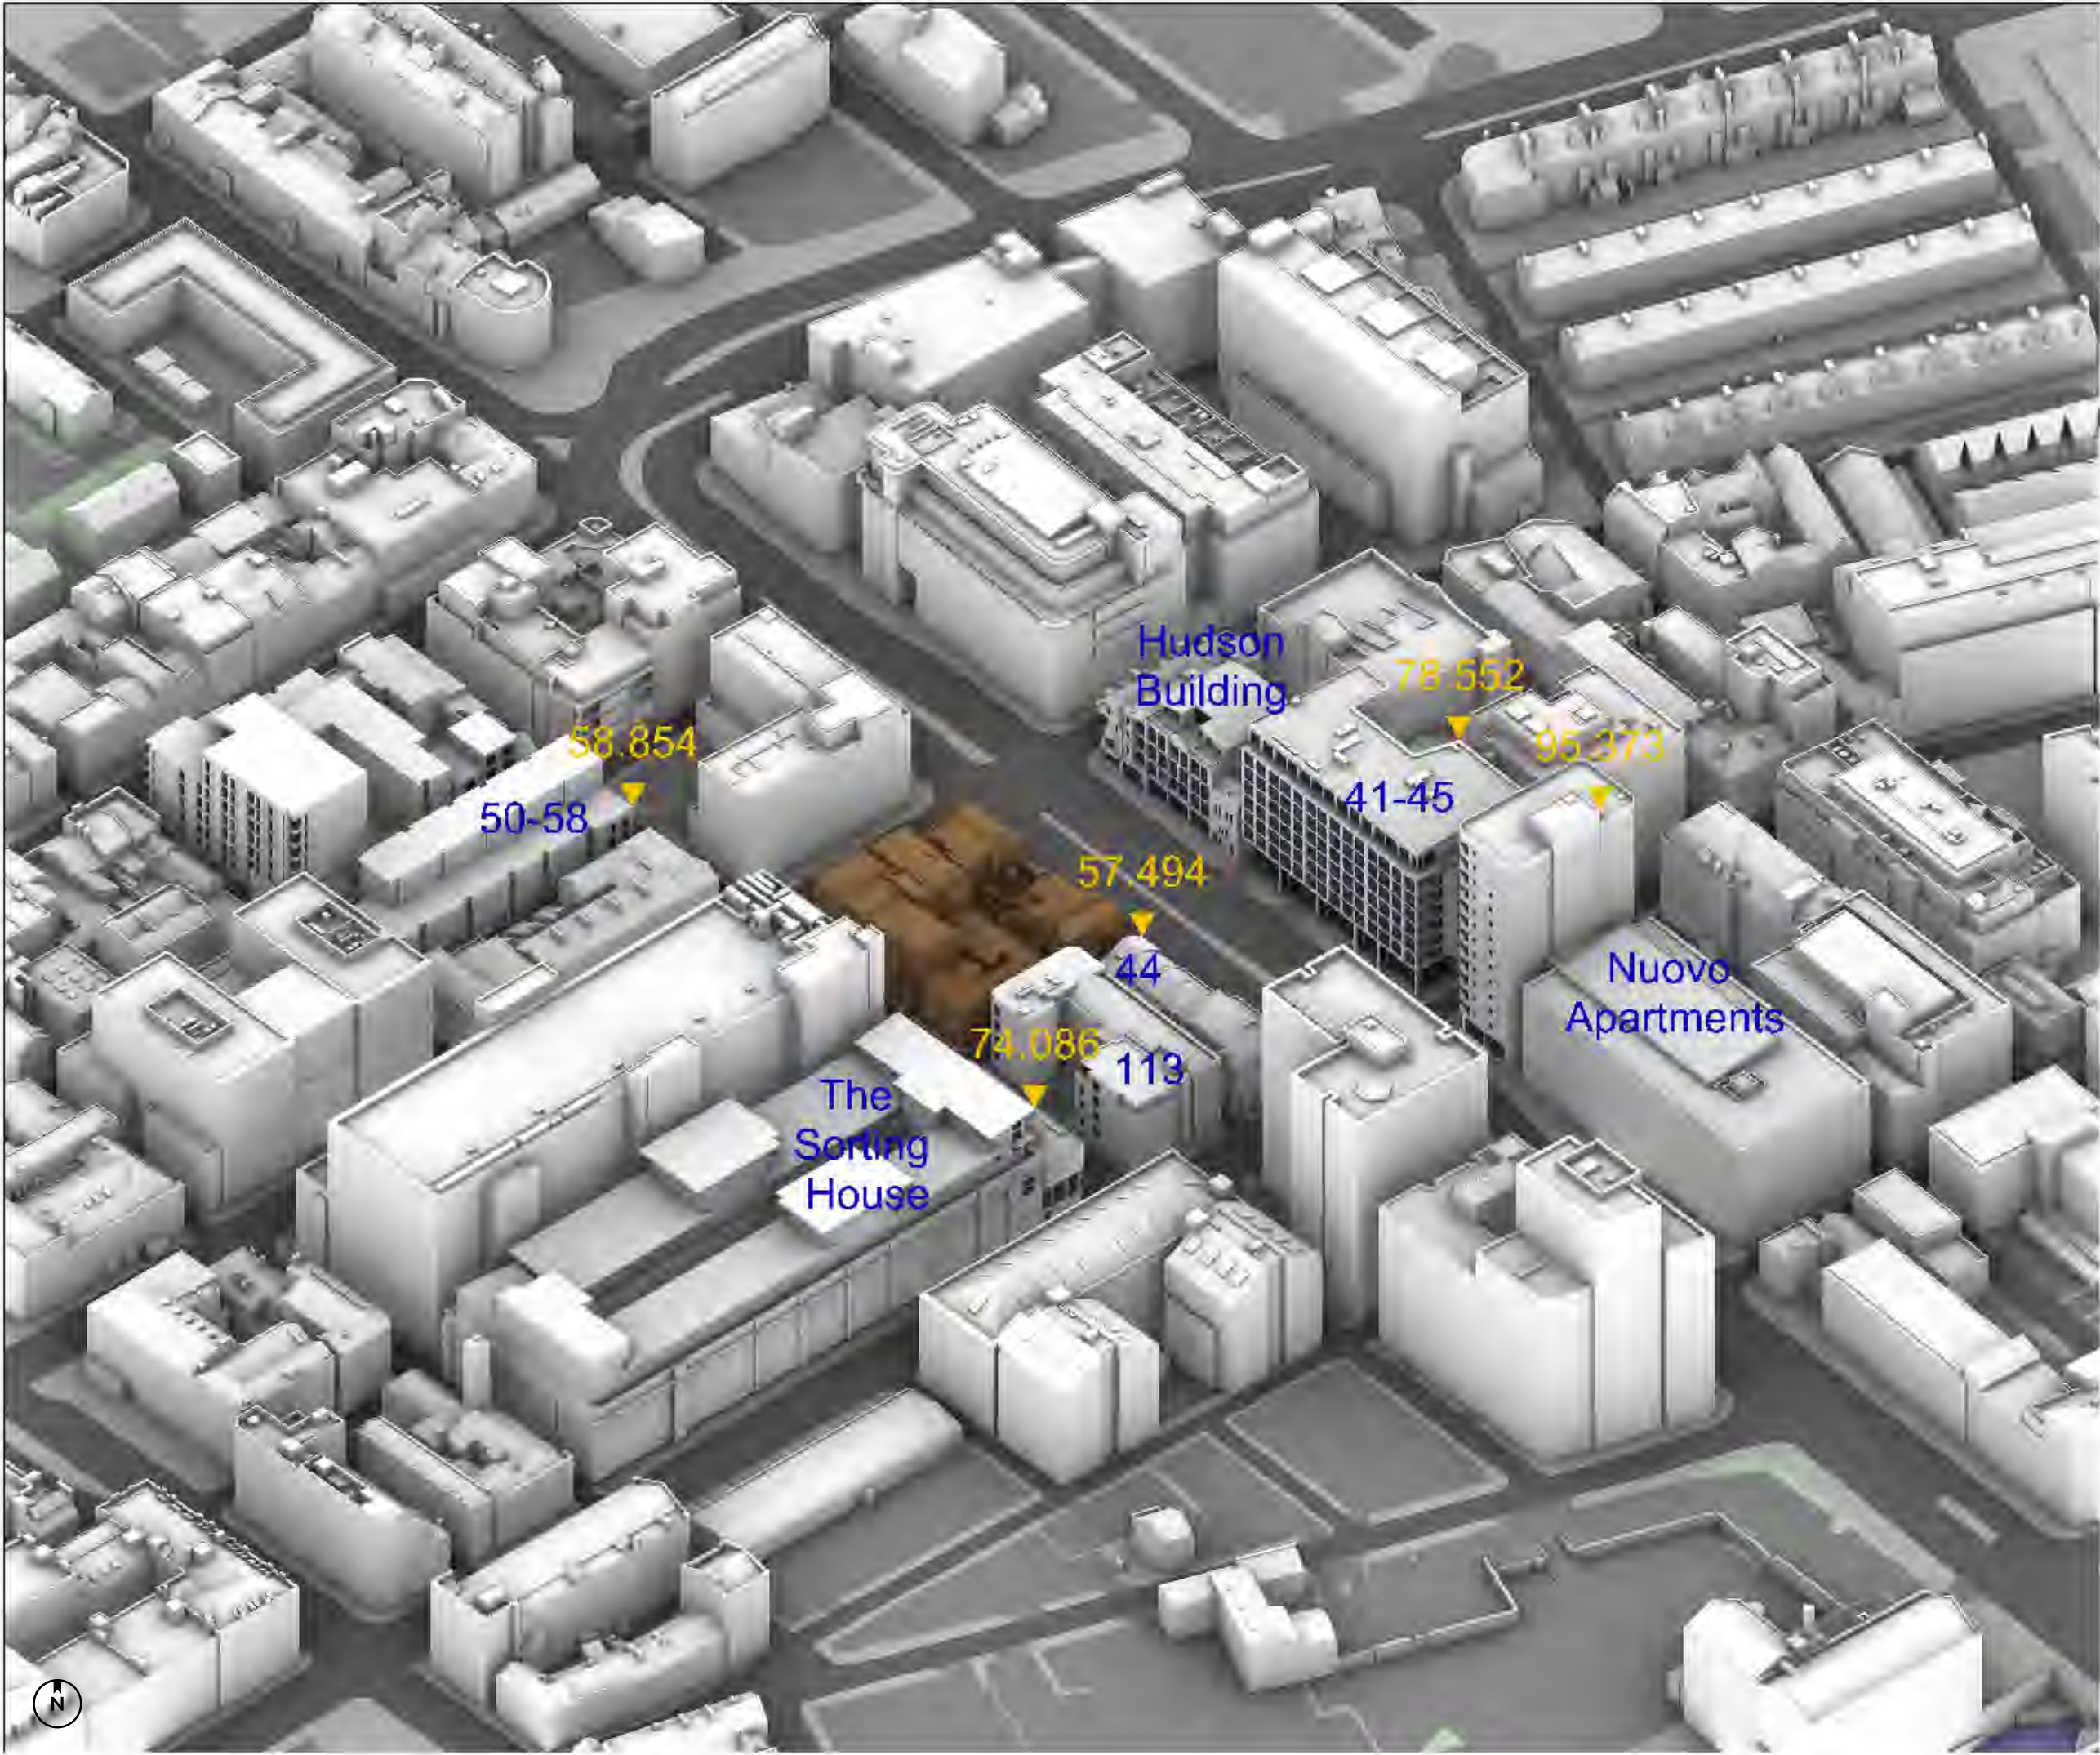

SOURCES OF INFORMATION

IR02-20230817-Survey Data
IR05-20220725-Vertex
IR06 - Research
IR07-20240205-Design Freeze Freeze

ALL INFORMATION DISPLAYED IS SUBJECT TO A COMPLETE VERIFIABLE SITE SURVEY BEING UNDERTAKEN. GIA TAKES NO RESPONSIBILITY ON THE ACCURACY OR RELIABILITY OF THE DISPLAYED DATA SINCE A VERIFIED SITE SURVEY WAS NOT MADE AVAILABLE PRIOR TO THE GENERATION OF SUCH INFORMATION.

NOTES:
ALL HEIGHTS AND DIMENSIONS GIVEN IN m AOD
EXISTING SCHEME IN BROWN

N.B. DO NOT SCALE OFF THIS DRAWING

PROJECT:
Lever Street, Manchester

DRAWING NAME:
3D VIEW EXISTING

DWN BY	SCALE	CHK BY	DATE	REV No.
EW	NTS	SP	2.9.2024	A
PROJ No.	REL No.	ADDR No.	IS No.	DWG No.
1232	01		01	03

gia
The Whitehouse
Belvedere Road
London SE1 8GA
t 020 7202 1400
f 020 7202 1401
mail@gia.uk.com
www.gia.uk.com

LONDON • DUBLIN • MANCHESTER • BELFAST • BRISTOL



SOURCES OF INFORMATION

IR02-20230817-Survey Data
IR05-20220725-Vertex
IR06 - Research
IR07-20240205-Design Freeze Freeze

ALL INFORMATION DISPLAYED IS SUBJECT TO A COMPLETE VERIFIABLE SITE SURVEY BEING UNDERTAKEN. GIA TAKES NO RESPONSIBILITY ON THE ACCURACY OR RELIABILITY OF THE DISPLAYED DATA. SINCE A VERIFIED SITE SURVEY WAS NOT MADE AVAILABLE PRIOR TO THE GENERATION OF SUCH INFORMATION.

NOTES:
ALL HEIGHTS AND DIMENSIONS GIVEN IN m AOD
PROPOSED SCHEME IN TEAL
CONSENTED SCHEME IN ORANGE

N.B. DO NOT SCALE OFF THIS DRAWING

PROJECT:
Lever Street, Manchester

DRAWING NAME:
PROPOSED PLAN

DWN BY	SCALE	CHK BY	DATE	REV No.
EW	NTS	SP	2.21.2024	A
PROJ No.	REL No.		IS No.	DWG No.
1232	01		04	04

gia
The Whitehouse
Belvedere Road
London SE1 8GA
t 020 7202 1400
f 020 7202 1401
mail@gia.uk.com
www.gia.uk.com

LONDON • DUBLIN • MANCHESTER • BELFAST • BRISTOL



SOURCES OF INFORMATION

IR02-20230817-Survey Data
IR05-20220725-Vertex
IR06 - Research
IR07-20240205-Design Freeze Freeze

ALL INFORMATION DISPLAYED IS SUBJECT TO A COMPLETE VERIFIABLE SITE SURVEY BEING UNDERTAKEN. GIA TAKES NO RESPONSIBILITY ON THE ACCURACY OR RELIABILITY OF THE DISPLAYED DATA SINCE A VERIFIED SITE SURVEY WAS NOT MADE AVAILABLE PRIOR TO THE GENERATION OF SUCH INFORMATION.

NOTES:
ALL HEIGHTS AND DIMENSIONS GIVEN IN m AOD
PROPOSED SCHEME IN TEAL
CONSENTED SCHEME IN ORANGE

N.B. DO NOT SCALE OFF THIS DRAWING

PROJECT:
Lever Street, Manchester

DRAWING NAME:
3D VIEW PROPOSED

DWN BY	SCALE	CHK BY	DATE	REV No.
EW	NTS	SP	2.21.2024	A
PROJ No.	REL No.		IS No.	DWG No.
1232	01		04	05

gia
The Whitehouse
Belvedere Road
London SE1 8GA
t 020 7202 1400
f 020 7202 1401
mail@gia.uk.com
www.gia.uk.com

LONDON • DUBLIN • MANCHESTER • BELFAST • BRISTOL



SOURCES OF INFORMATION

IR02-20230817-Survey Data
IR05-20220725-Vertex
IR06 - Research
IR07-20240205-Design Freeze Freeze

ALL INFORMATION DISPLAYED IS SUBJECT TO A COMPLETE VERIFIABLE SITE SURVEY BEING UNDERTAKEN. GIA TAKES NO RESPONSIBILITY ON THE ACCURACY OR RELIABILITY OF THE DISPLAYED DATA SINCE A VERIFIED SITE SURVEY WAS NOT MADE AVAILABLE PRIOR TO THE GENERATION OF SUCH INFORMATION.

NOTES:
ALL HEIGHTS AND DIMENSIONS GIVEN IN m AOD
PROPOSED SCHEME IN TEAL
CONSENTED SCHEME IN ORANGE

N.B. DO NOT SCALE OFF THIS DRAWING

PROJECT:
Lever Street, Manchester

DRAWING NAME:
3D VIEW PROPOSED

DWN BY	SCALE	CHK BY	DATE	REV No.
EW	NTS	SP	2.21.2024	A
PROJ No.	REL No.		IS No.	DWG No.
1232	01		04	06

gia
The Whitehouse
Belvedere Road
London SE1 8GA
t 020 7202 1400
f 020 7202 1401
mail@gia.uk.com
www.gia.uk.com

LONDON • DUBLIN • MANCHESTER • BELFAST • BRISTOL