01 SECTION HAHA
SCALE 1:10

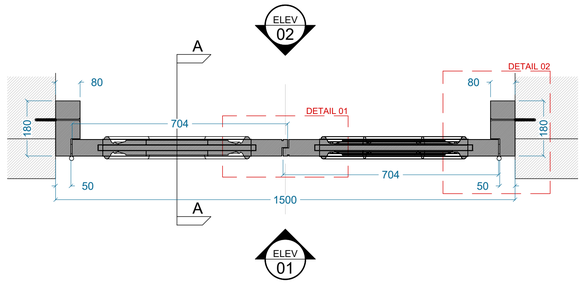

02 ELEVATION 01 (FRONT)
SCALE 1:10

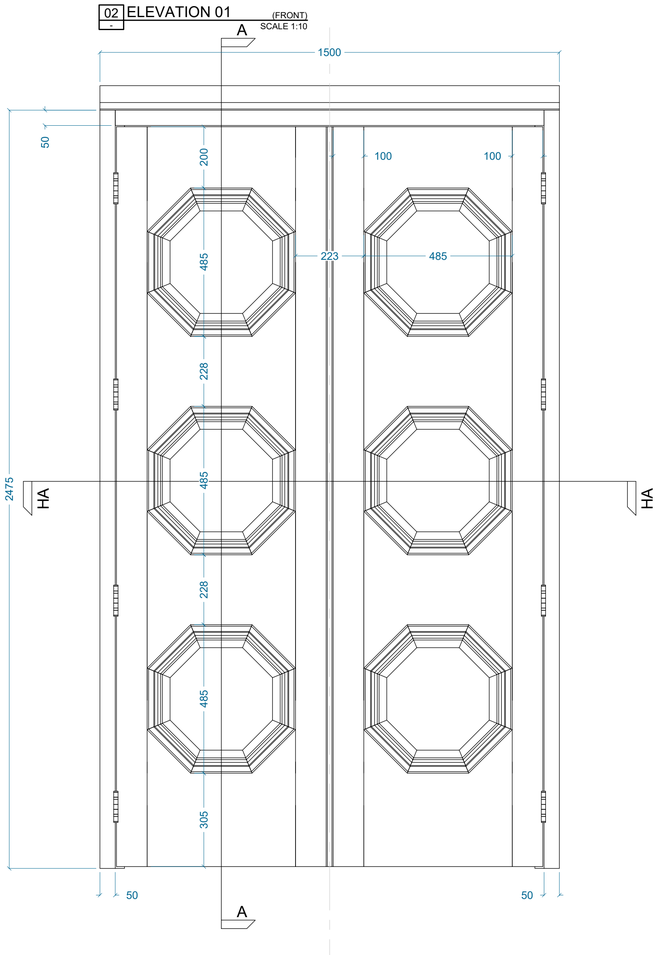

03 ELEVATION 02 (REAR)
SCALE 1:10

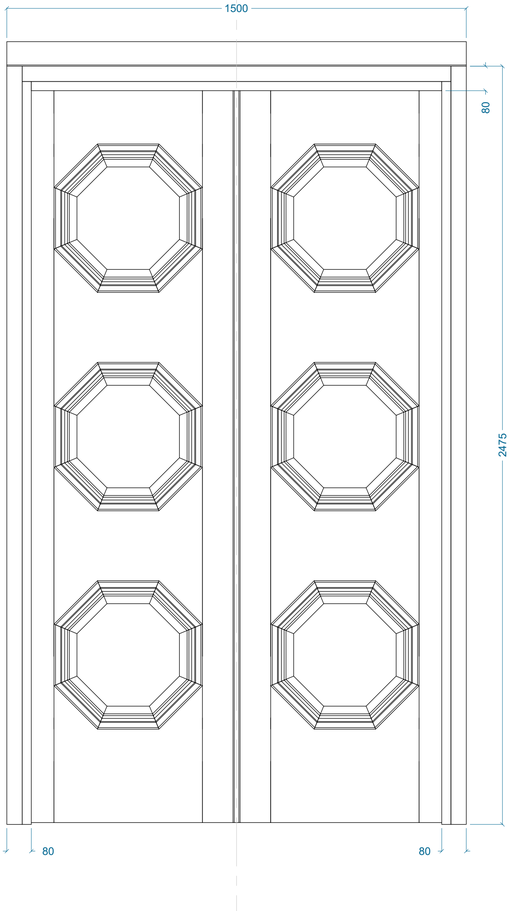

04 SECTION AA
SCALE 1:10

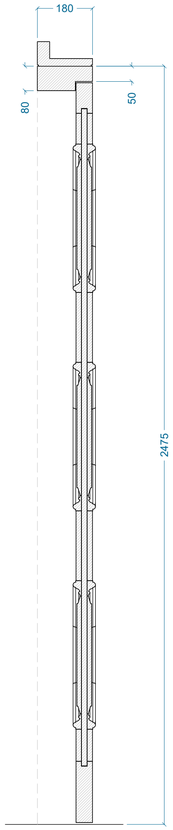

05 DETAIL 01
SCALE 1:2

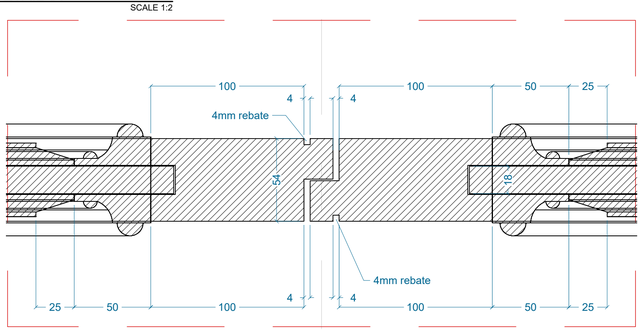

06 DETAIL 02
SCALE 1:5

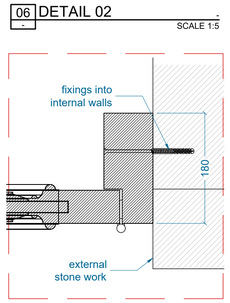

REV	REVISION	DATE
F	MOULDINGS RE-POSITIONED	22/07/24
E	HANDLES REMOVED; VISUALS REMOVED	01/07/24
D	FRAME SECTION INCREASED TO 180MM (VISUALS NOT UPDATED)	14/06/24
C	DOOR THICKNESS INCREASED TO 54MM (VISUALS NOT UPDATED)	13/06/24
B	DOOR CONSTRUCTION CHANGED	10/06/24
A	DOORS CHANGED TO SAPELE	10/06/24

REVISIONS

FOR APPROVAL

RETAIL JOINERY LTD
THE OLD PACKHOUSE
MAIDSTONE ROAD
BORDEN
SITTINGBOURNE
ME9 7PS

TEL: 01795 843519
EMAIL: jim@retailjoineryltd.co.uk

JOB NO
2351

CLIENT
BLACKLOCK
MANCHESTER

PROJECT TITLE
ENTRANCE DOORS

DRAWING TITLE
CONSTRUCTION DETAILS

DATE
JUN 24

SCALE (@ A1)
AS SHOWN

DRAWING NO
2351/02-1

REV
F