


All dimensions are in millimetres unless stated otherwise. No dimensions to manufacture.
Drawings are for information only. All dimensions to be checked on site prior to manufacture.
Any discrepancies between drawings and site conditions are to be reported to the contract manager.
This drawing is to be read in conjunction with all relevant Structural Engineering, Mechanical & Electrical Engineers drawings and specifications.
© COPYRIGHT
The copyright in this drawing is vested in Obi Property Ltd and no licence or assignment of any kind has been, or is, granted to any third party whether by provision of copies or originals of the drawings or otherwise unless otherwise agreed in writing.

Communal Breakout = 45 M2

KEY - TOTAL AREA INCLUDING MEETING ROOMS

- 1. Office split = 42 M2
- 2. Office split = 108 M2
- 3. Office split = 93 M2

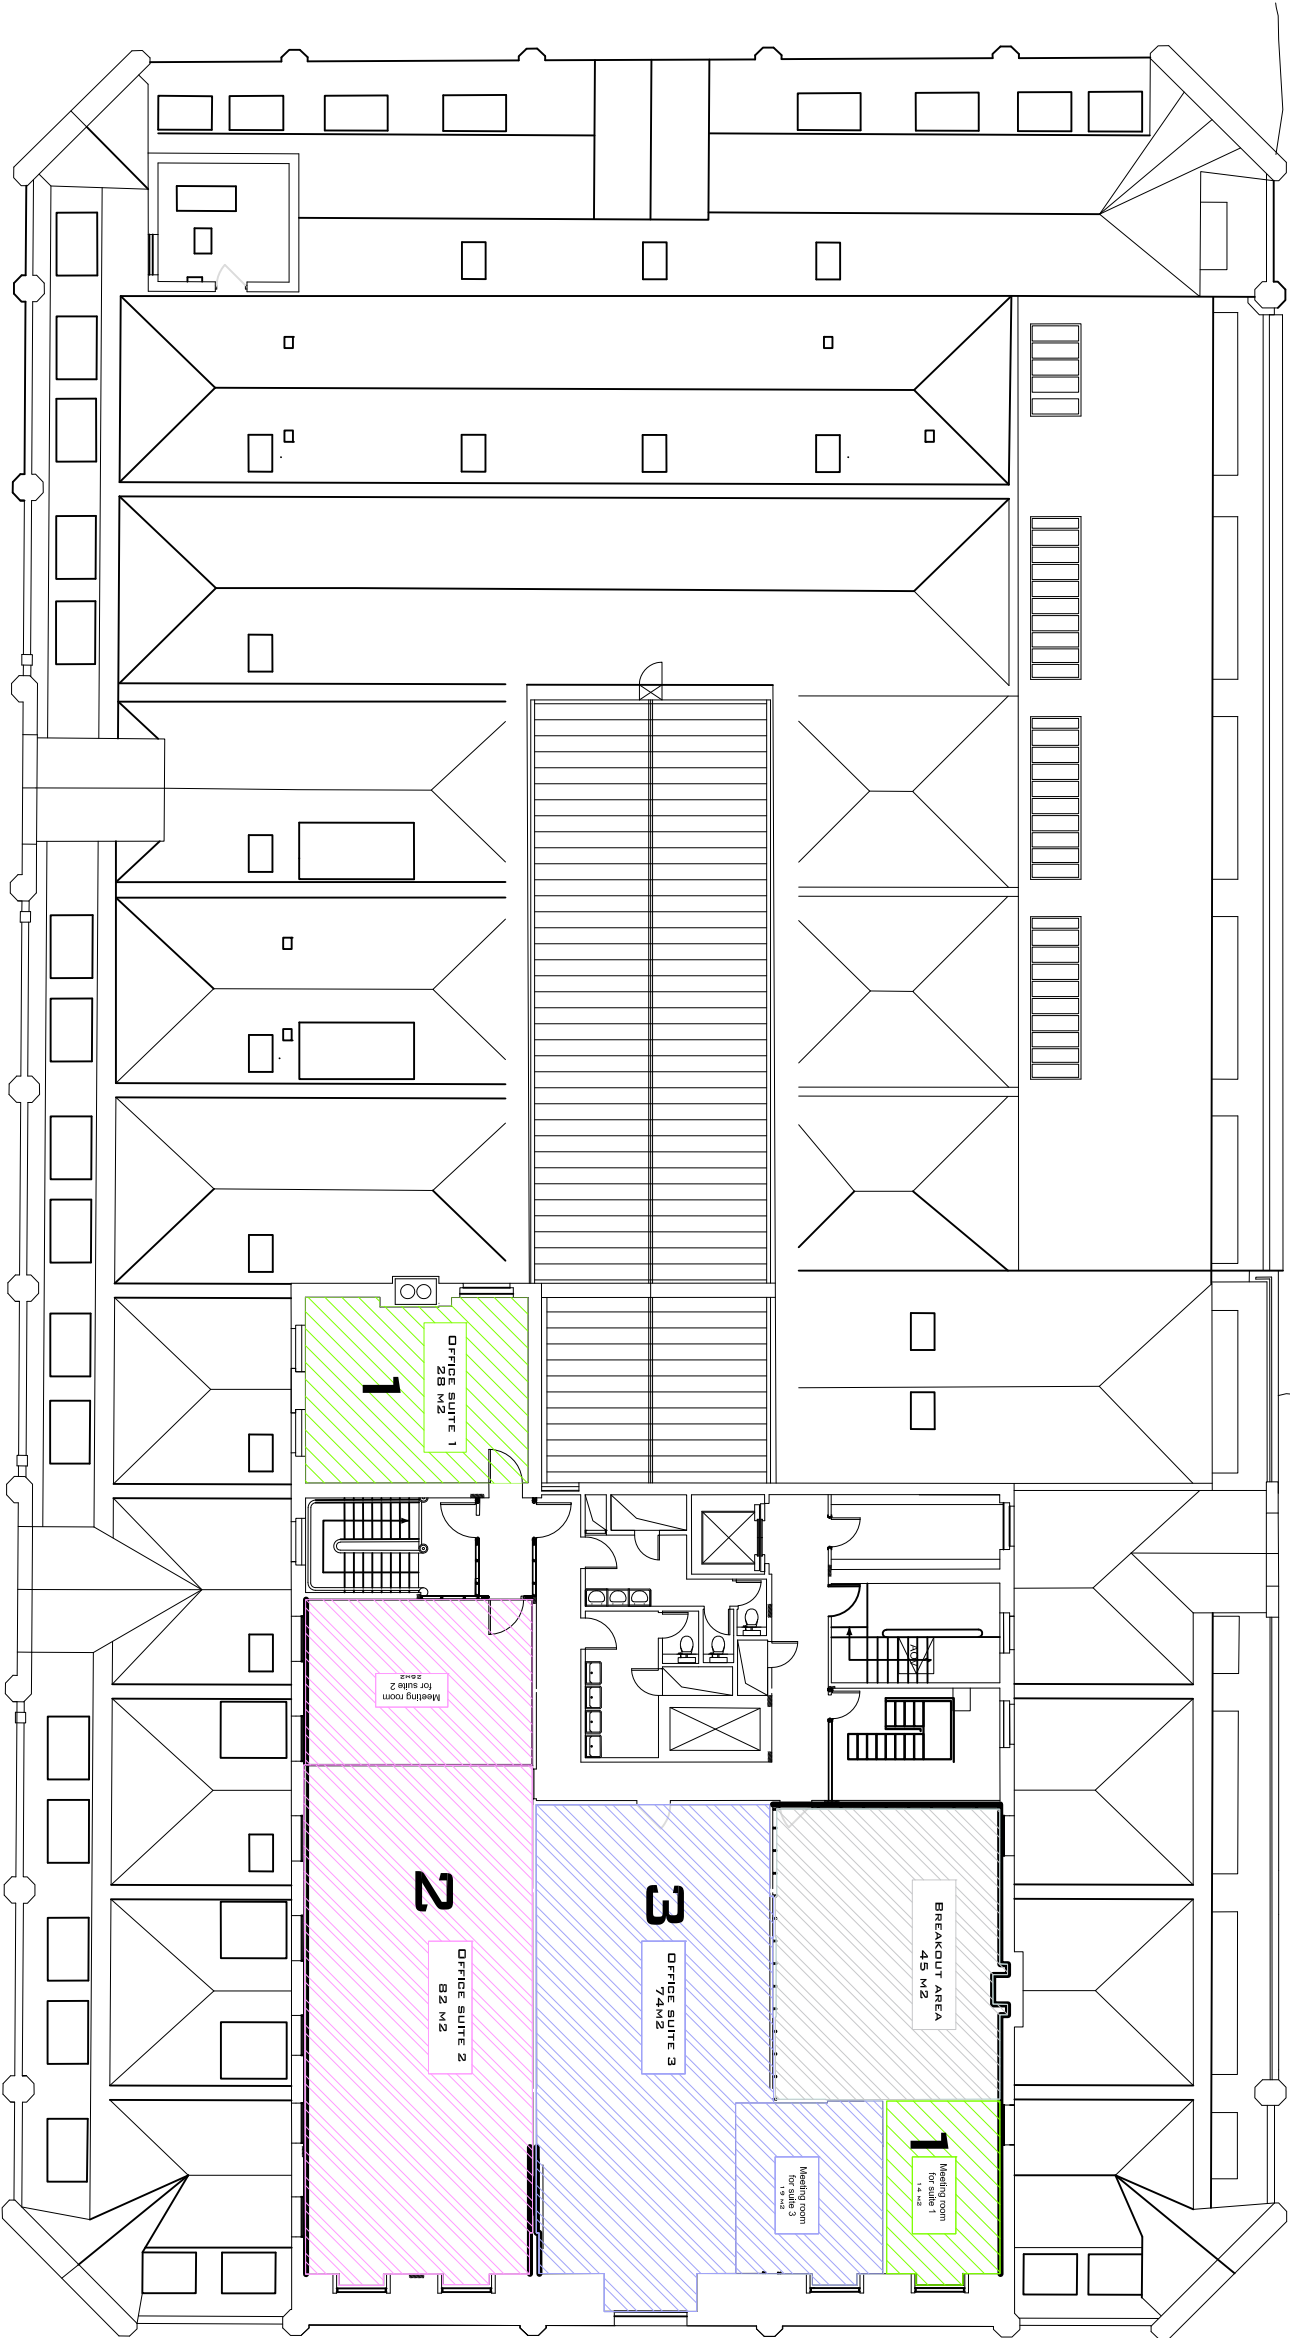

B	First Issue	25/06/23	RG
REV	DESCRIPTION	DATE	BY
1	First Issue	25/06/23	RG

CLIENT NAME

Philip J Davies Holdings plc

PROJECT NAME

Sevendale House

DWG TITLE

Fifth Floor - Sub - division

DWG NO:	03_500	REVISION:	-
SCALE	1 : 200 @A3	DRAWN:	RG

DWG STATUS:

TENDER