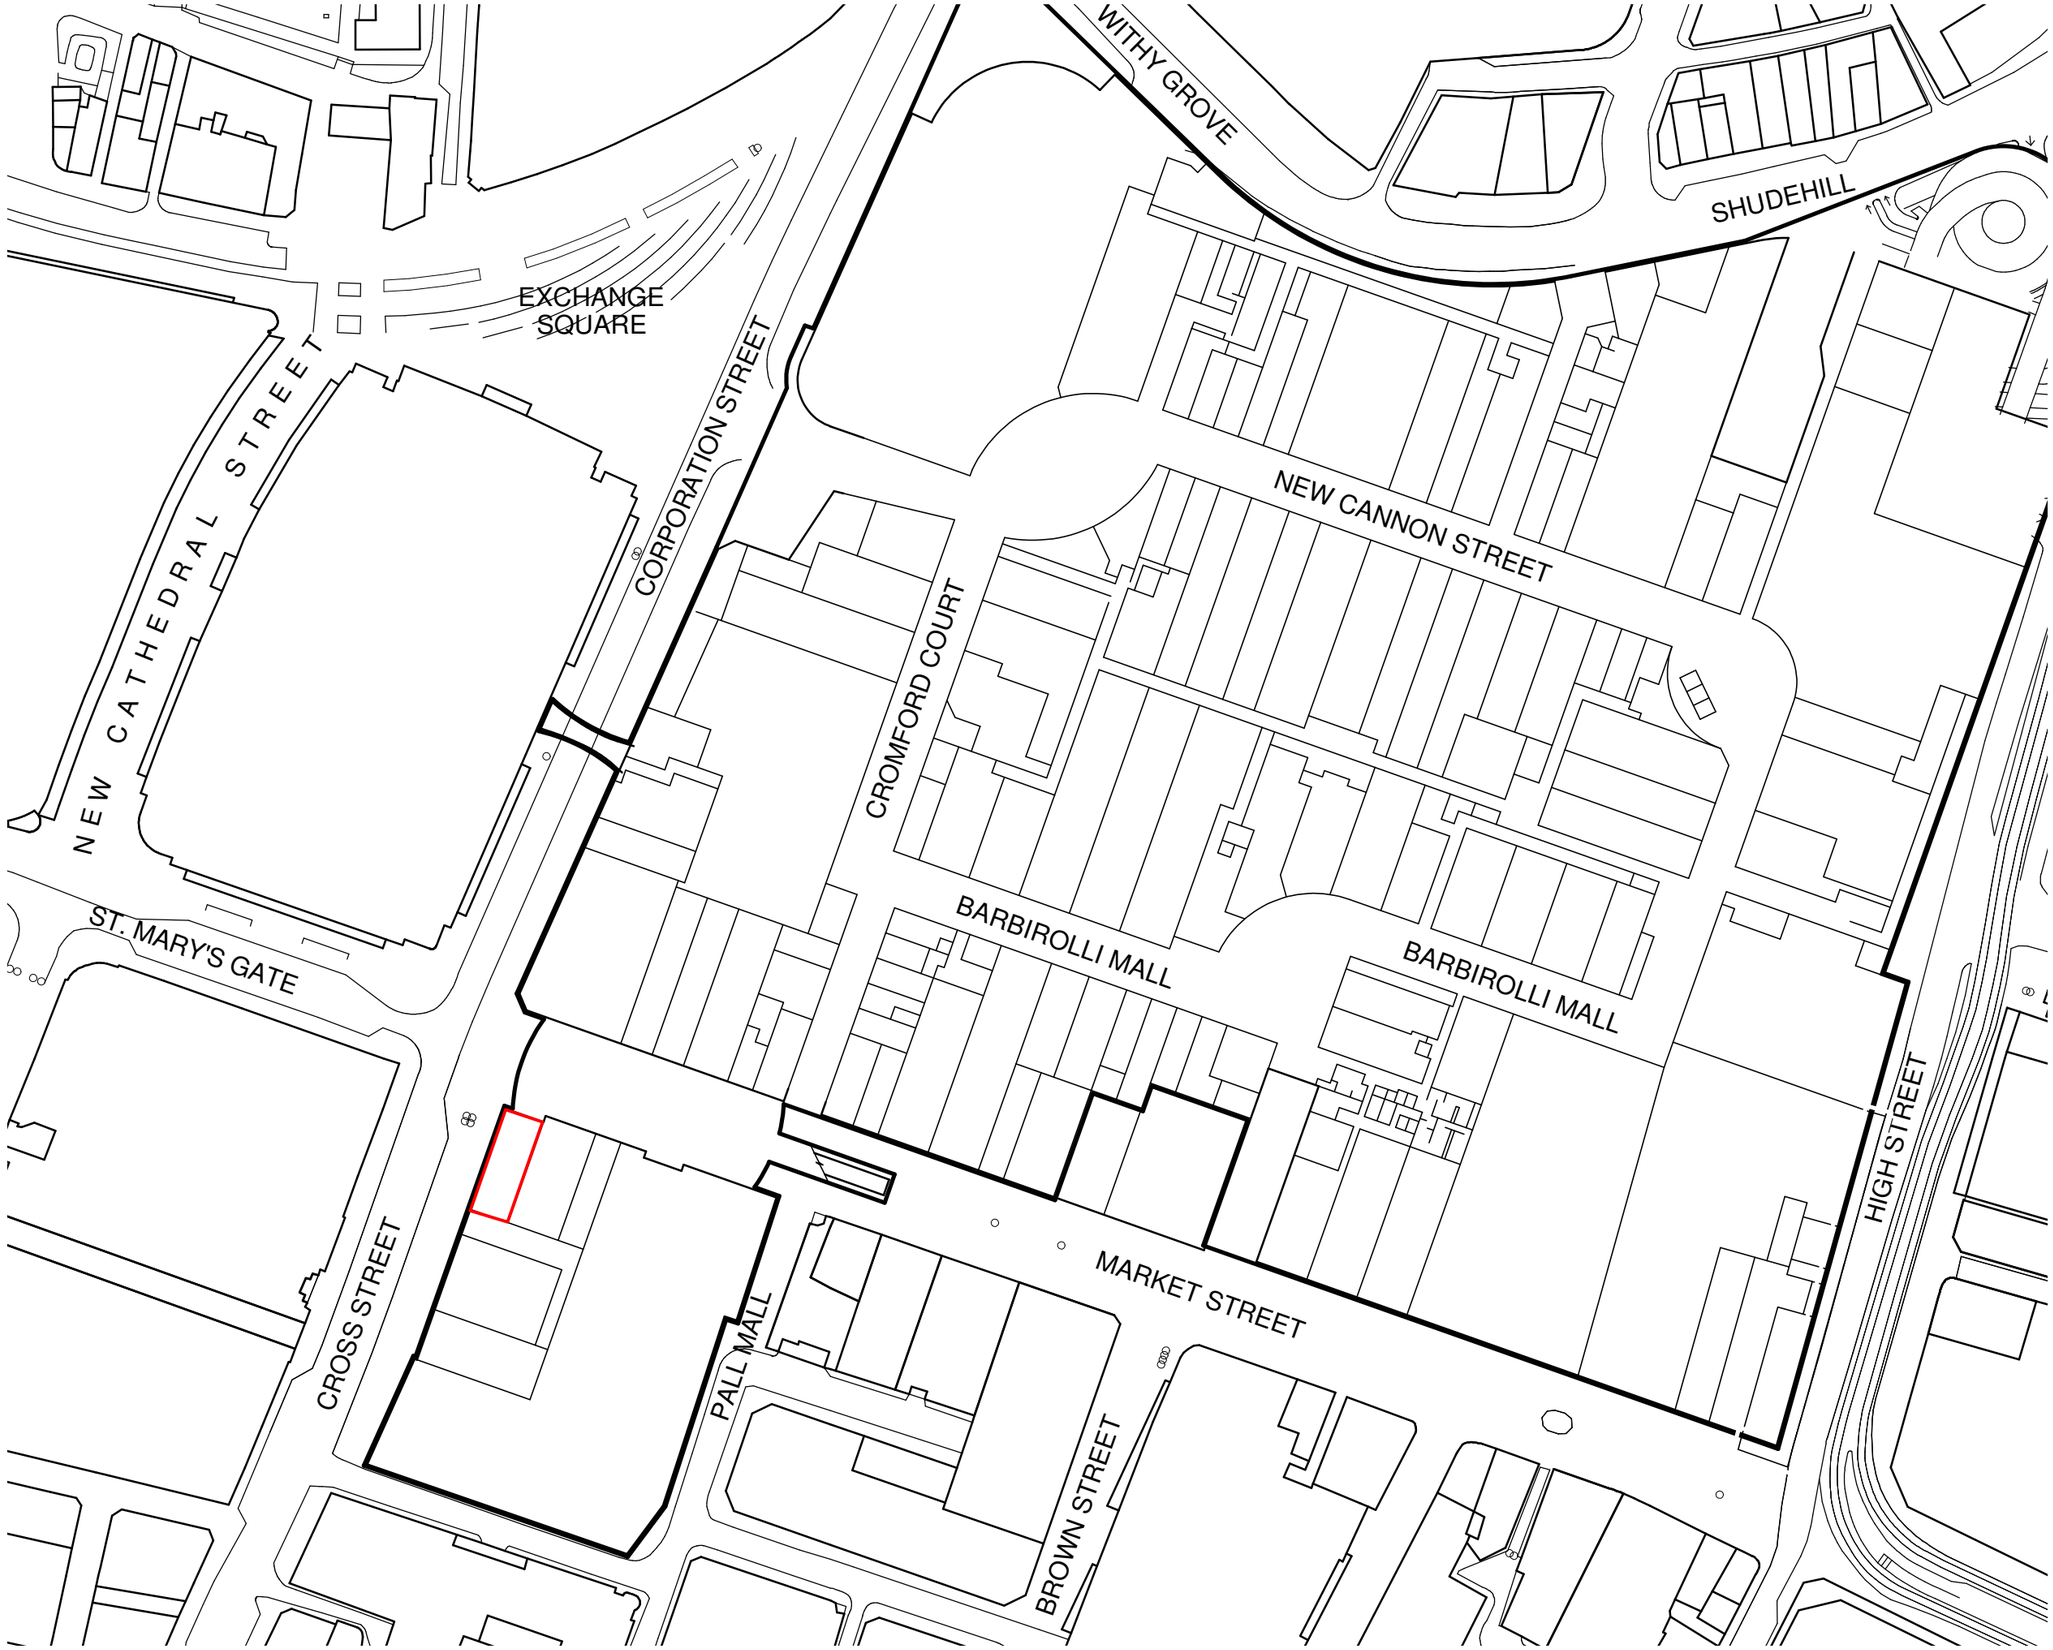


SITE LOCATION PLAN
ARNDALE INTERNAL LAYOUT 1:2500

NOTES:

0 10,000 20,000 30,000 40,000 50,000

SCALE 1:1250

REV:	DATE	DRAWN BY:
B	28.03.24 AMENDS TO PLAN.	LJB
A	05.02.24 AMENDS TO PLAN.	LJB

Decon.

3rd Floor, 68-69 St Martins Lane, London, WC2N 4JS

PROPSOED

PROJECT:	HOP - MANCHESTER MARKET STREET		
TITLE:	LOCATION PLAN		
DWG NO.	P013		
DRAWN BY:	LJB	REVISION:	B
DATE:	08.02.24	SCALE:	

THIS DRAWING IS NOT TO BE SCALED. ALL DIMENSIONS TO BE CHECKED ON SITE Figured dimensions only to be used. This drawing is subject to and protected by the provision of the copyrights acts. Any discrepancies or queries to be notified immediately. All dimensions to be verified on site