


Location Plan

Site Address: Northern Lawn Tennis And Squash Club, Palatine Road, Manchester, M20 3YA

Date Produced: 28-Mar-2024

Scale: 1:2500 @A4

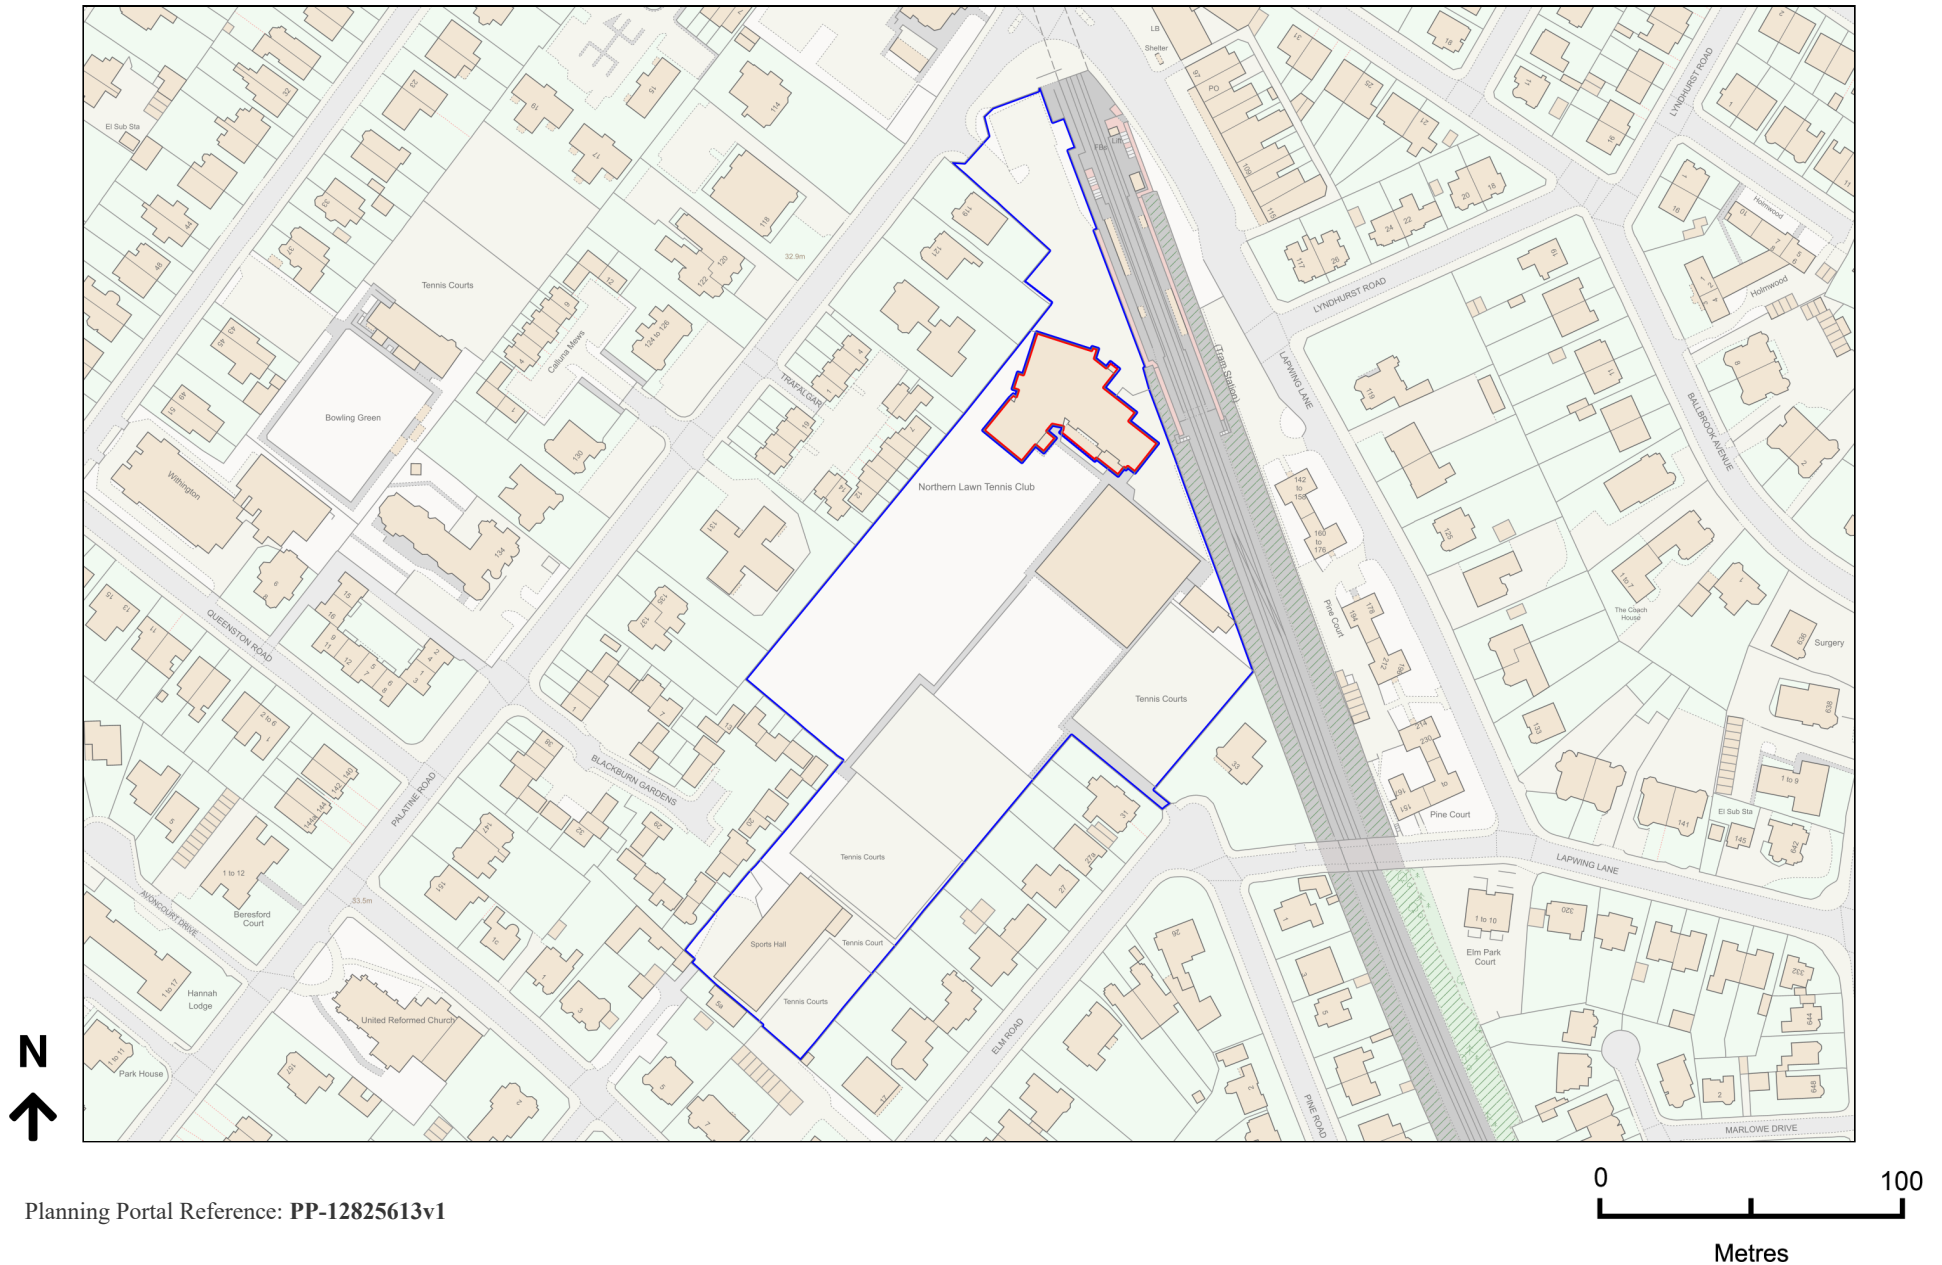

Planning Portal Reference: PP-12825613v1