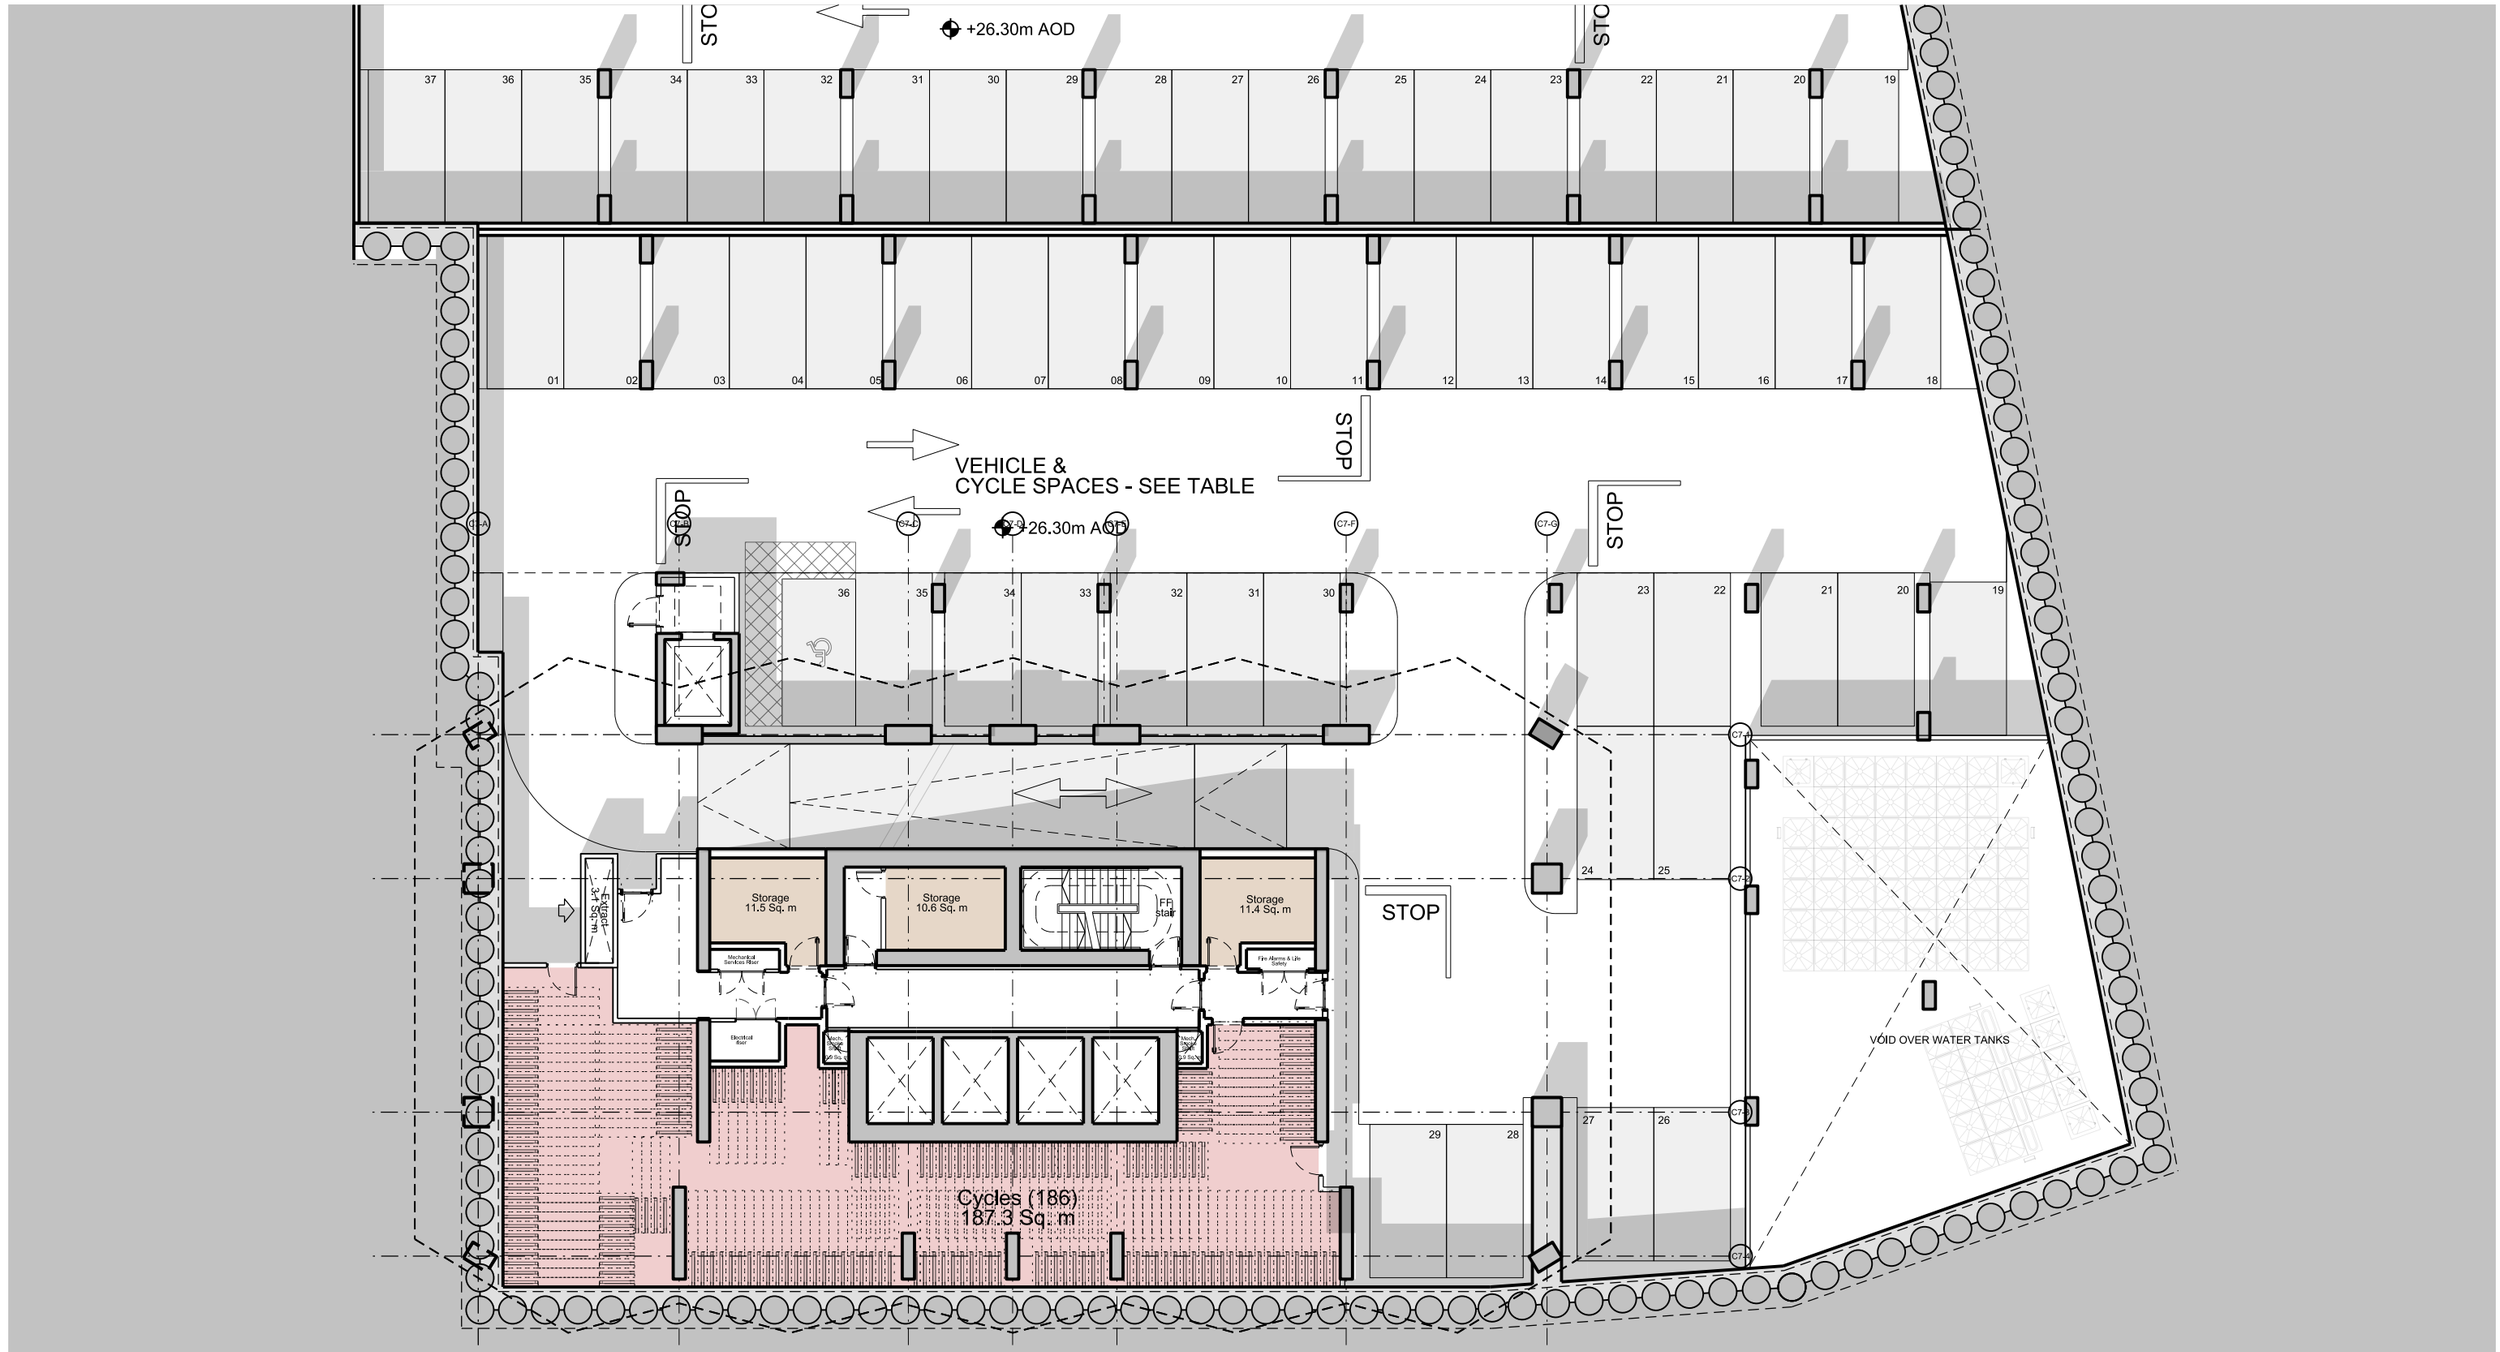


This drawing is copyright
Do not scale off dimensions.
All dimensions to be checked on site by contractor.
Contractor to report any dimensional discrepancies, errors or omissions prior to commencing on site.

Scale Bar

0 2.5 7.5m


NOTE:	CAR PARKING	C7		C8		E1		E2		
B1	2.5x5m	29		27		43		33		
	Tandem	3	33	1	30	2	48	2	37	
	Accessible	1		2		3		2		
B2	2.5x5m (2.5x4.8m)	35		36		45		38 (1)		
	Tandem		36	1	39	2	50		41	
	Accessible	1		2		3		2		
B3	2.5x5m (2.5x4.8m)	33		30		48		40 (1)		
	Tandem	1	38	4	36	2	52		43	
	Accessible	4		2		2		2		
Total		6(6%)	107(25%)	6(6%)	105(25%)	9(5%)	150(33%)	6(5%)	121(27%)	26(5%) 483(28%)

CYCLES	C7	C8	E1	E2
	236	130	281	116
	186	108	170	212
	0	184	0	123
	422, 100%	422 /100%	451 /100%	451, 100%

NORTH

Rev	Date	Description
X01	20.04.2023	Planning Issue

Key Plan

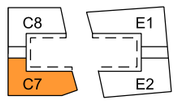

Project Title
Crown Street Phase 3
Manchester

Drawing Title
Tower C7 - Basement Level 02
General Arrangement

Job No 10418 | Scale 1:200

Status Planning

Drawing No C7-SHP-G200-PL-B2-B5D801 | Revision X01

simpsonhaugh

MANCHESTER
Riverside, 4 Commercial St
Manchester M15 4RQ
+44 (0)161 835 2345
www.simpsonhaugh.com

LONDON
5-8 Roberts Place
London EC1R 0BB
+44 (0)20 7549 4000
mail@simpsonhaugh.com

© SimpsonHaugh 2017