


ECCENTRICALLY LOADED TRENCH FOUNDATION
WITH BRICK FINISH TIMBER FRAMED WALL

Ground conditions
TBC on site

Structural Engineer's design and details to be followed

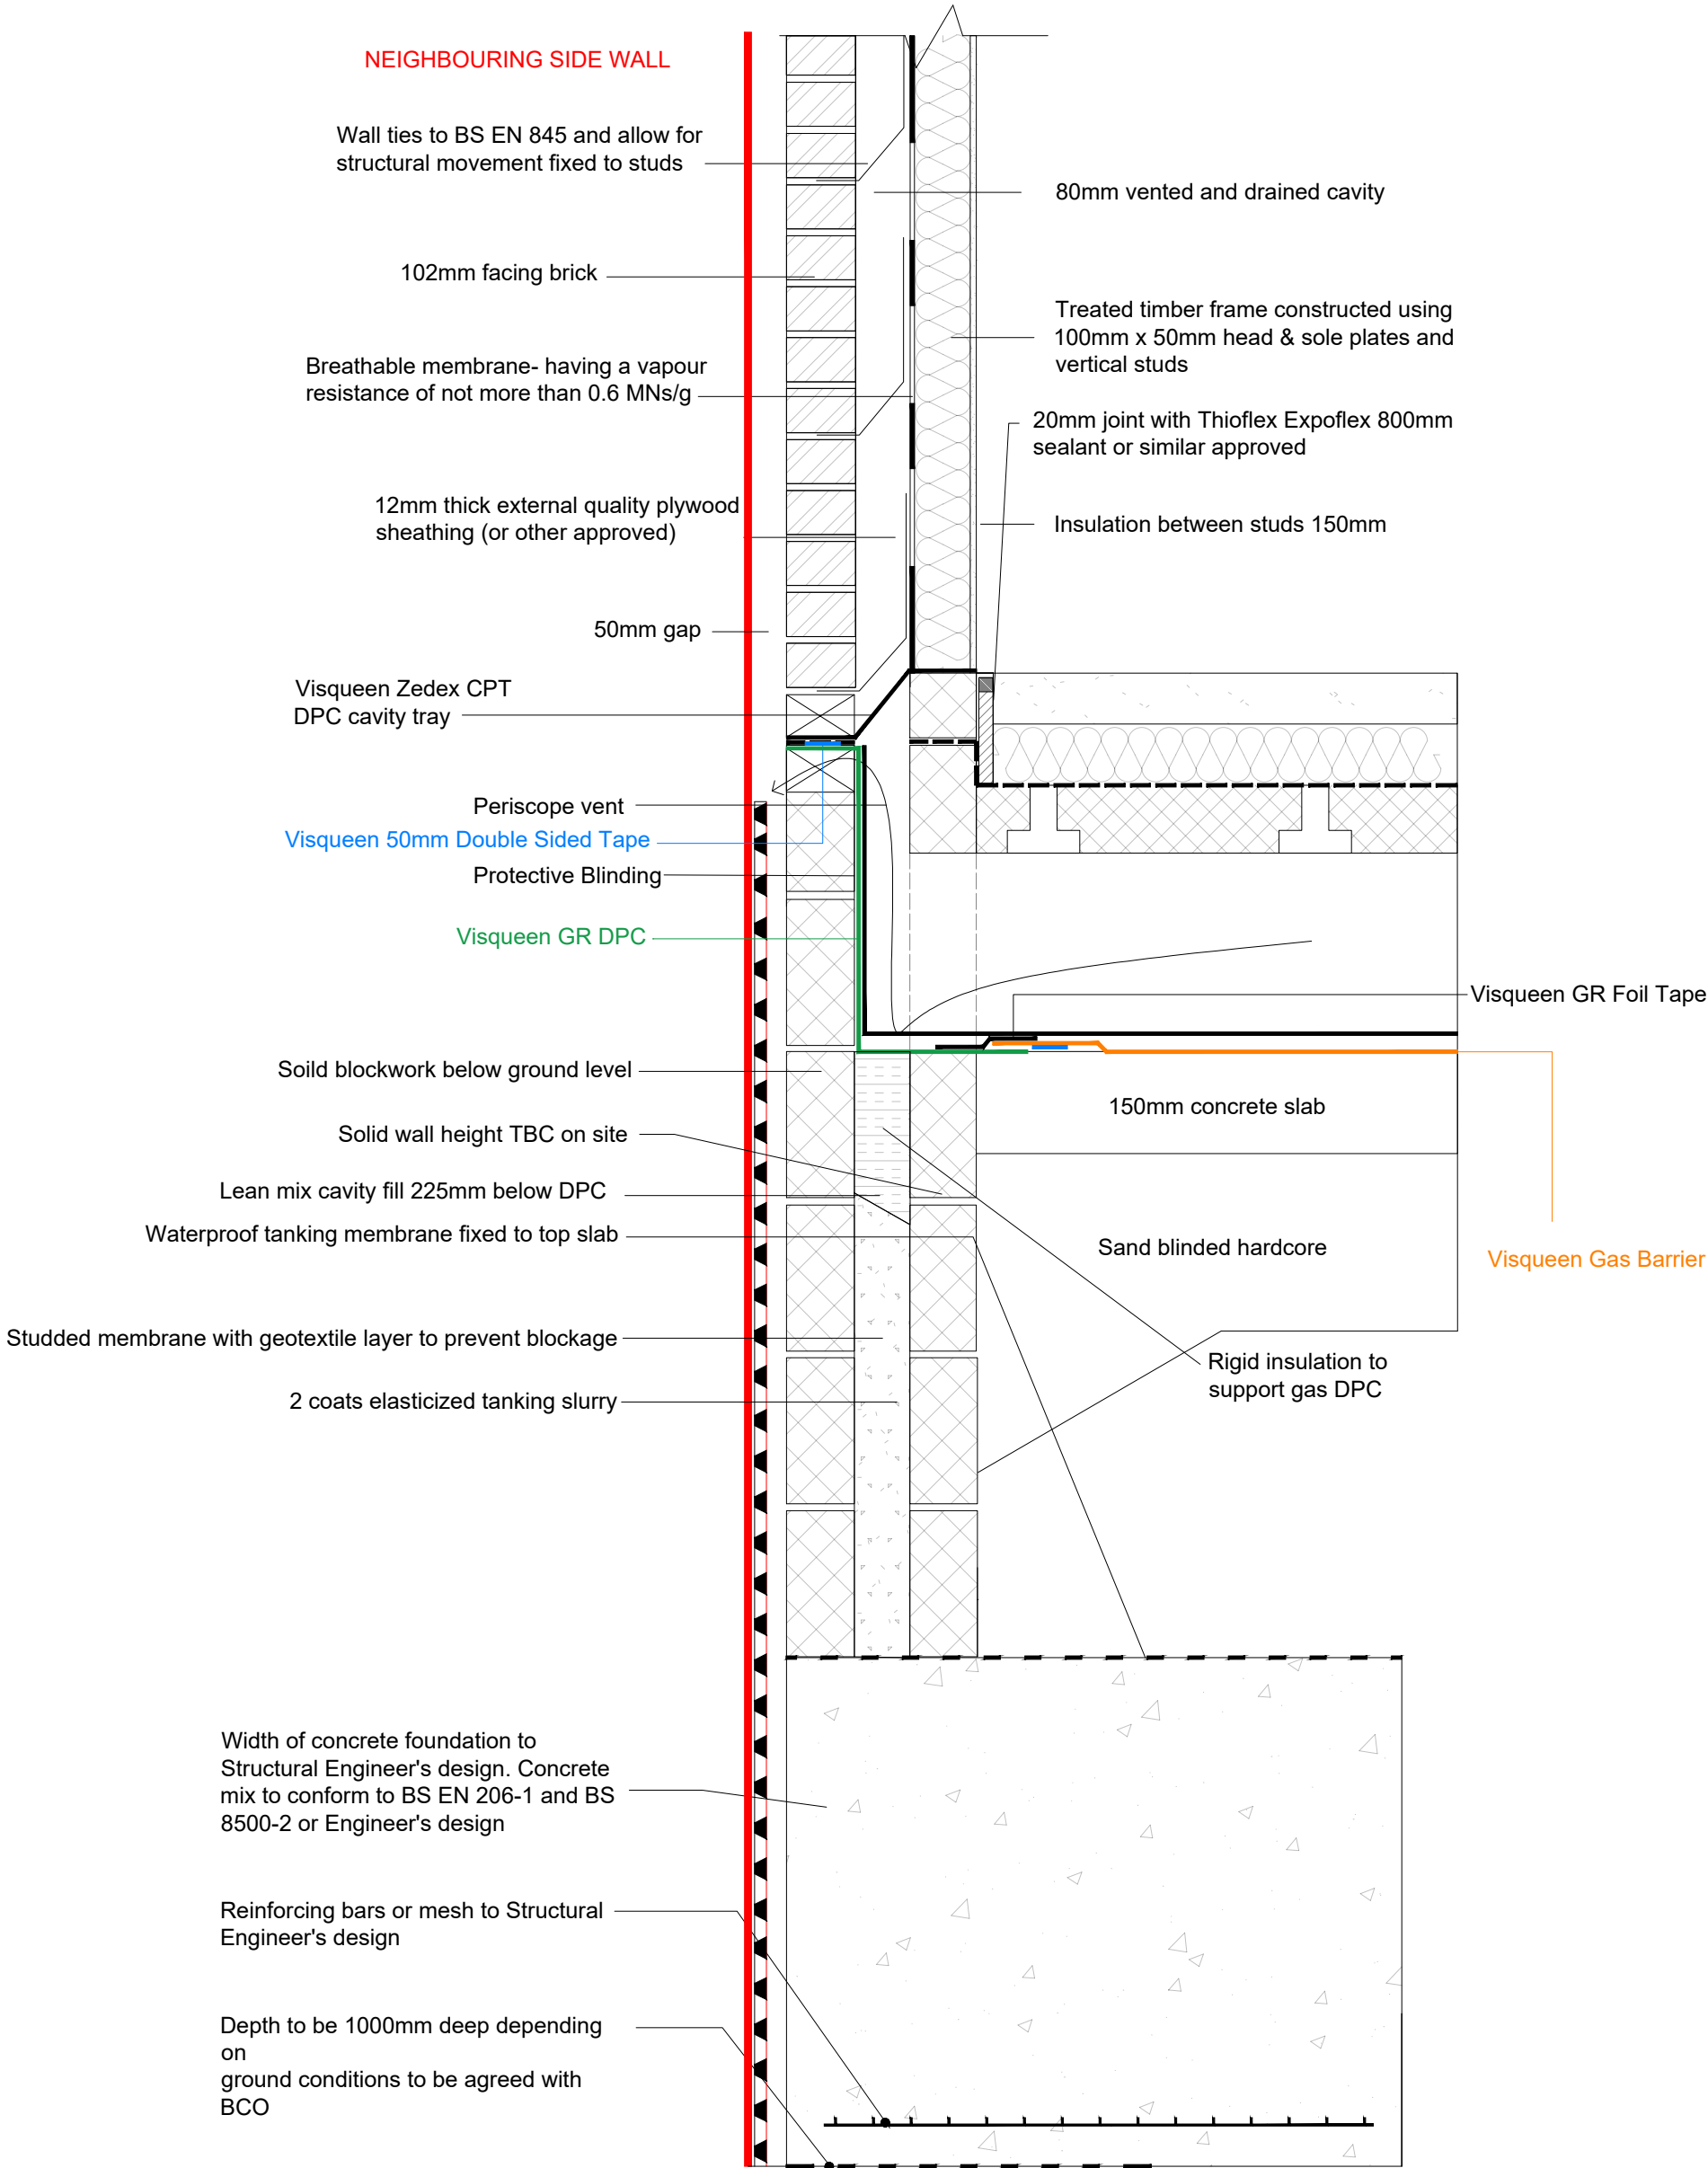

Construction		
Project 81 Ashley Lane, Moston, Manchester		
Title Detailed Drawing 1 - Proprietary Gas Membrane Single Storey Rear Extension (Planning Condition)		
Drawn KO	Date: June 2024	Scale (at A2): 1:10
Dwg no. SK152QT/CONS06		Revision No. -