
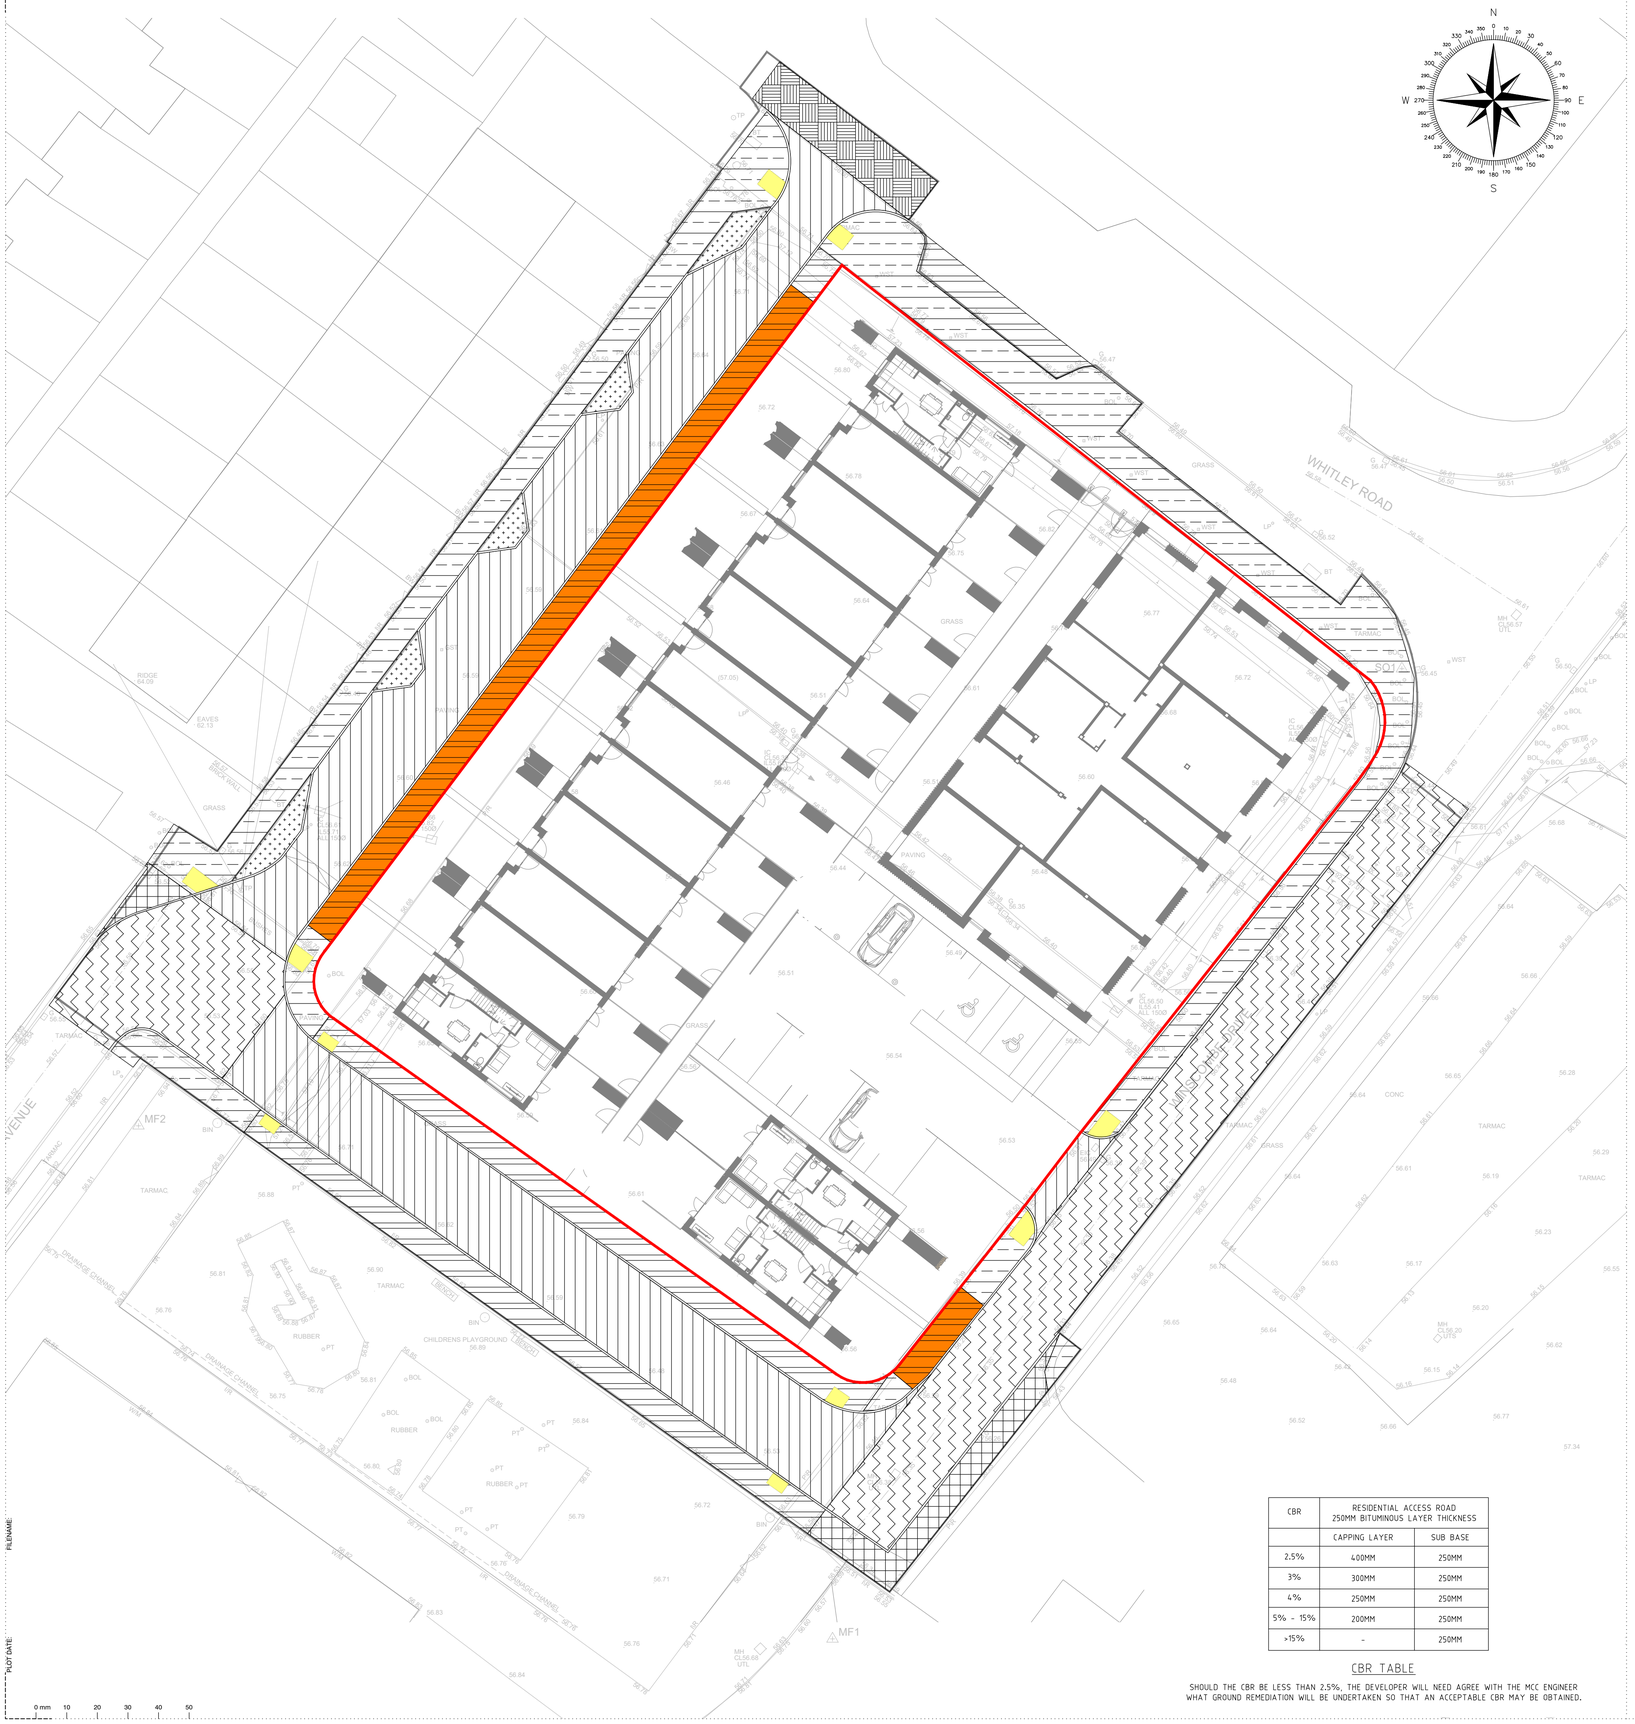



CBR	RESIDENTIAL ACCESS ROAD 250MM BITUMINOUS LAYER THICKNESS	
	CAPPING LAYER	SUB BASE
2.5%	400MM	250MM
3%	300MM	250MM
4%	250MM	250MM
5% - 15%	200MM	250MM
>15%	-	250MM

CBR TABLE

SHOULD THE CBR BE LESS THAN 2.5%, THE DEVELOPER WILL NEED AGREE WITH THE MCC ENGINEER WHAT GROUND REMEDIATION WILL BE UNDERTAKEN SO THAT AN ACCEPTABLE CBR MAY BE OBTAINED.

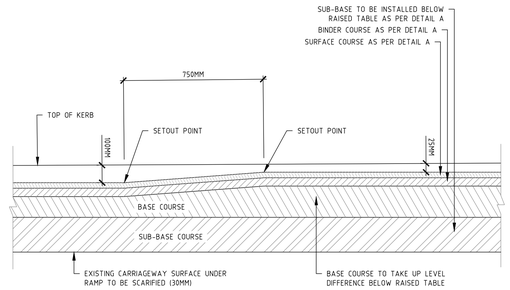


RAISED TABLE RAMP
NTS

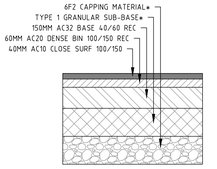

DETAIL A
FULL CARRIAGEWAY CONSTRUCTION


*THICKNESS SUBJECT TO ON SITE CBR TESTING, REFER TO CBR TABLE FOR THICKNESSES REQUIRED

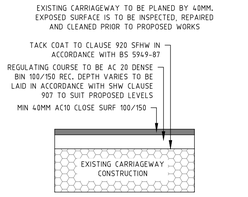


DETAIL B
PLANE / REGULAR / RESURFACE
EXISTING CARRIAGEWAY CONSTRUCTION

DETAIL C
FULL FOOTWAY CONSTRUCTION

EXISTING FLAG PAVED FOOTWAY

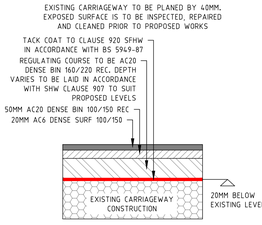


DETAIL E
PROPOSED FOOTWAY OVER EXISTING CARRIAGEWAY CONSTRUCTION

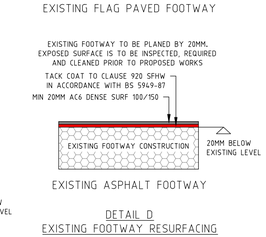


EXISTING ASPHALT FOOTWAY


DETAIL D
EXISTING FOOTWAY RESURFACING

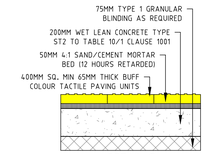

DETAIL G
TACTILE PAVING CONSTRUCTION

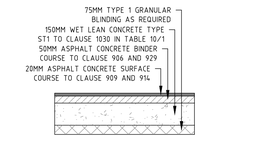

DETAIL F
PROPOSED FOOTWAY WITH VEHICLE CROSSOVER CONSTRUCTION

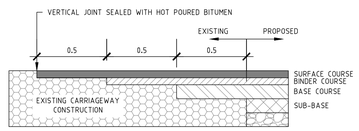

DETAIL H
PROPOSED CARRIAGEWAY TIE IN TO EXISTING DETAIL

NOTES

1) GEOMETRY BASED ON THE SITE LAYOUT DRAWING 8871-BA-S1-ZZ-M3-AR-SOUTH COLLYHURST_LAYOUT + TOPO
2) DRAWING IS SUBJECT TO APPROVAL BY MCC HIGHWAYS UNDER SECTION 278 AGREEMENT.

KEY

- DEVELOPMENT BOUNDARY
- DETAIL A - FULL CARRIAGEWAY CONSTRUCTION
- DETAIL B - PLANE / REGULATE / RESURFACE EXISTING CARRIAGEWAY CONSTRUCTION
- DETAIL C - FULL FOOTWAY CONSTRUCTION
- DETAIL D - EXISTING FOOTWAY RESURFACING
- DETAIL E - PROPOSED FOOTWAY OVER EXISTING CARRIAGEWAY CONSTRUCTION
- DETAIL F - PROPOSED FOOTWAY WITH VEHICLE CROSSOVER CONSTRUCTION
- DETAIL G - TACTILE PAVING CONSTRUCTION
- DETAIL H - CARRIAGEWAY TIE IN TO EXISTING
- TREEPIT SOFT LANDSCAPING - REFER TO MCC STANDARD DETAIL L18 (TREE PIT WITH TREE STAKED INTO GROUND)

Rev	Date	Description	By	Chk
P03	11.06.24	4th Technical Review Comments	A.R.	R.A.
P02	15.04.24	3rd Technical Review Comments	R.M.	R.A.
P01	28.02.24	PRELIMINARY - Issued for Information	A.R.	R.A.

EDGE CONSULTING ENGINEERS
www.edgece.com
Manchester . UK
3rd Floor, Canavon Court,
12 Blackfriars Street,
Manchester, M3 5BQ,
United Kingdom
T: +44 (0) 161 834 1938
E: manchester@edgece.com

The concepts + information contained in this document are the copyright of EDGE Consulting Engineers. Use or copying of this document in whole or in part without the written permission of EDGE Consulting Engineers constitutes an infringement of copyright.
DO NOT SCALE DRAWINGS. IF IN DOUBT, ASK!

Project Name
COLLYHURST VILLAGE

Client
DEX CONSTRUCTION

Designed	Drawn	Checked	Scale @ A1
A.R.	A.R.	R.A.	1:200

Drawing Title
PAVEMENT SPECIFICATION

Project No.
221625

PRELIMINARY
NOT FOR CONSTRUCTION

Drawing No.
221625-EDGE-STH-XX-DR-C-3012

Revision
P03

FILENAME
PLOT DATE
0 mm 10 20 30 40 50