

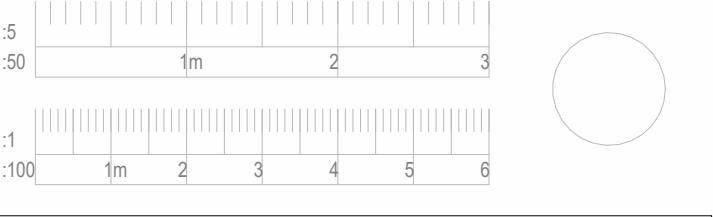


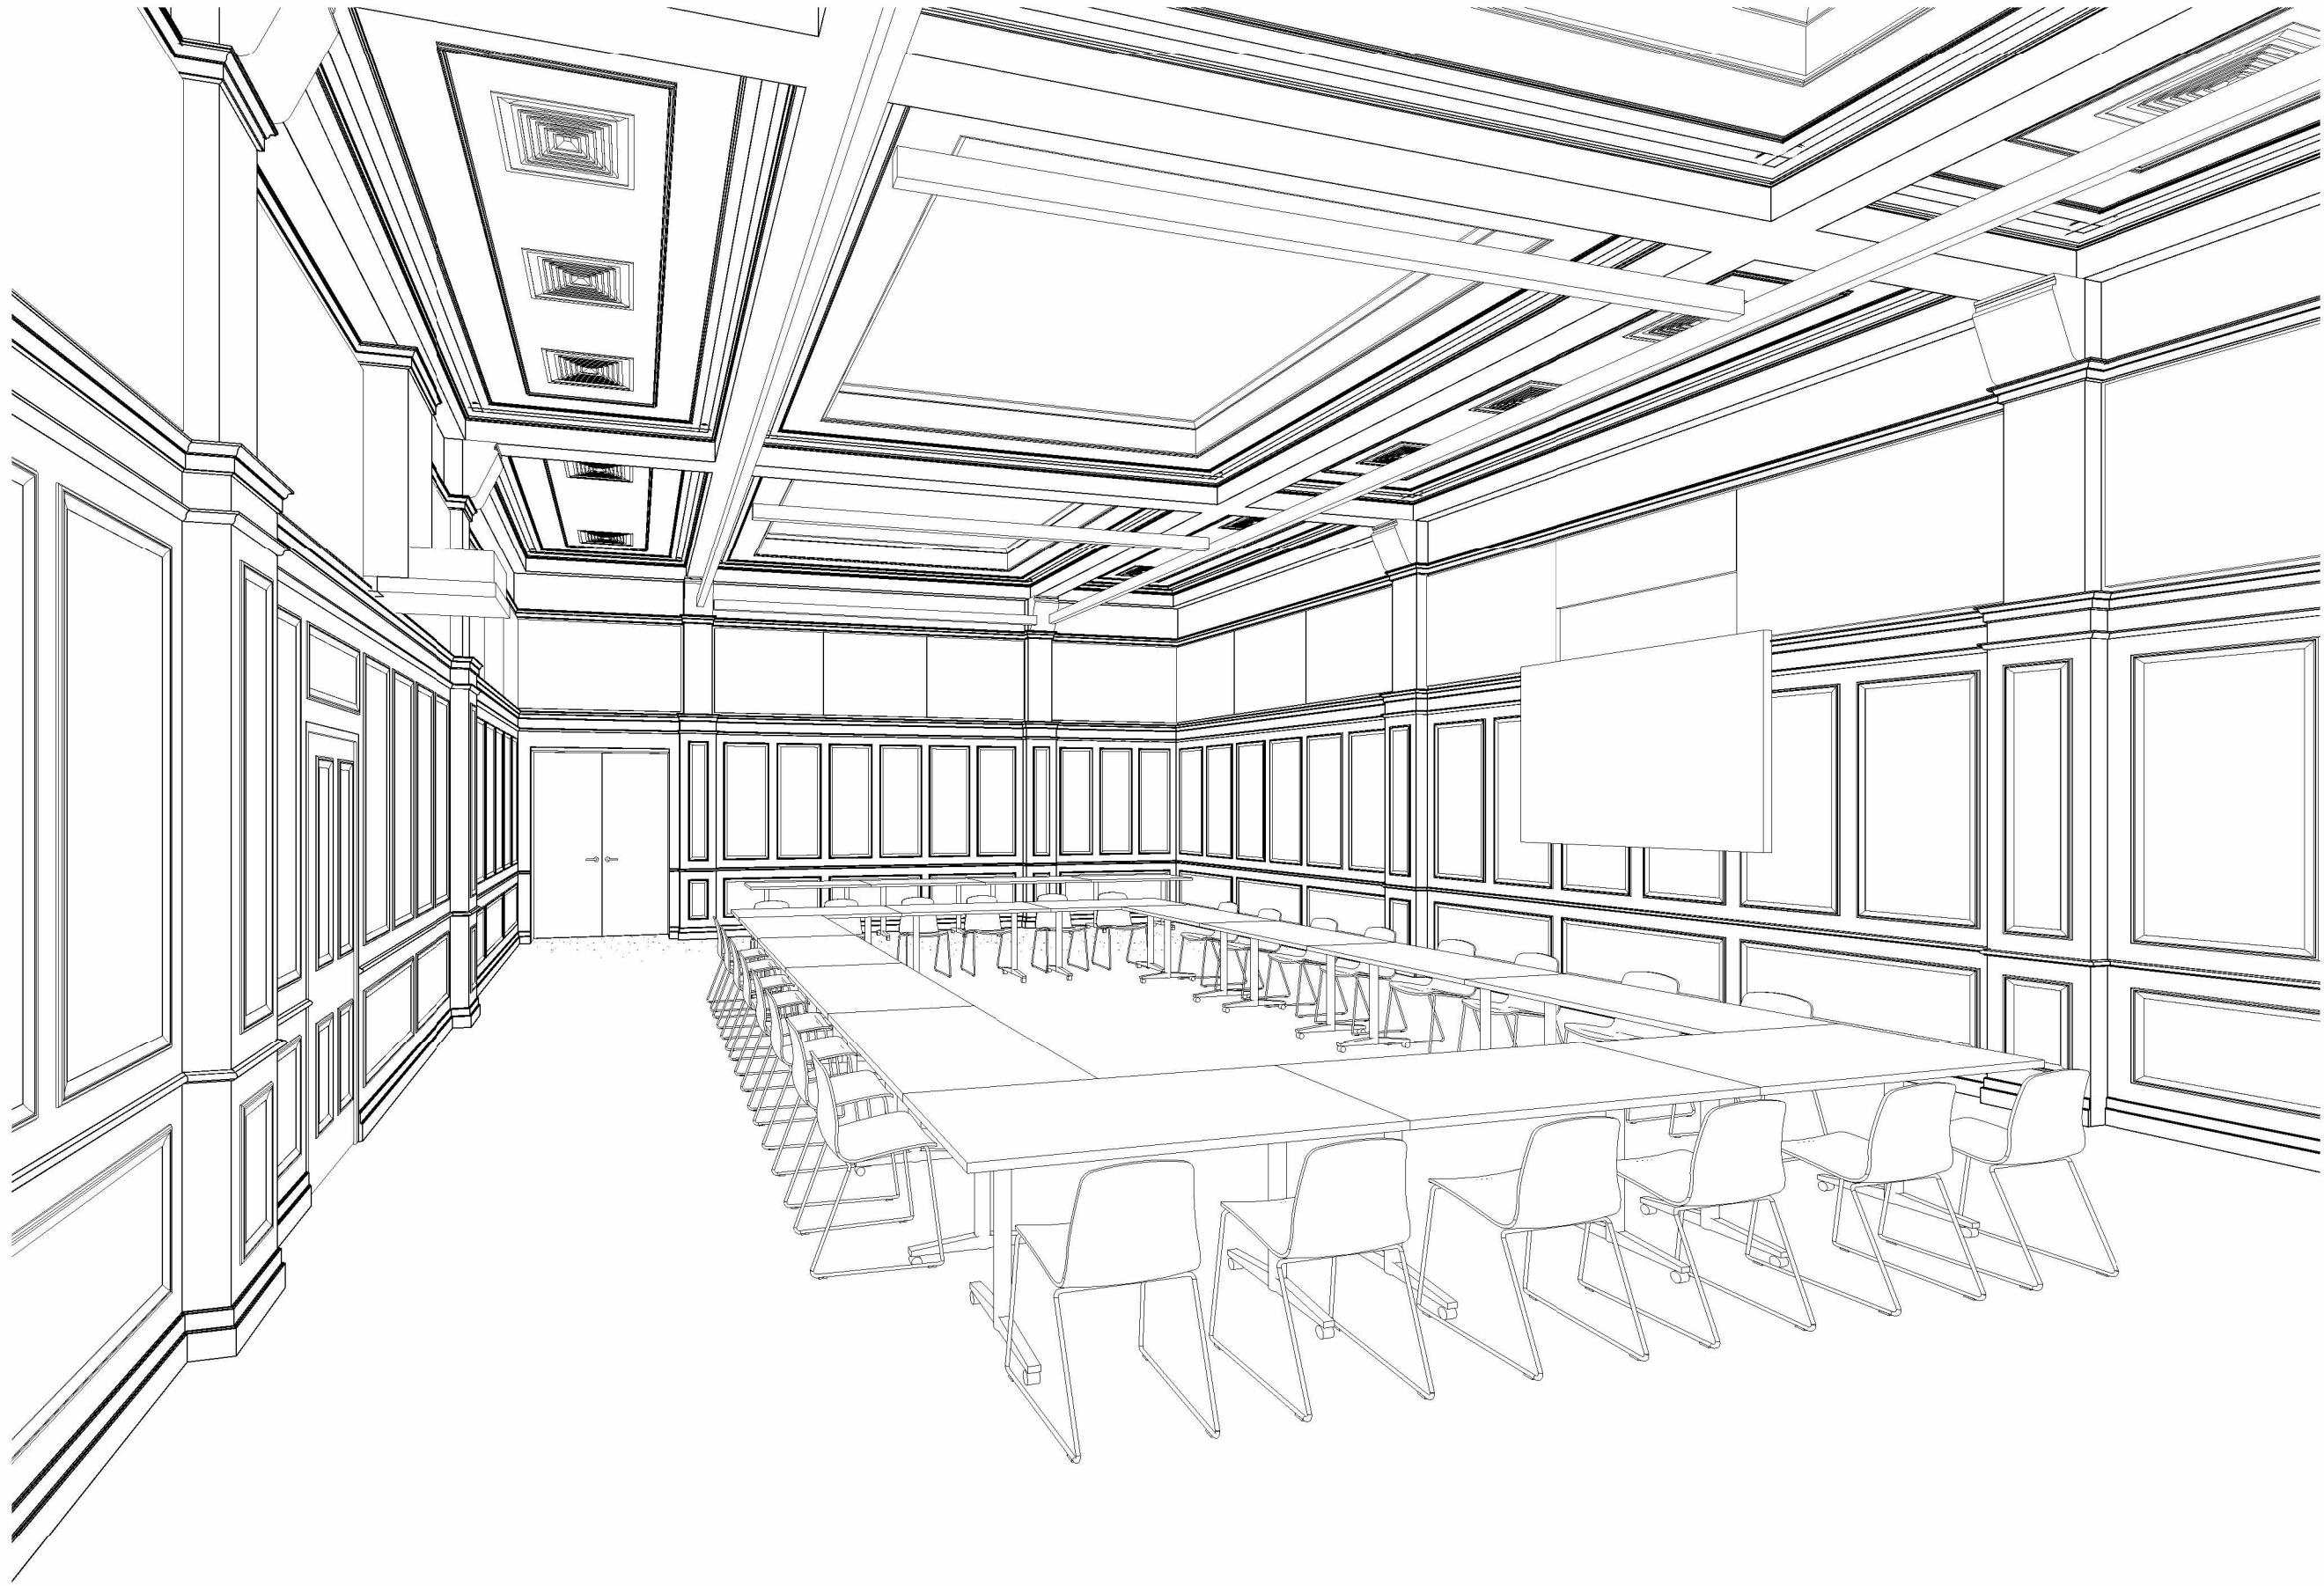

1 Existing View

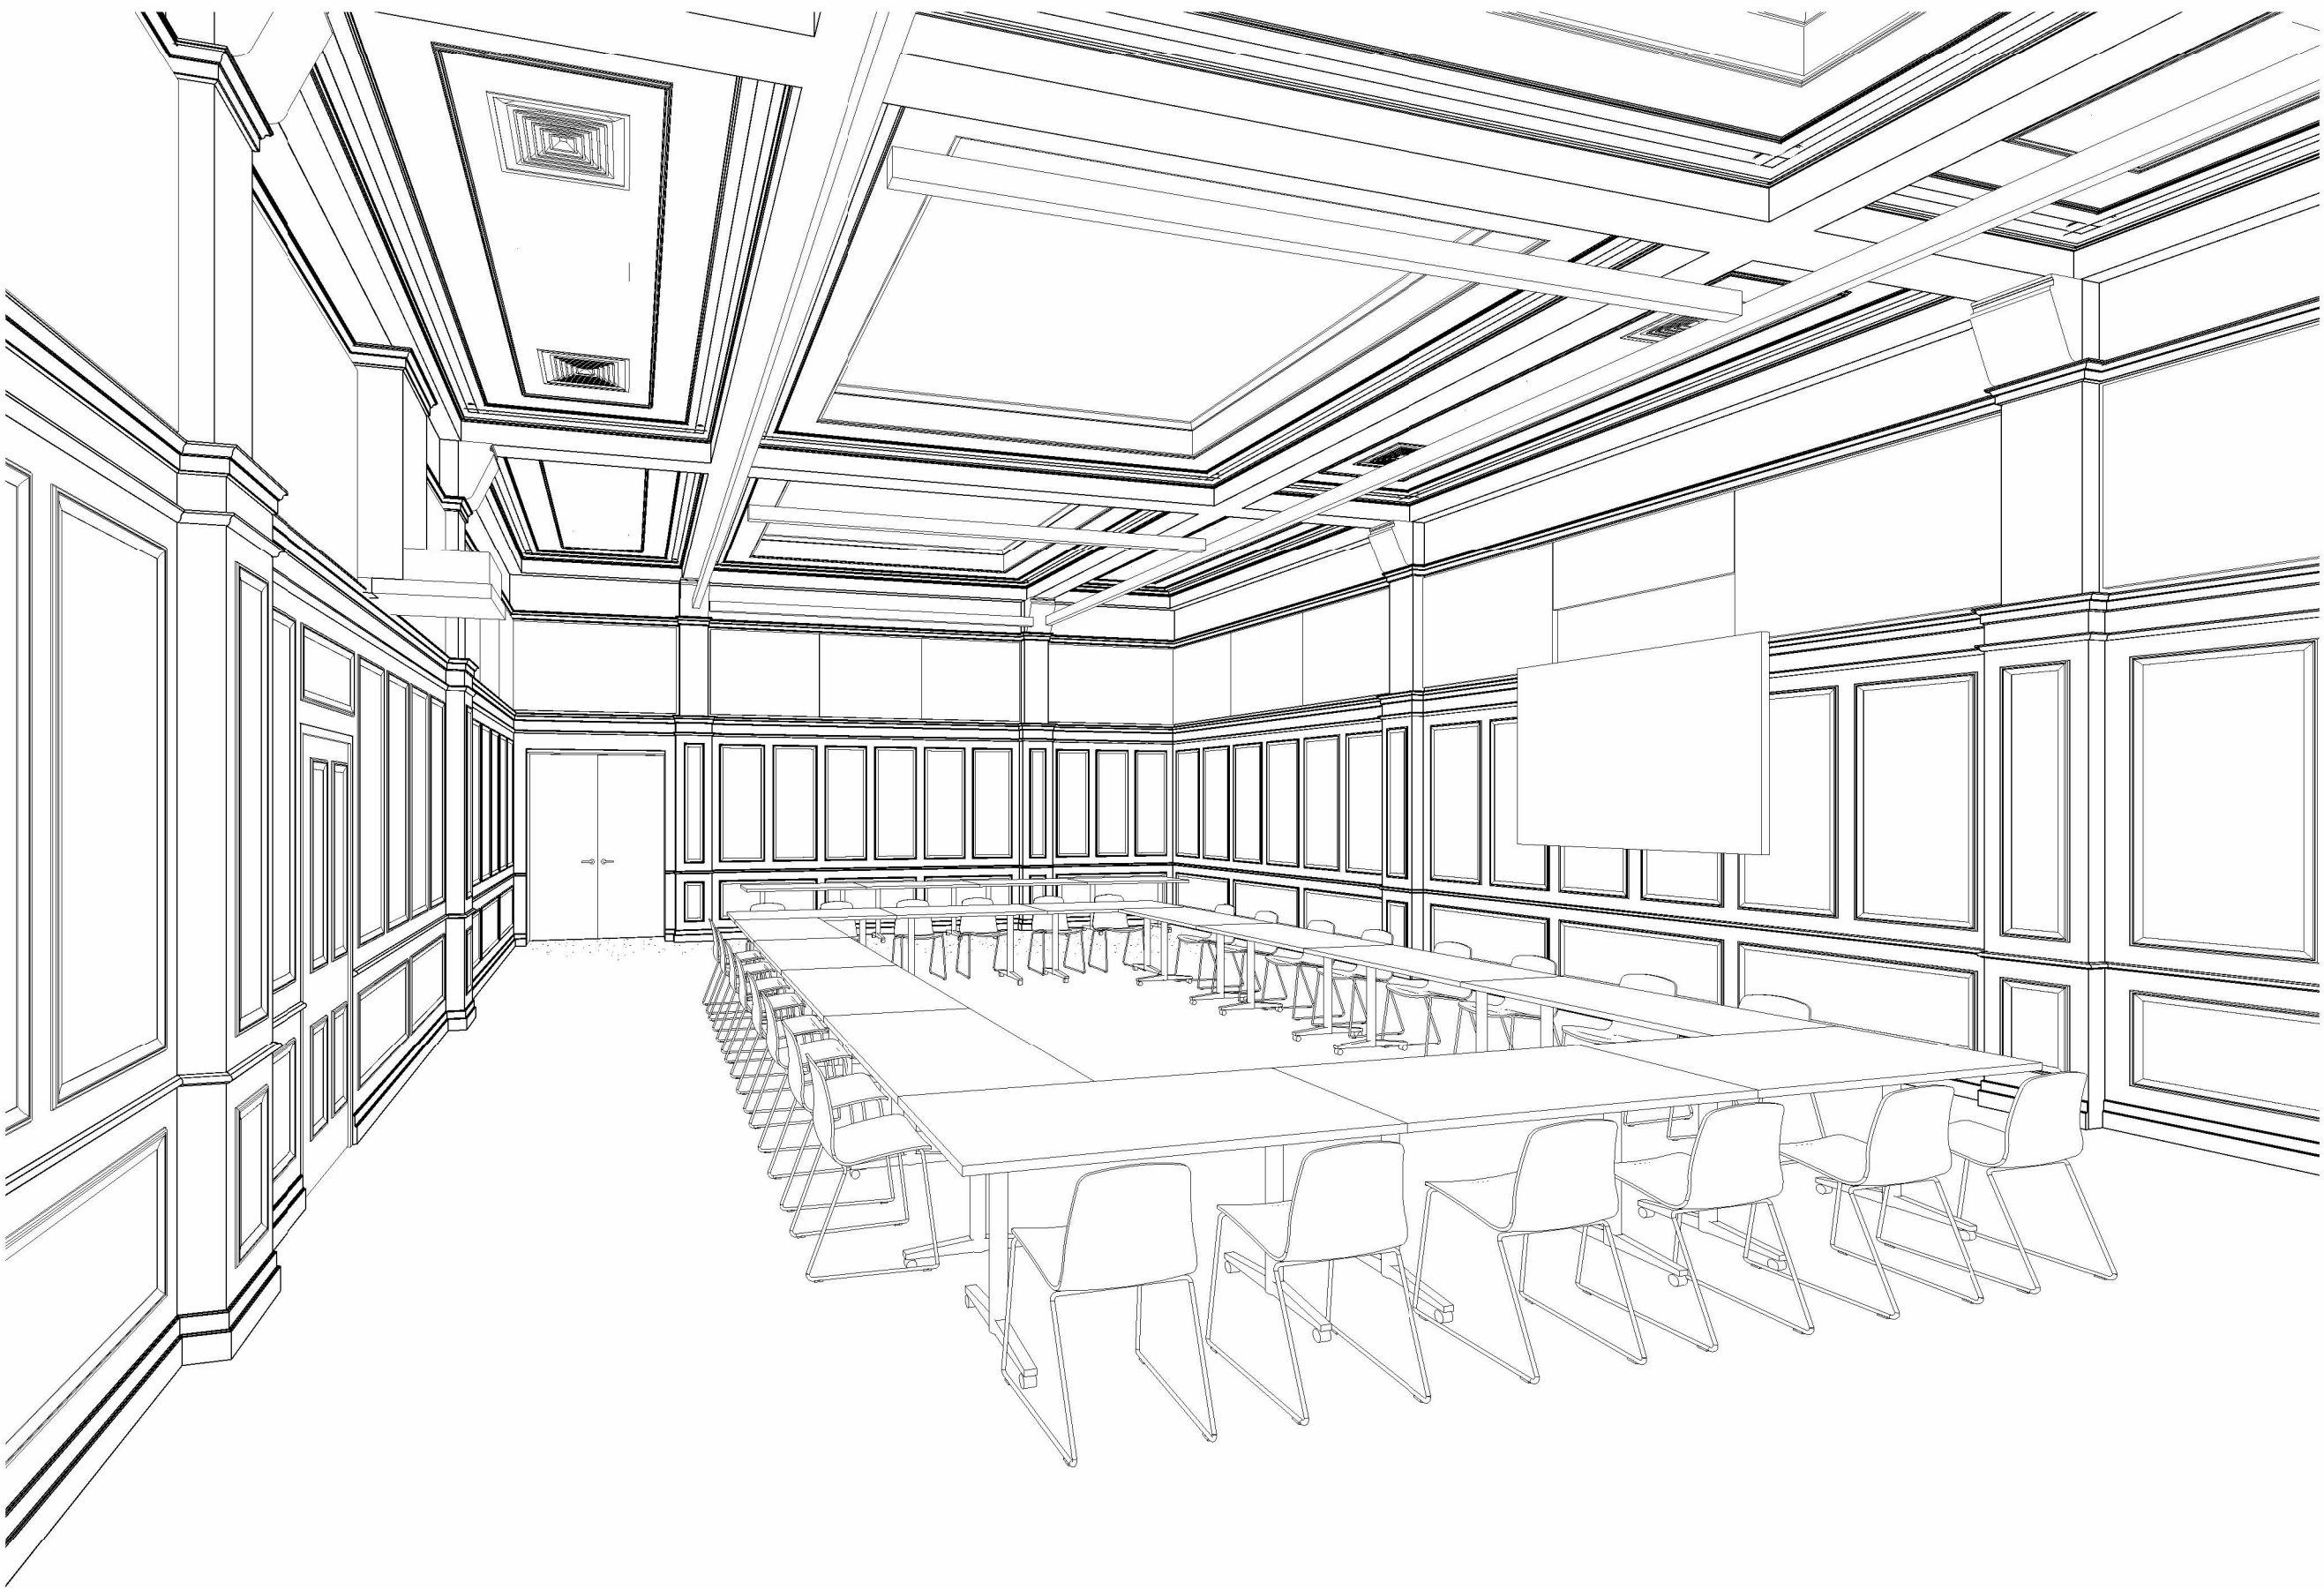

2 Proposed View

Rev.	Date	Dim.	Chkd.
------	------	------	-------

BowkerSadler

Project
Ormond Building Council
Chamber

Client
Manchester Metropolitan
University

Drawing
Reflected Ceiling - 3D
Views

Scale	Sheet Size	Drawn		Checked		Date	
NTS	@ A1	HS		DL		16/05/2024	
Project No.	Originator	Zone	Level	Form	Discipline	Number	Revision
23-033 - BSA -						1003	

Status
Preliminary
Hatherlow House, Hatherlow, Romiley, Stockport, SK6 3DY
0161 406 7333 office@bowker-sadler.co.uk www.bowker-sadler.co.uk