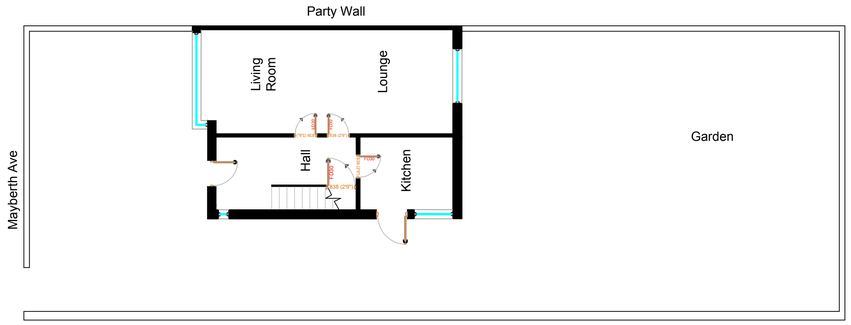

EXISTING GROUND FLOOR PLAN
1:100 @ A1

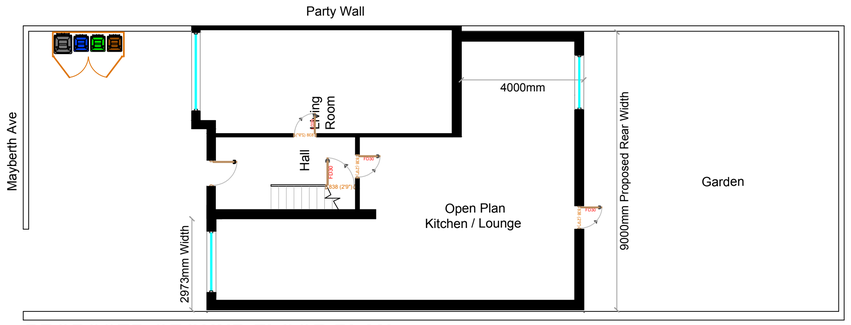

PROPOSED GROUND FLOOR PLAN
1:100 @ A1
12, 310mm Proposed Length

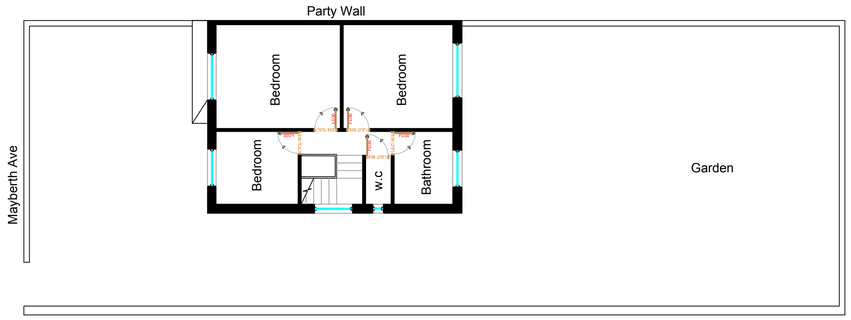

EXISTING FIRST FLOOR PLAN
1:100 @ A1

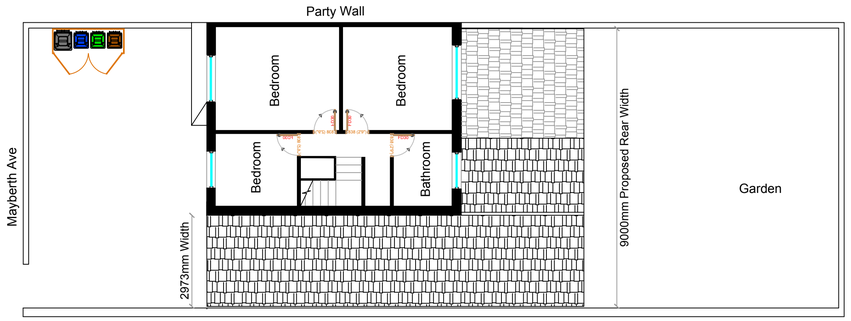

PROPOSED FIRST FLOOR PLAN
1:100 @ A1
12, 310mm Proposed Length

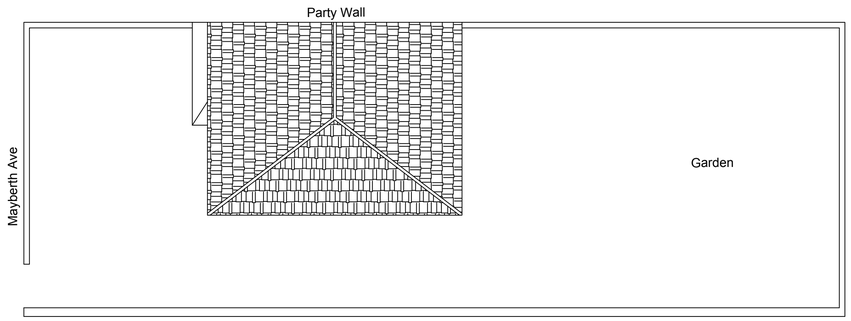

EXISTING ROOF PLAN
1:100 @ A1

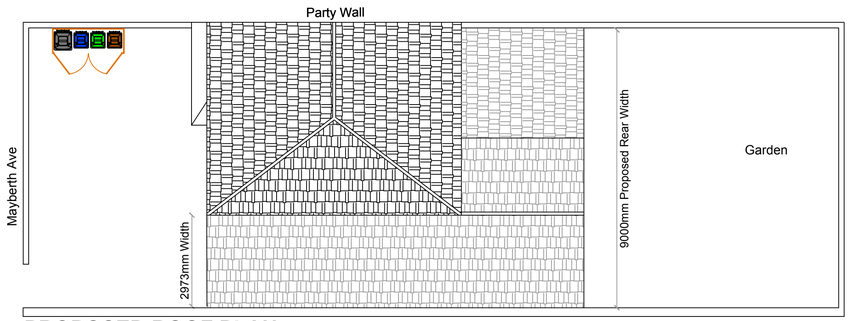

PROPOSED ROOF PLAN
1:100 @ A1
12, 310mm Proposed Length

NU-FIT
ARCHITECTURAL DESIGN LTD

NOTE TO CONTRACTOR: DO NOT SCALE FROM THIS DRAWING

Client
5 MAYBERTH AVENUE, CRUMPSALL

Project
SINGLE STOREY SIDE EXTENSION incl. SINGLE STOREY REAR EXTENSION

Title
EXISTING & PROPOSED FLOOR PLANS

Drawn by	Date Dec.	Purpose of issue PLANNING.	Scale 1:100 @ A1
Checked by	Date	Drawing No.	
Approved by	Date	PLANNING/26158192-A	