


1. Front - Existing
1 : 100

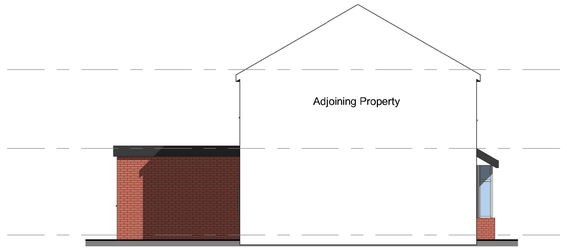


2. Left Side - Existing
1 : 100




3. Rear - Existing
1 : 100



4. Right Side - Existing
1 : 100

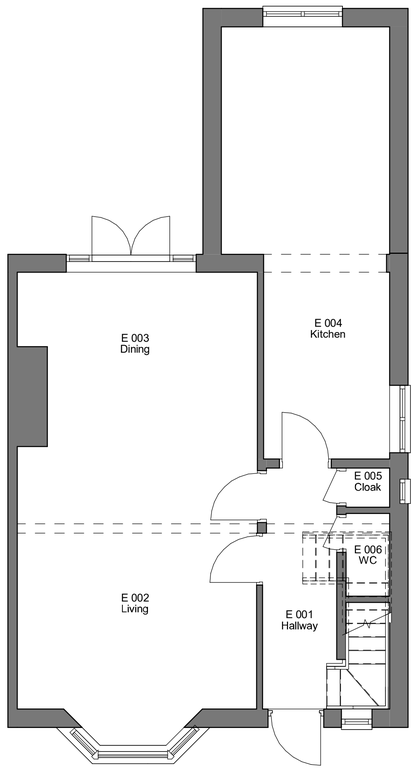

5. Level 0 - Existing
1 : 50

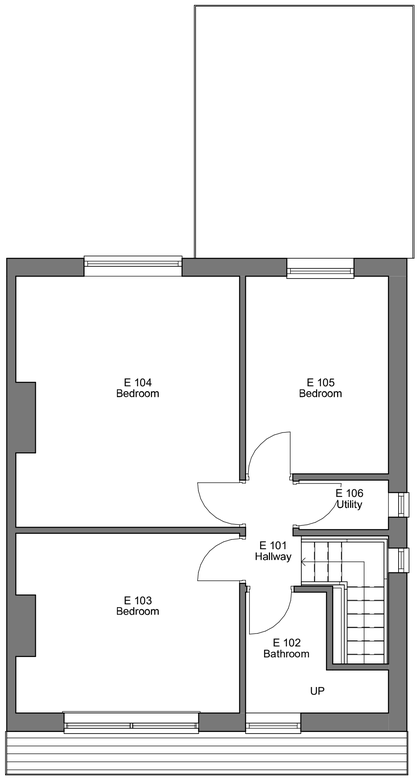

6. Level 1 - Existing
1 : 50

0.5 0 0.5 1 1.5 2 2.5
SCALE 1: 50 m

REV	DESCRIPTION	BY	DATE

MELIA ARCHITECTS

melaarchitects.com office@melaarchitects.com 0795118070

PROJECT	42 Cedric Road
PROJECT NO.	MA24020
CLIENT	Y Macmull
DATE	14 APR 2024
DRAWN BY	ER
TITLE	Existing Plans and Elevations
SHEET NO.	002.
REV.	
SCALE @ A3	As indicated

NOTES

©COPYRIGHT - ALL RIGHTS RESERVED. NO PART OF THIS PUBLICATION MAY BE REPRODUCED, IN ANY FORM OR BY ANY MEANS WITHOUT PRIOR WRITTEN PERMISSION FROM THE DESIGNER. ALL DIMENSIONS AND SETTING OUT ARE TO BE CHECKED ON SITE BEFORE WORK COMMENCES. ANY DISCREPANCY OR VARIATION IS TO BE REPORTED TO THE DESIGNER PRIOR TO THE COMMENCEMENT OF ANY WORK. ALL WORK AND MATERIALS TO BE IN ACCORDANCE WITH CURRENT STATUTORY LEGISLATION, RELEVANT CODES OF PRACTICE AND BRITISH STANDARDS. ALL DIMENSIONS ON THIS DRAWING ARE IN MILLIMETRES UNLESS STATED OTHERWISE.