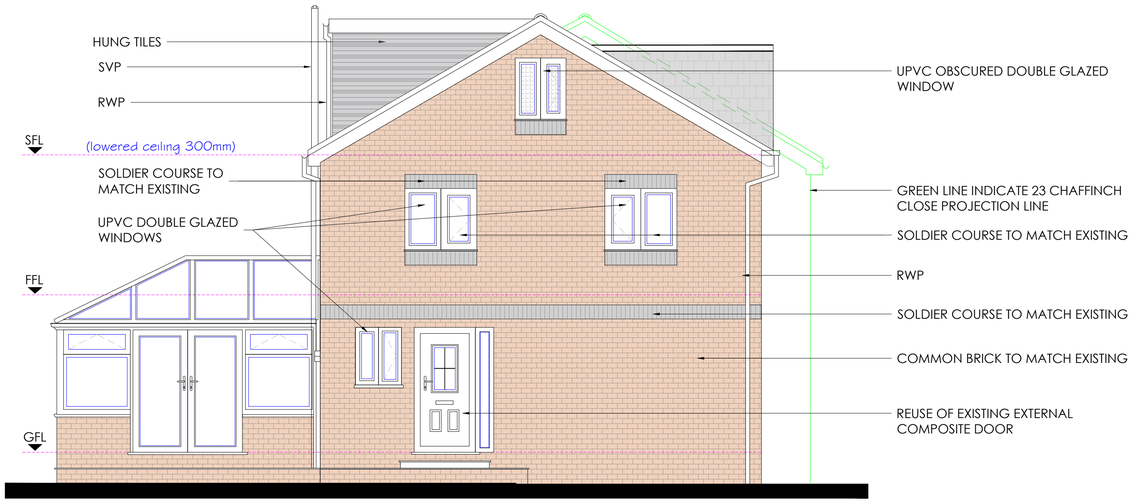

Proposed Front Elevation
Scale 1:50

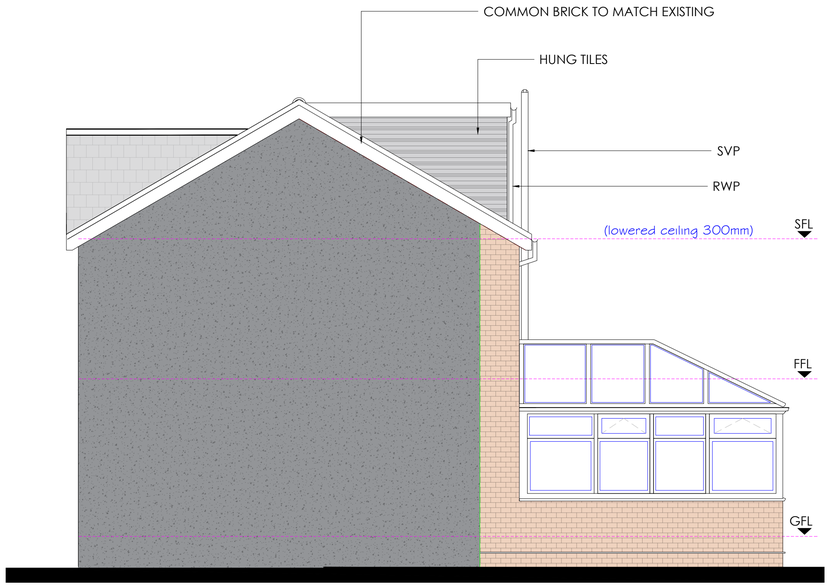

Proposed Rear Party Wall Elevation
Scale 1:50

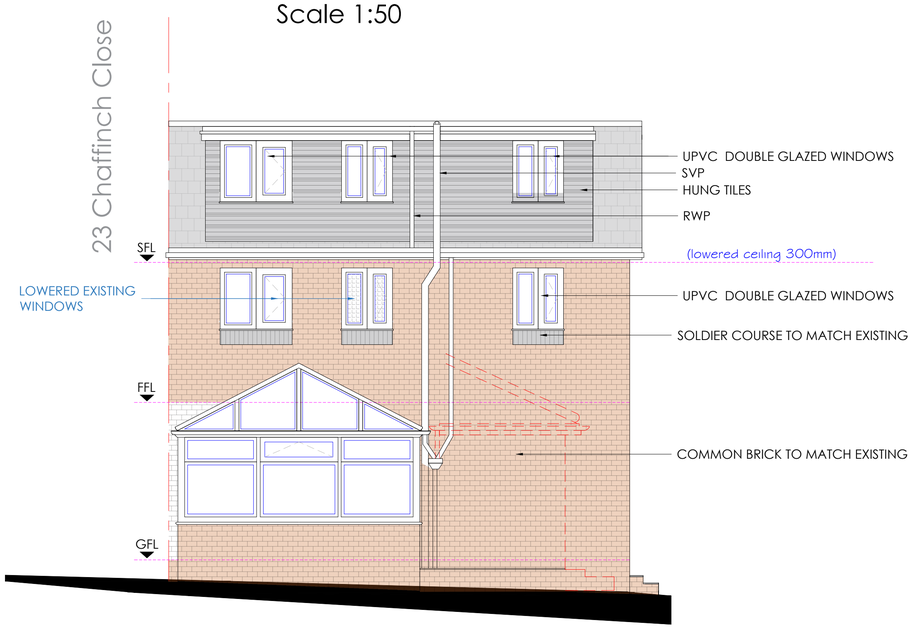

Proposed Side Elevation
Scale 1:50

Proposed Side Elevation
Scale 1:50

GENERAL NOTES

1. The contractor must check the site and the approved drawings before commencing the works and must take any working measurements as necessary and any discrepancy must be reported to the client.
2. Work shall comply with any current relevant BS/codes of practices and confirm to the Building Regulations including the latest amendment. The contractor is responsible for setting out the works.

PROJECT ADDRESS

21 Chaffinch Close
Wythenshawe,
Manchester
M22 4WX

PROJECT

Double storey side extension and flat roof dormer to existing and proposed extension

KEY

	Boundary
	Structure to be demolished
	Structure to be demolished
GF	Ground FloorLevel
FFL	First Floor Level
SFL	Secong Floor Level

REVISION	DATE

Drawing No.
PP176(4)24

Scale
1:50 @ A1

Date
26.03.24

Drawn by
SI

AT A. Design

Address:
12 Hastings Gardens
Stockport
SK5 8BF
T. 07830039347
E.ata_design@hotmail.com