Location Plan

Site Address: **Hand Car Wash, Tesco Stores, Burnage Lane, Manchester, M19 1TF**

PlanningPortal

Date Produced: **10-Apr-2024**

Scale: **1:1250 @A3**

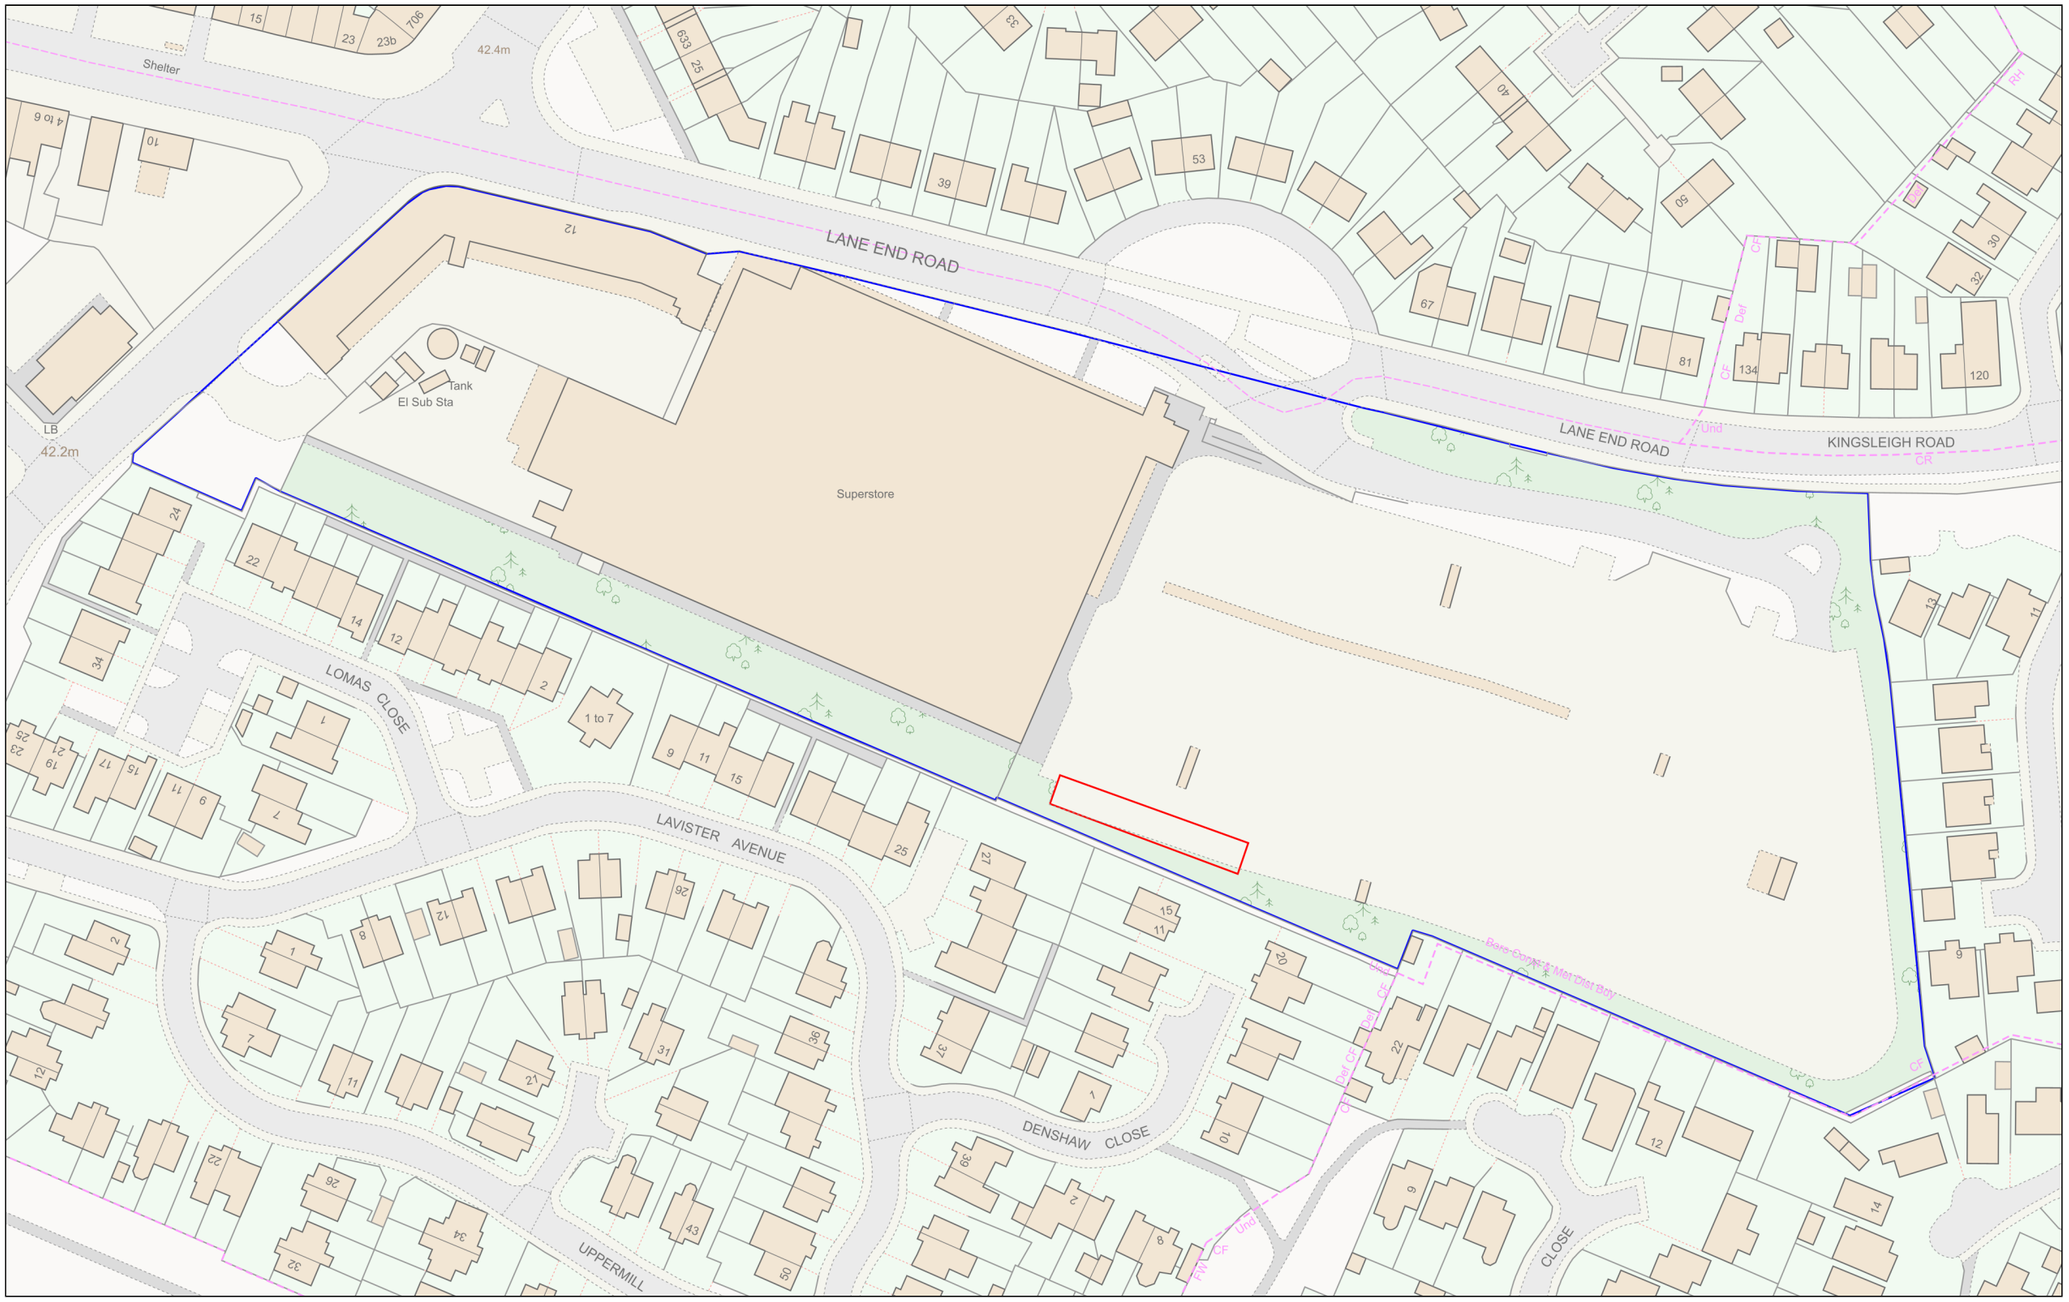

Planning Portal Reference: **PP-12906045v1**

0 50

Metres

Powered By TerraQuest

© Crown copyright and database rights 2024 OS 100042766