




1200mm high railings & metal posts

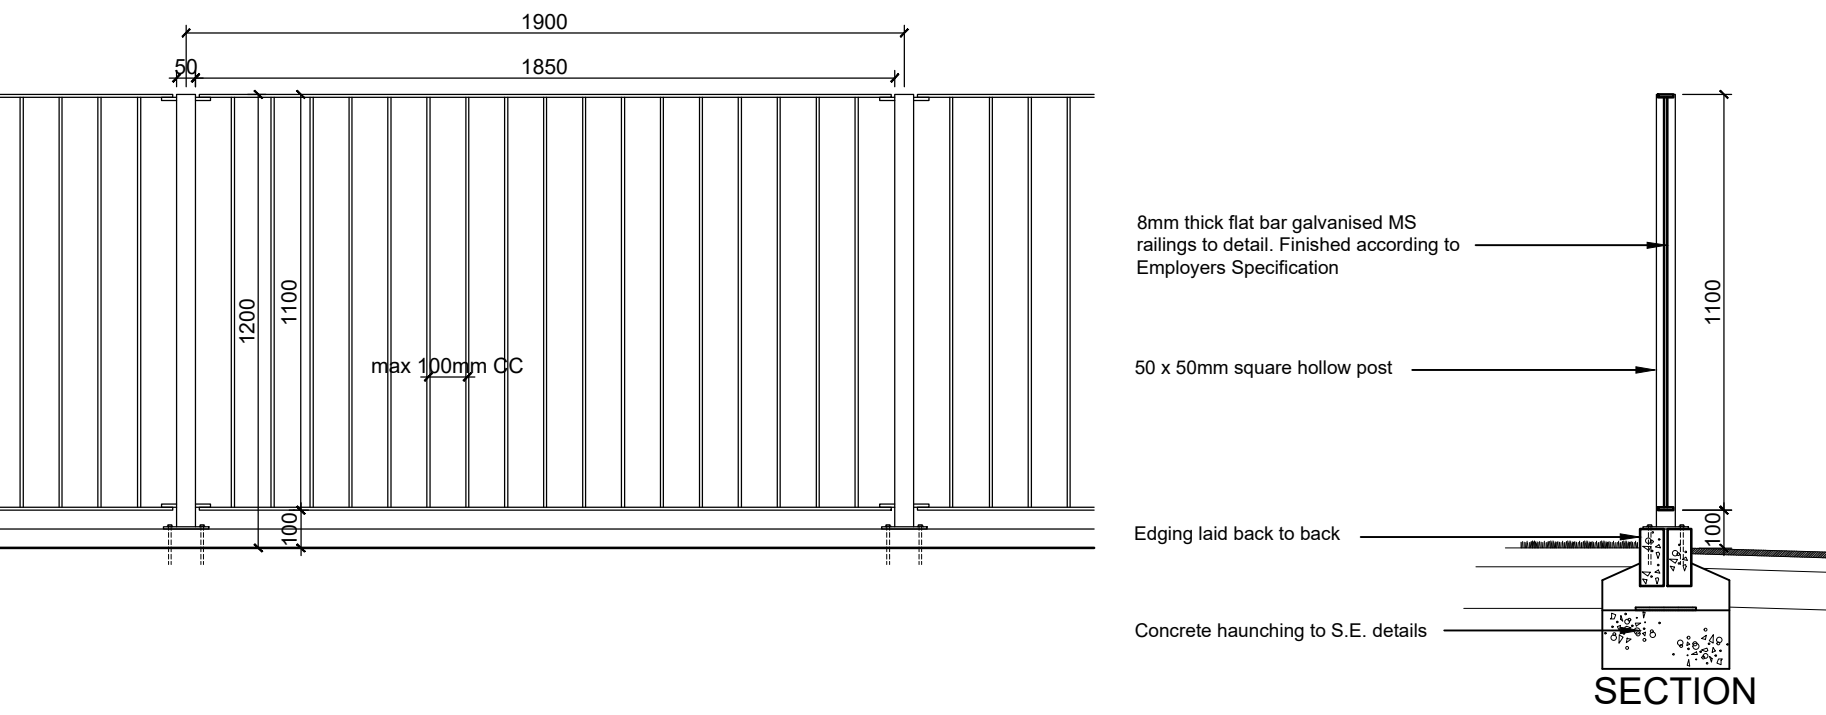


1800mm high railings & metal posts

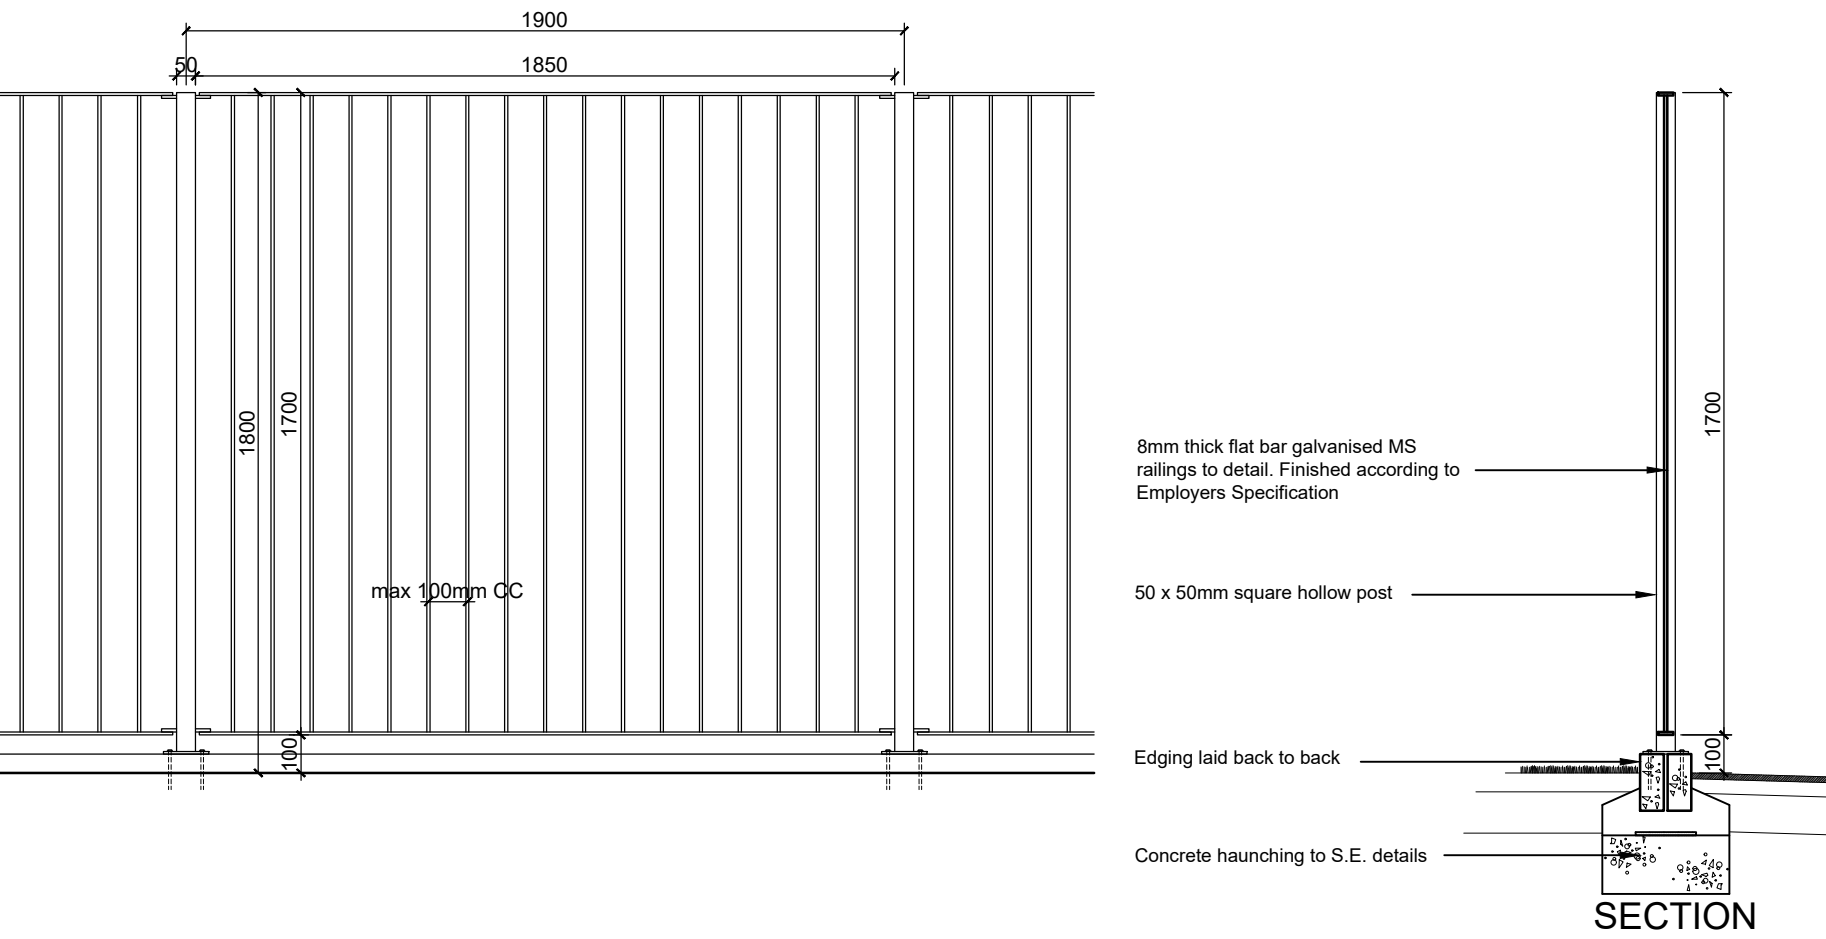


2100mm high railings & metal posts

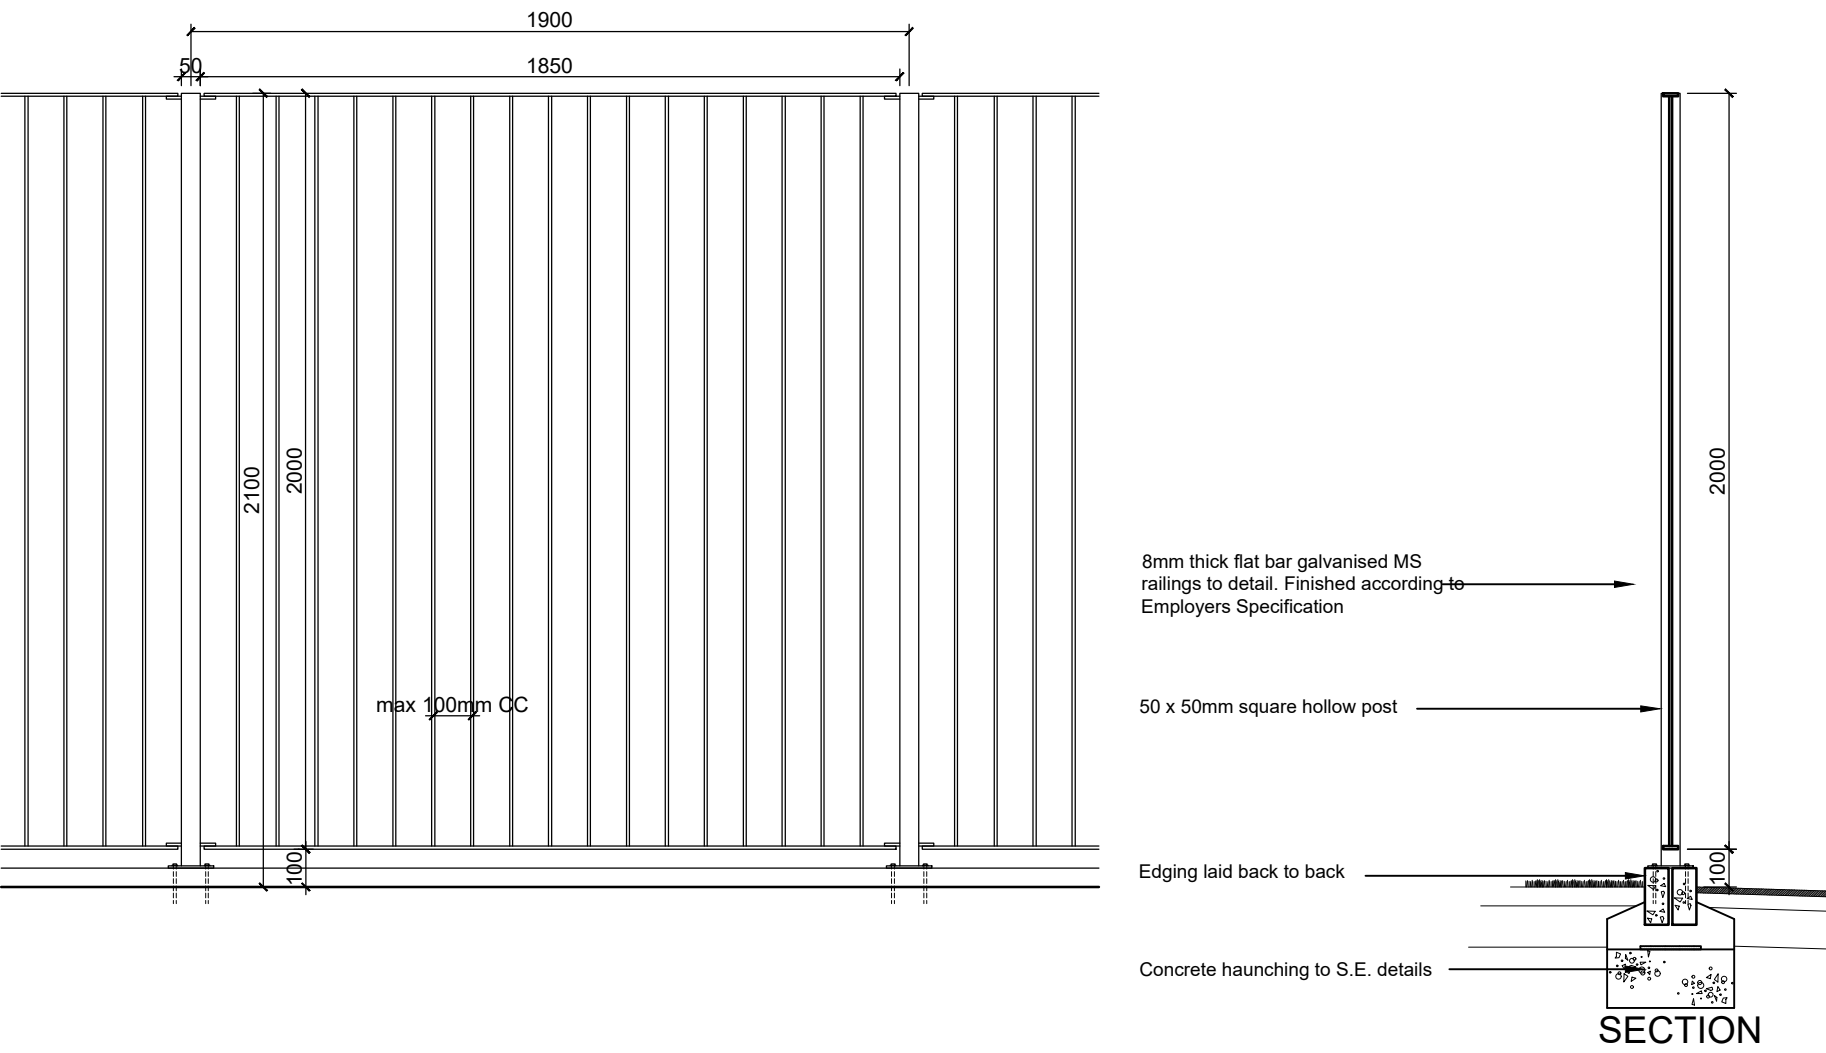

Low brick wall with railings above (total 1200mm high)

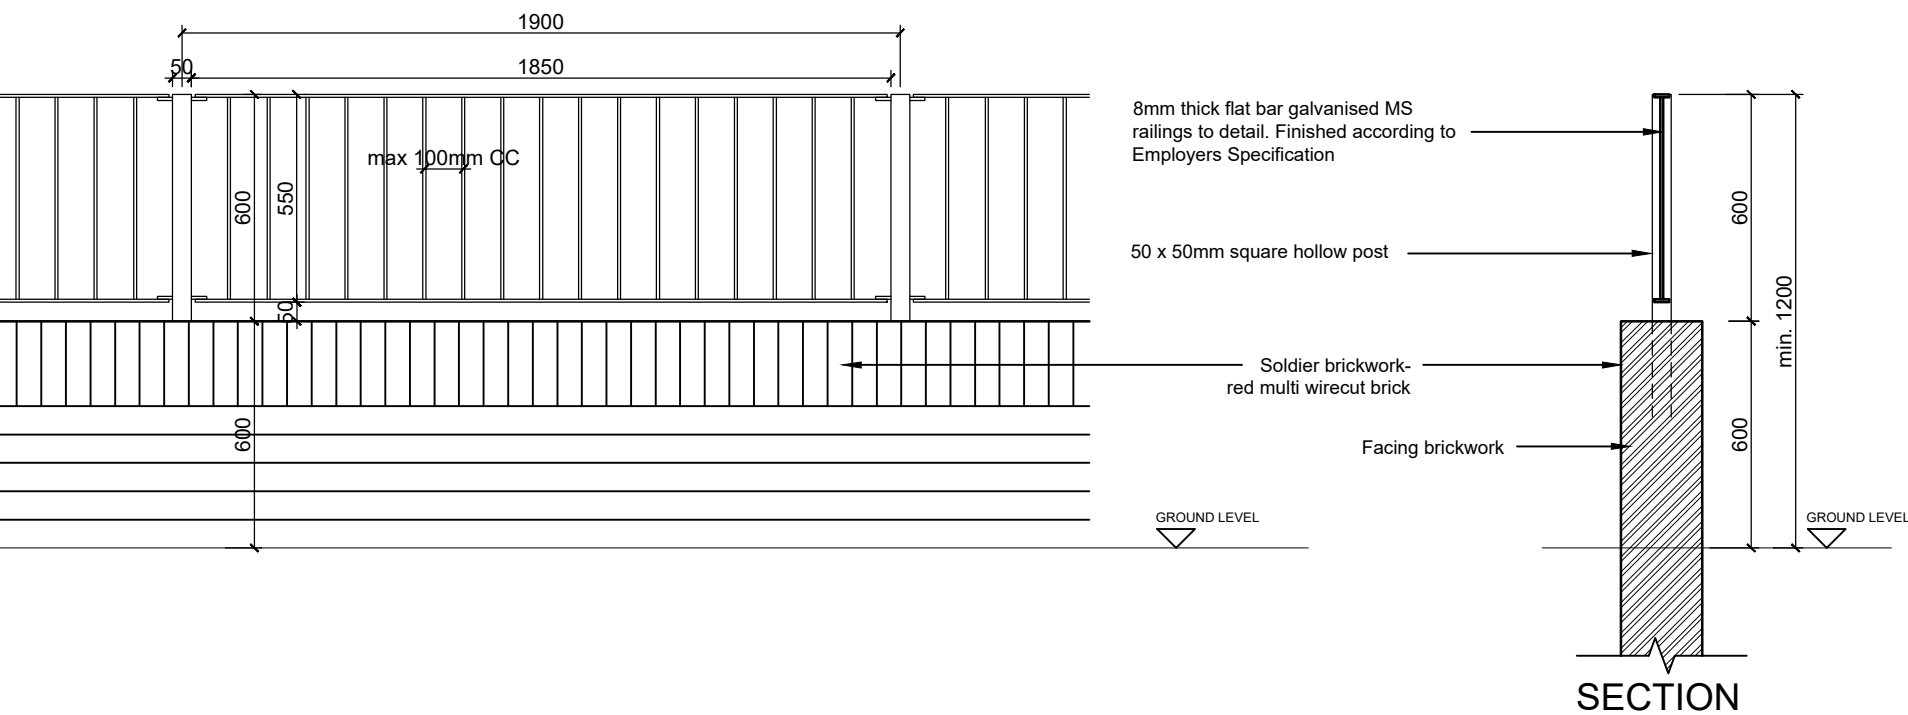

2100mm brick wall with soldier course and gate

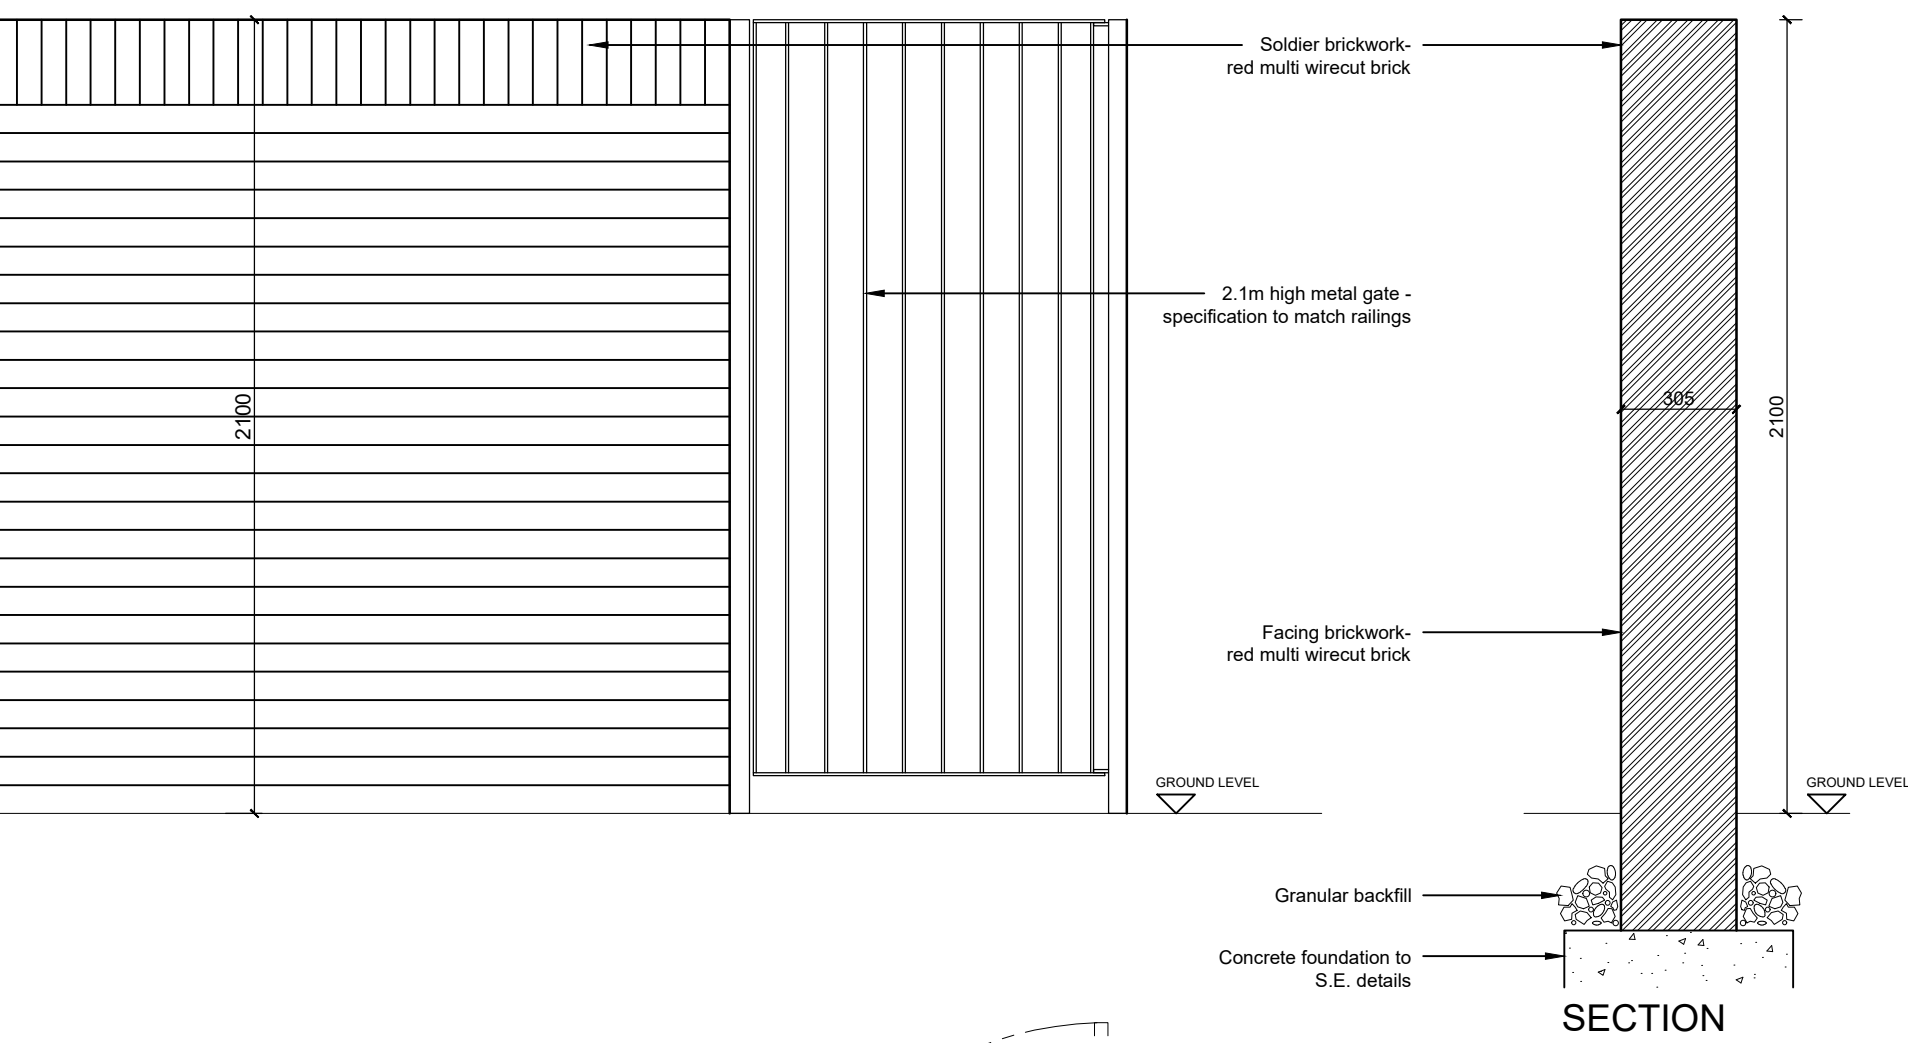

PLAN

©TRIANGLE ARCHITECTS LIMITED
■THIS DRAWING IS THE SUBJECT OF COPYRIGHT WHICH VESTS IN TRIANGLE ARCHITECTS LIMITED. IT IS AN INFRINGEMENT OF COPYRIGHT TO REPRODUCE THIS DRAWING, BY WHATEVER MEANS, INCLUDING ELECTRONIC, WITHOUT THE EXPRESS WRITTEN CONSENT OF TRIANGLE ARCHITECTS LIMITED WHICH RESERVES ALL ITS RIGHTS.
■TRIANGLE ARCHITECTS LIMITED ASSERTS ITS RIGHTS TO BE IDENTIFIED AS THE AUTHOR OF THIS DESIGN.
■DRAWING NOT TO BE SCALED. FIGURED DIMENSIONS TO BE WORKED TO IN ALL CASES.
■THE CONTRACTOR IS RESPONSIBLE FOR CHECKING DIMENSIONS, TOLERANCES & REFERENCES.
■ANY DISCREPANCY TO BE VERIFIED WITH THE ARCHITECT BEFORE PROCEEDING WITH THE WORKS.
■REPORT ERRORS & OMISSIONS TO ARCHITECT.
■WHERE AN ITEM IS COVERED BY DRAWINGS OF DIFFERENT SCALES, THE LARGER SCALE DRAWING TO BE WORKED TO, DO NOT SCALE FROM THE DRAWING. FIGURED DIMENSIONS TO BE WORKED TO IN ALL CASES.
■CHECK ALL DIMENSIONS ON SITE.
■DRAWING TO BE READ IN CONJUNCTION WITH THE HEALTH & SAFETY PLAN, AND ALL RELEVANT RISK ASSESSMENTS AND THE FOLLOWING DRAWINGS:

NB.: Please refer to Landscape Plan for location of boundary treatments

P01	15.07.24	MM	Issued for planning				
Rev	Date	By	Remarks				
Client: Great Places Housing Group							
Project Name: Russell Road Extra Care Housing							
Drawing Name: Boundary Treatment Details							
Drawing Purpose: PLANNING							
TRIANGLE ARCHITECTS CDB No.	Project Number: 22-036		Drawing Number: 2501		Revision: P01		
	Project	Origin	Vol/Sys	Level	Type	Role	Number
	RUS - TRI - ZZ - ZZ - DR - A - 2501						
Status:	Scale @ A1:		Drawn:	Checked:	Date:		
	1:20		MJT	MM	July 2024		
 TRIANGLE ARCHITECTS							
Tel: 0161 272 3500 E-mail: studio@trianglearchitects.co.uk Web: www.trianglearchitects.co.uk Twitter: @TriangleArch				4 Jordan Street Manchester M15 4PY			