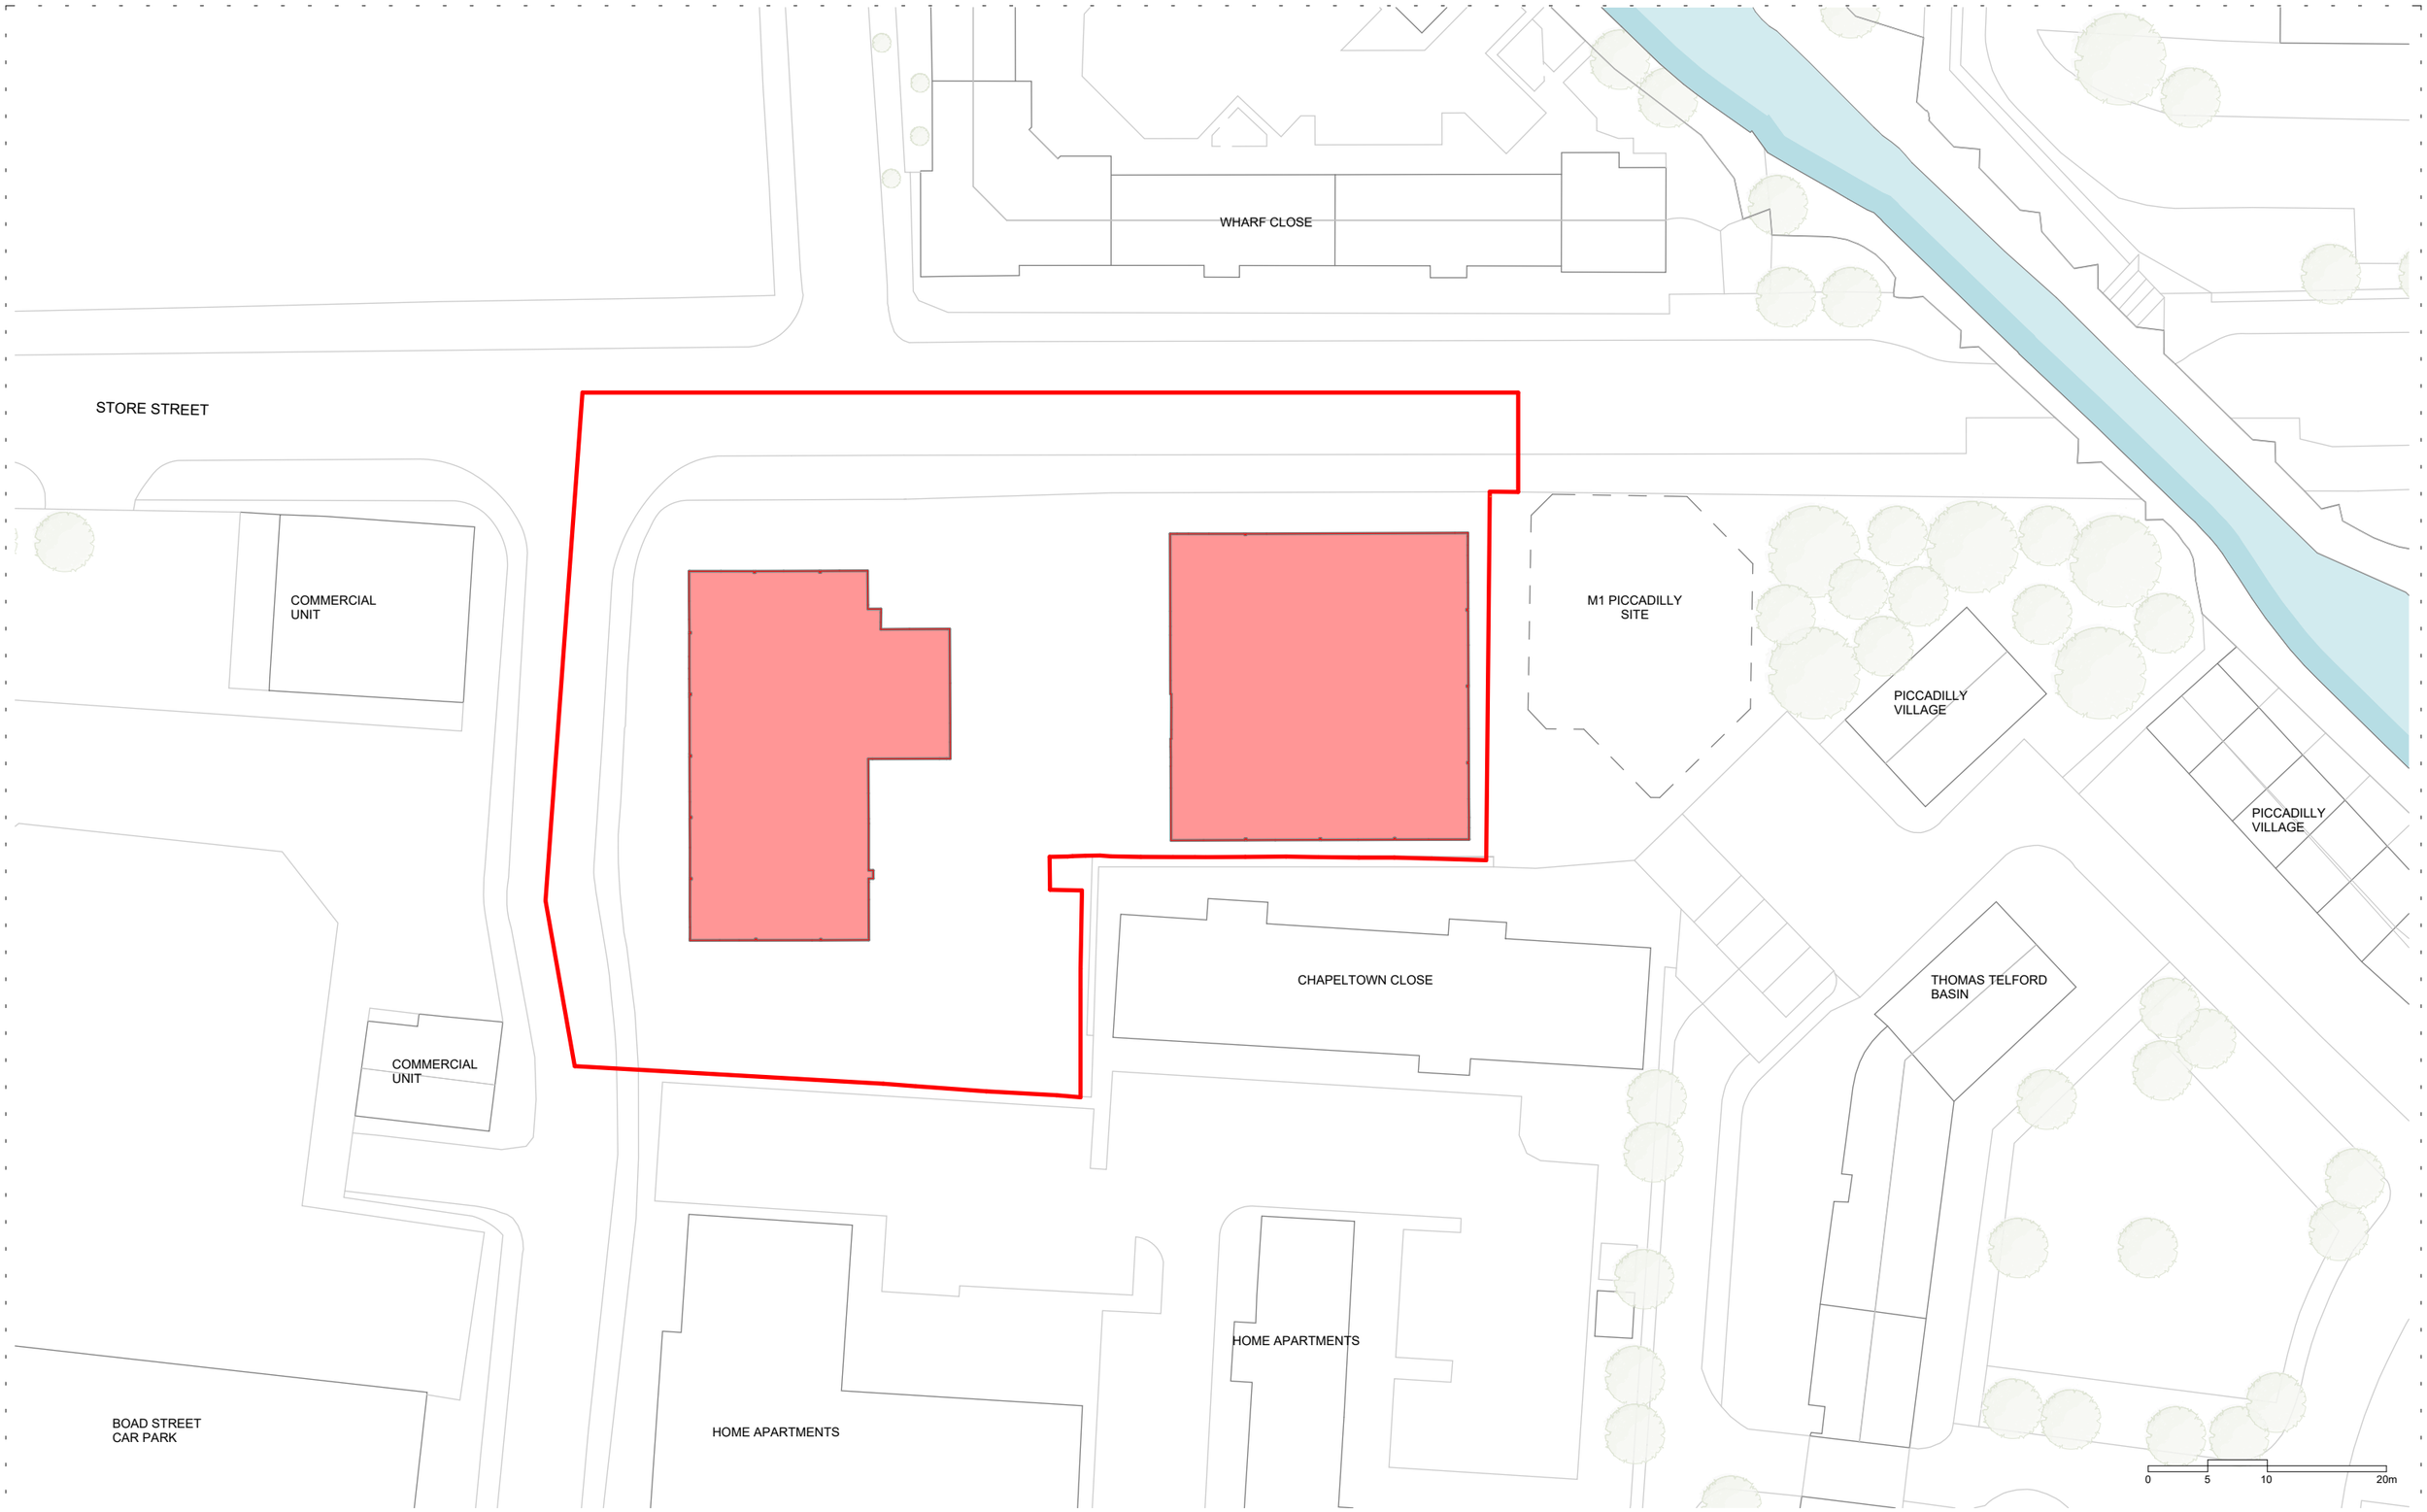

DO NOT SCALE OFF DRAWING, REFER TO INDICATED DIMENSIONS ONLY.

DRAWING TO BE READ IN CONJUNCTION WITH SHP SPECIFICATION.

INDICATIVE DETAILS TO ILLUSTRATE VISUAL INTENT ONLY. ALL TO CONTRACTORS DESIGN.

ALL DETAILS TO BE COORDINATED WITH ADJACENT TRADES AND SE M+E ENGINEER DETAILS.

THE CONTRACTOR IS RESPONSIBLE FOR MEETING THE SPECIFIED PERFORMANCE CRITERIA.

Planning boundary

Buildings to be Demolished

Sparkle Street	10413-SHP-Z0-A-B5D8-JC20-XP-XX-001	
PLANNING ISSUE	April 2024	P02
Site Wide - Demolition Plan	10413	1 : 500 @A3

simpsonhaugh

Manchester +44 (0)161 835 2345

London +44 (0)20 7549 4000

© SimpsonHaugh and Partners 2021