
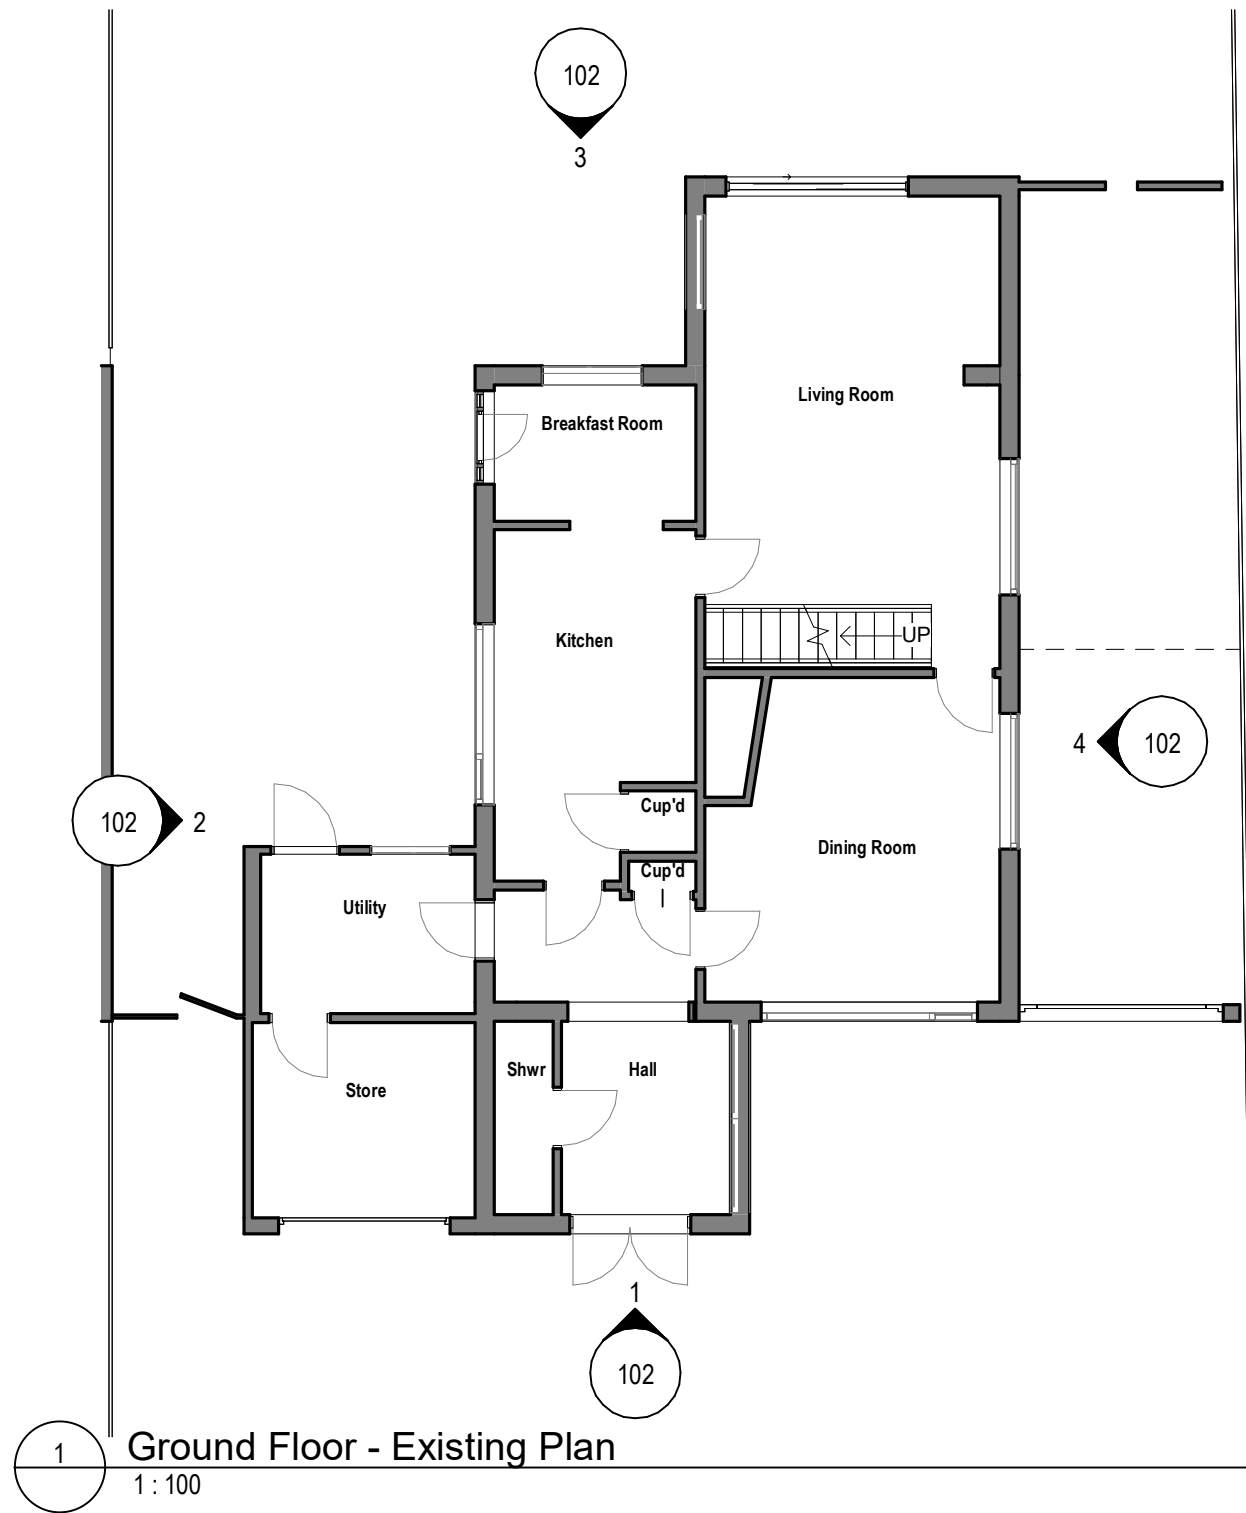


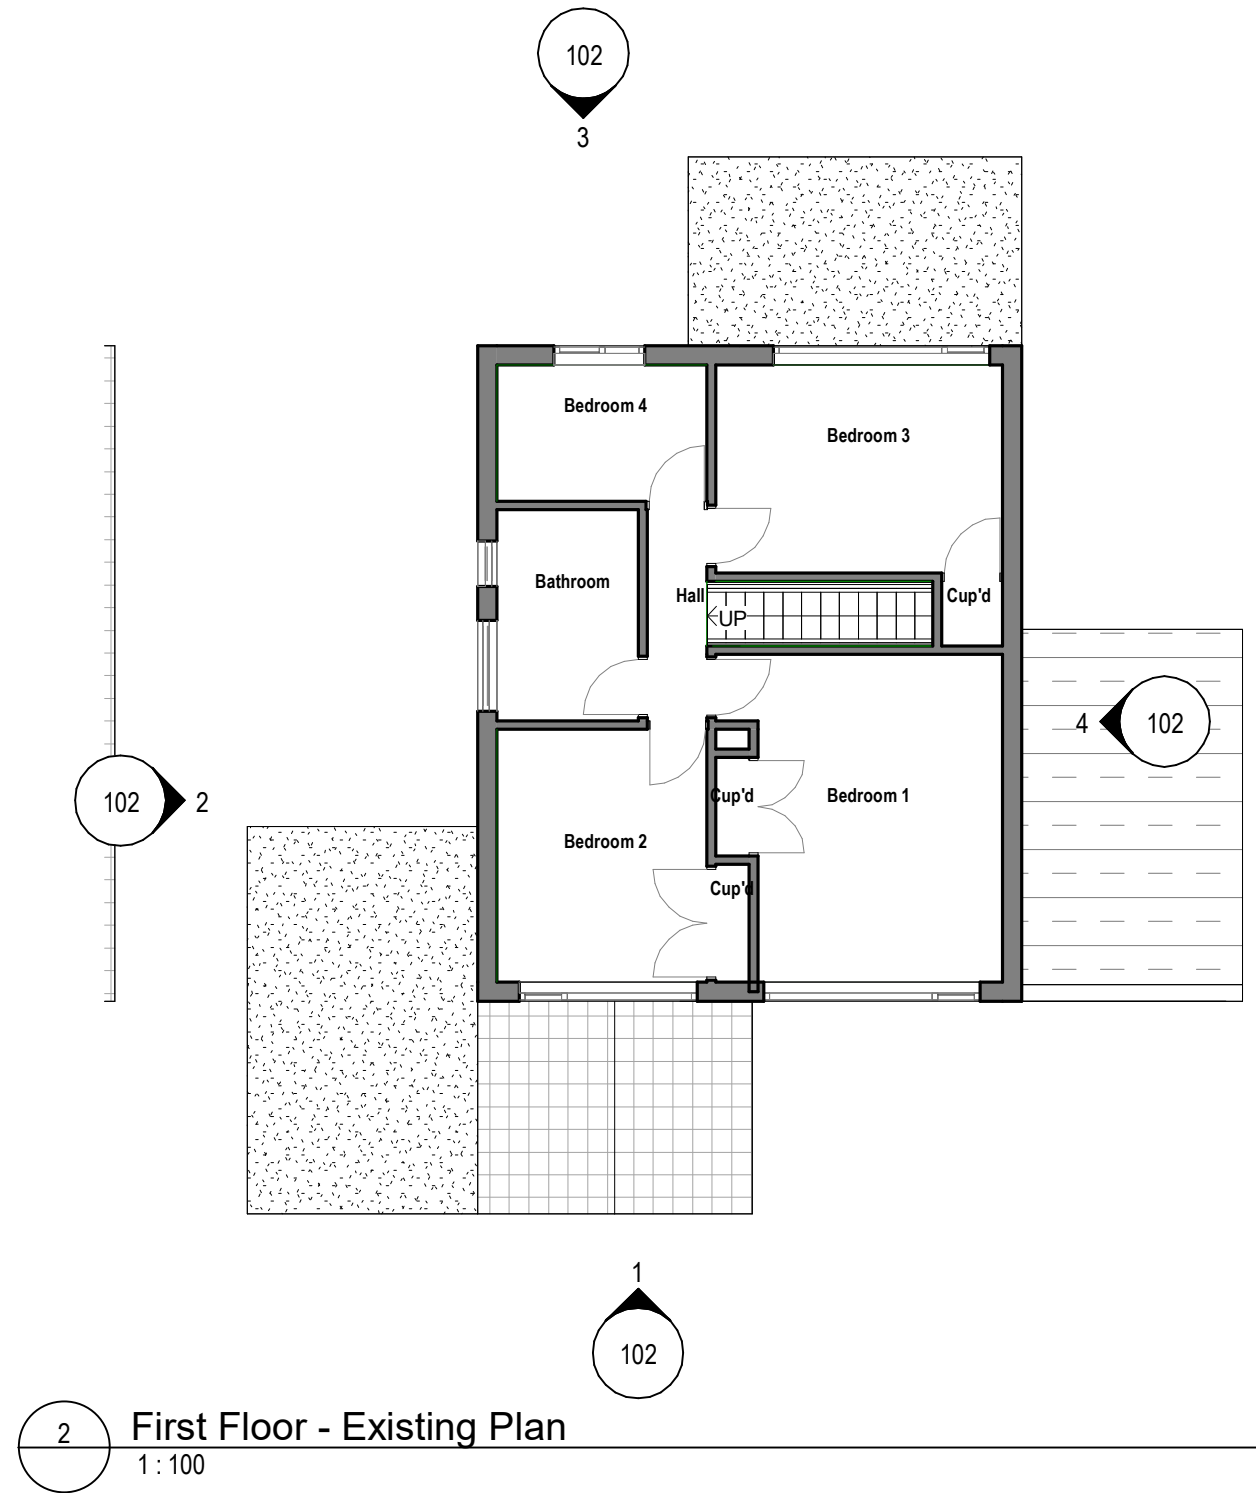

					<p>Scale bar</p> <p>1 0 1 2 3 4 5</p>  <p>SCALE 1:100 m</p>		<p>North</p> 							Low Energy Retrofit - 95 Bleak Hey Road				
									Existing Plans									
									Scale @A3 1 : 100		Status Planning		Suitability S2		Revision -			
									Drawing Number 95BHR - 95B - A - 101									
No.		Revision			Date		Initial		Chk'd									