




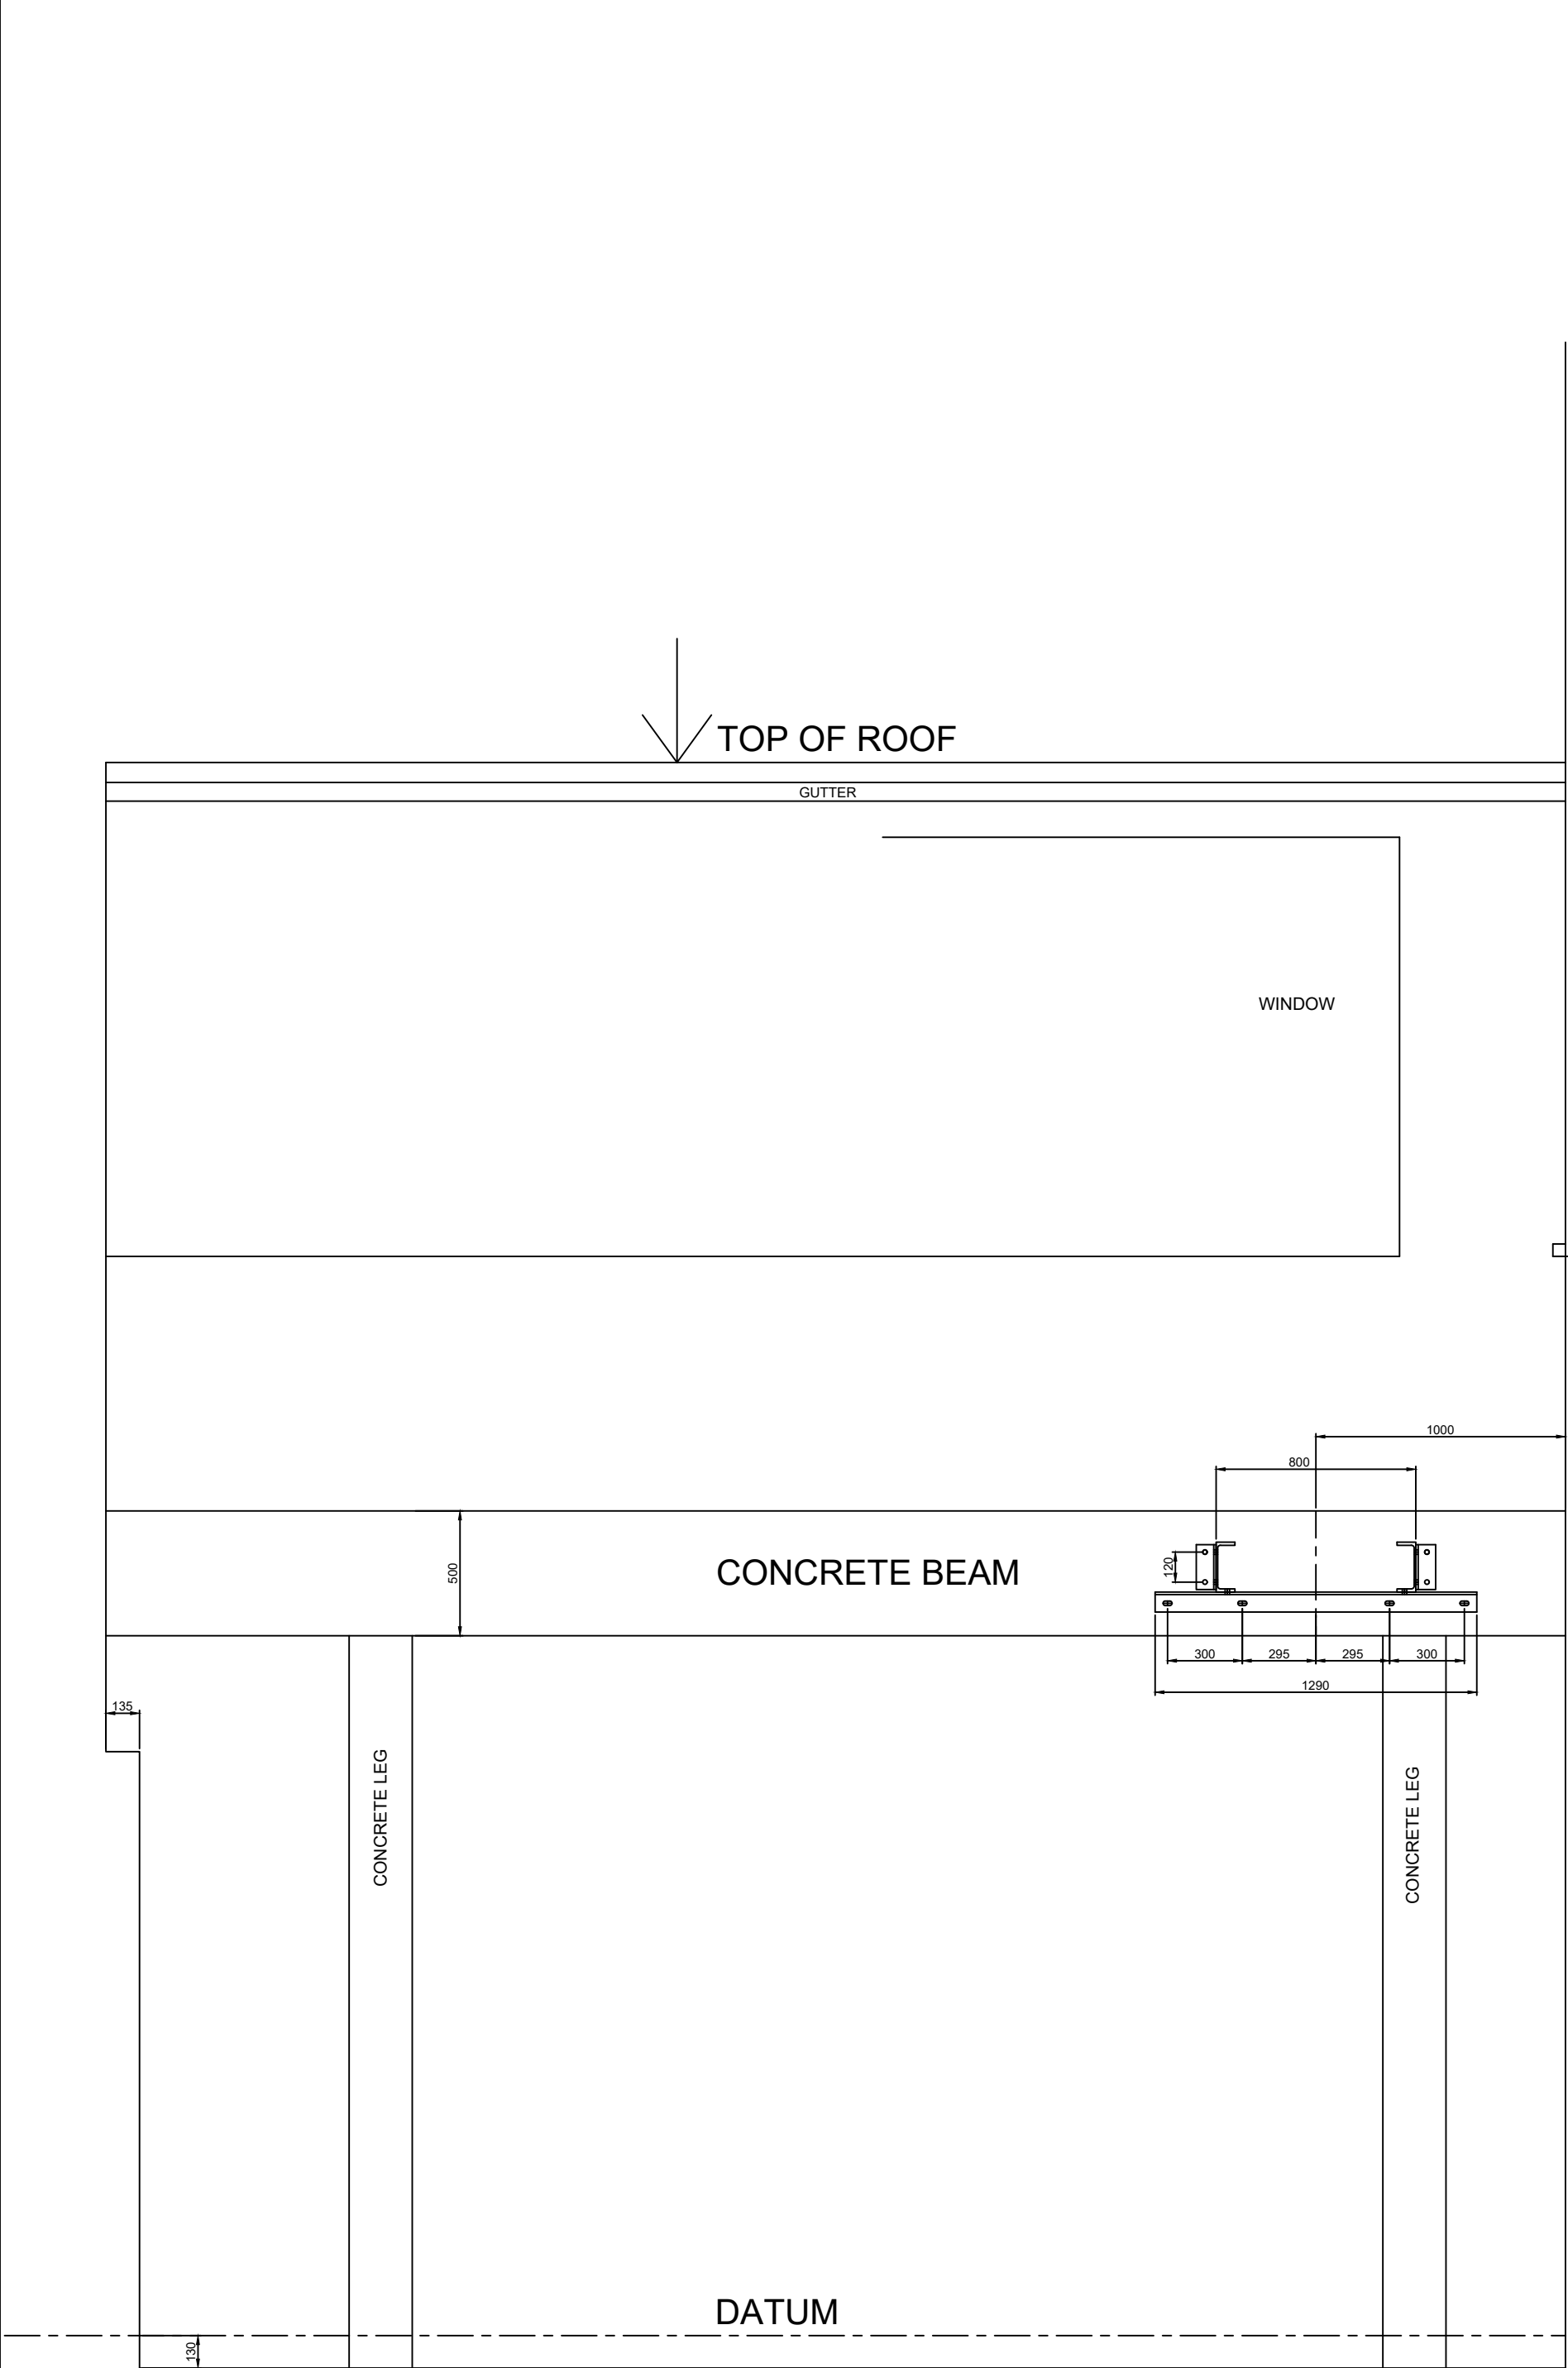


VIEW ON C - C

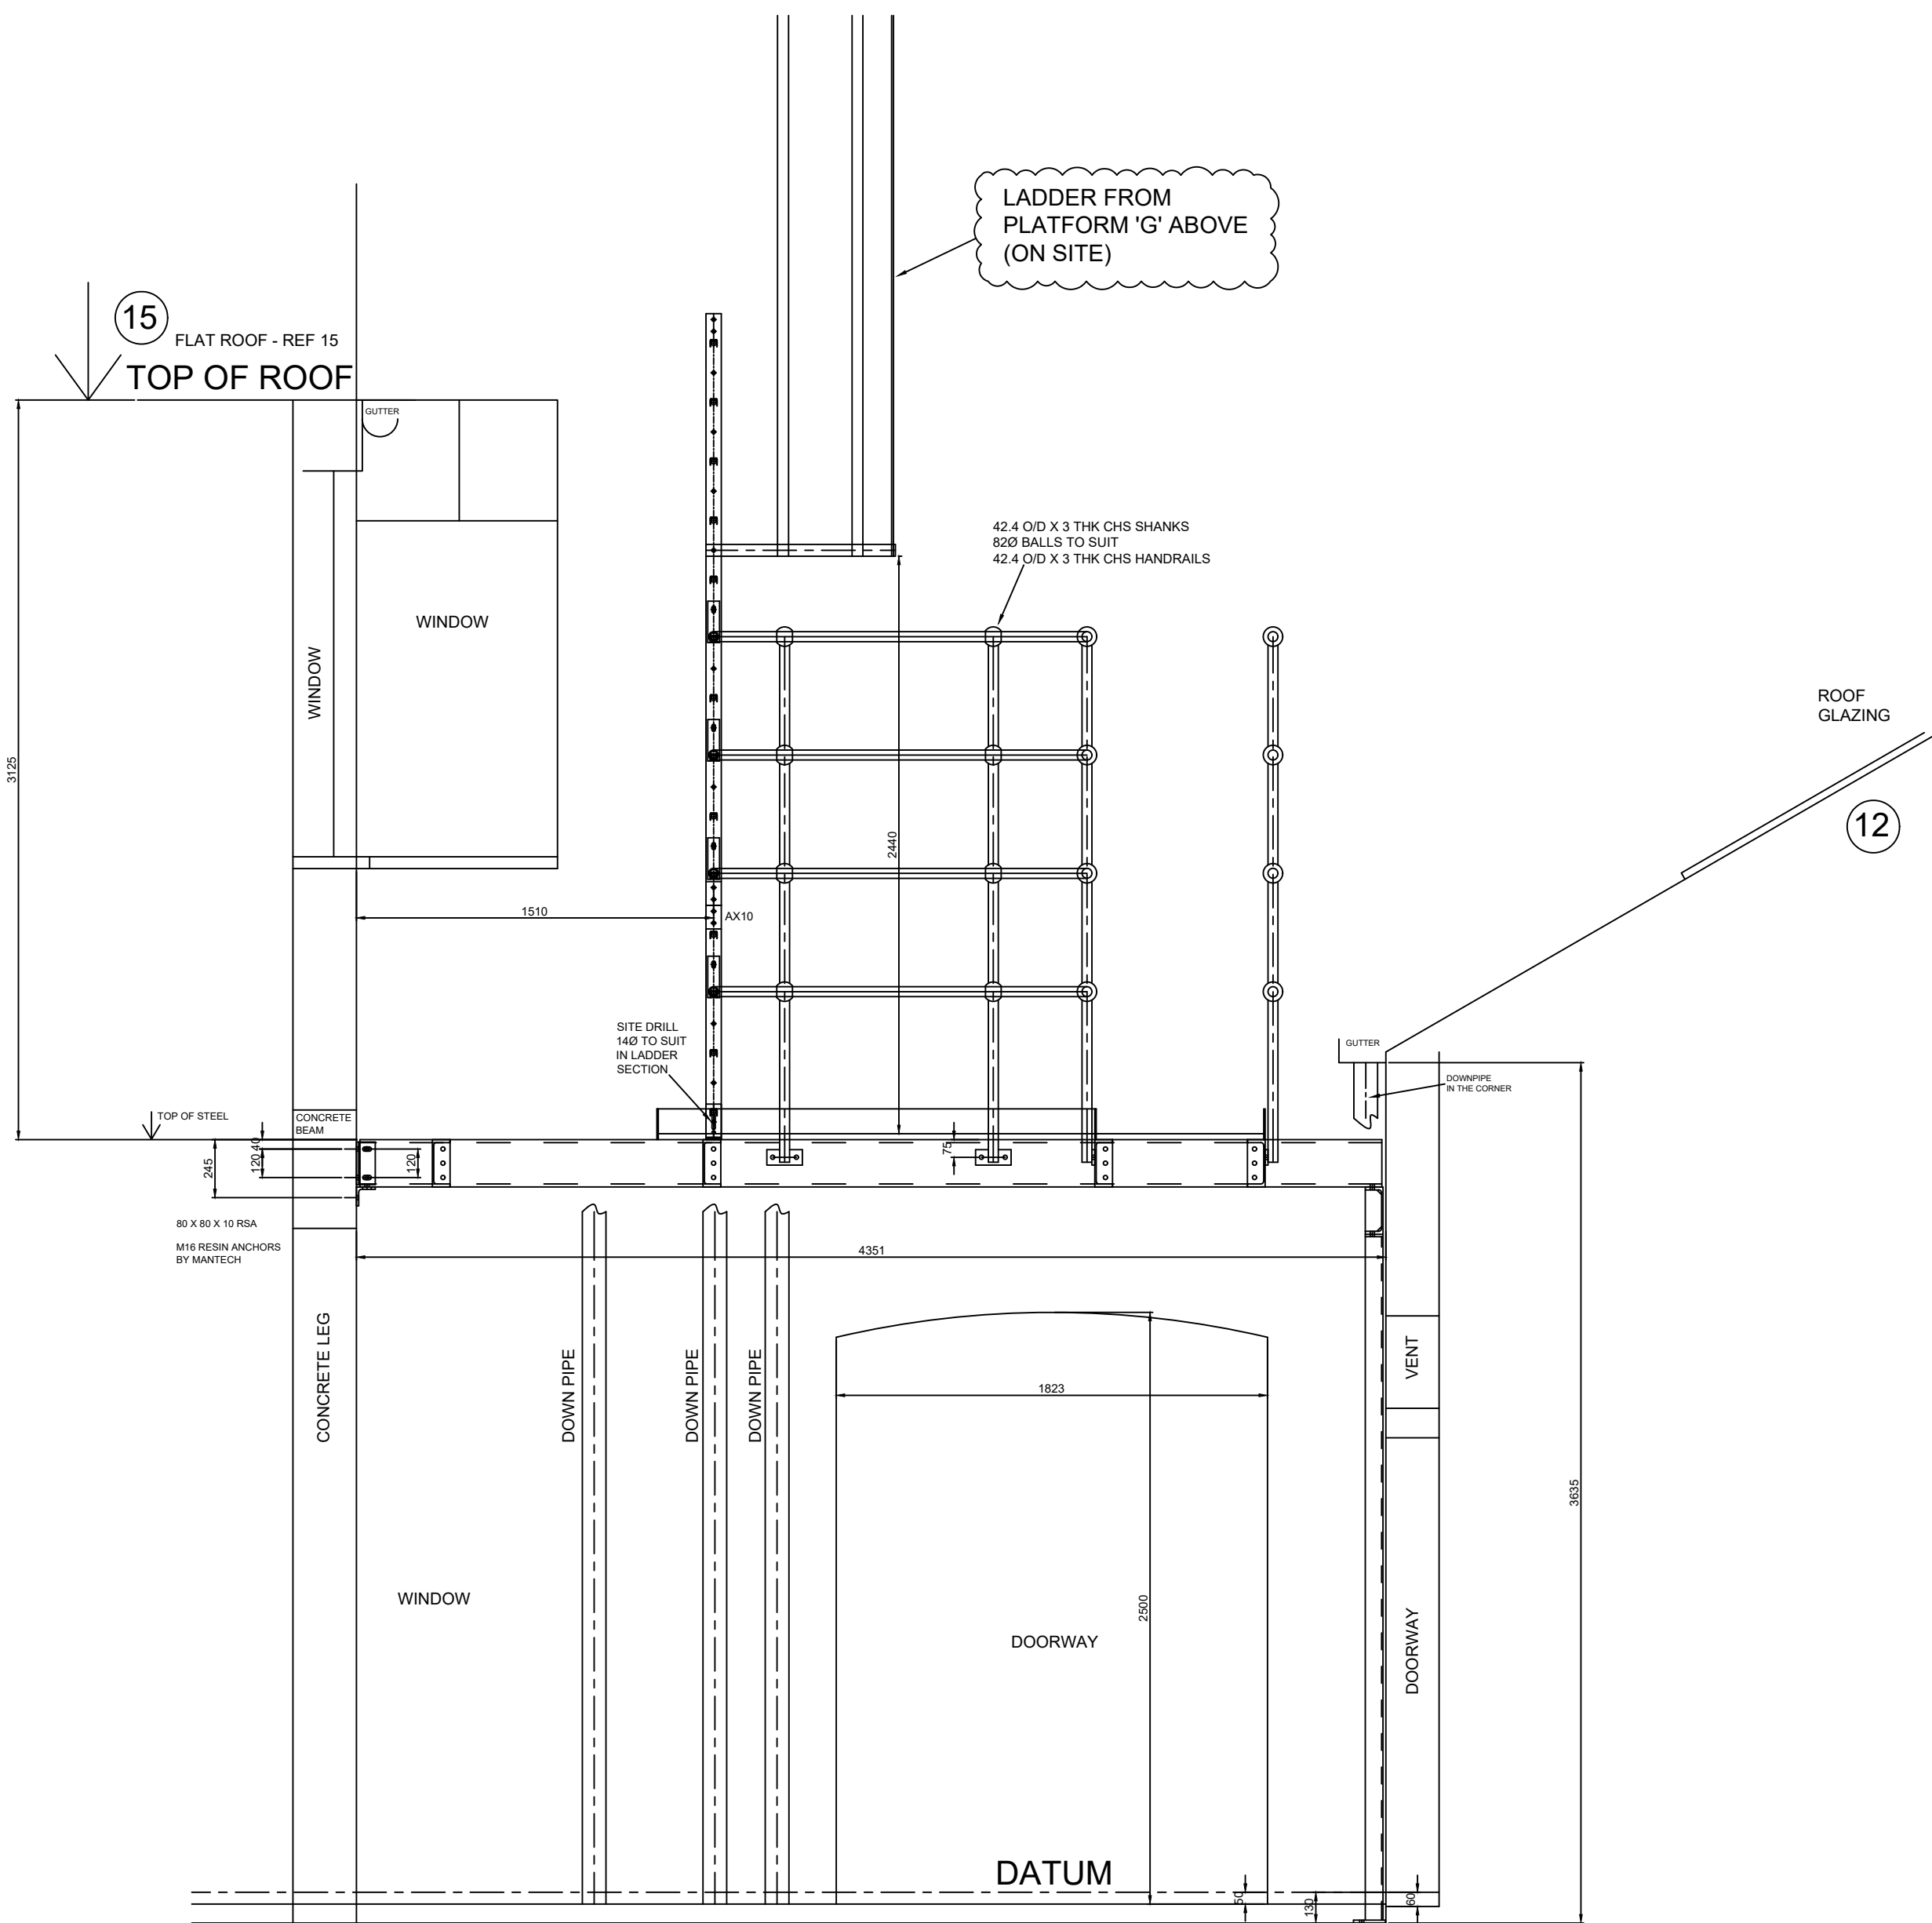


VIEW ON A - A

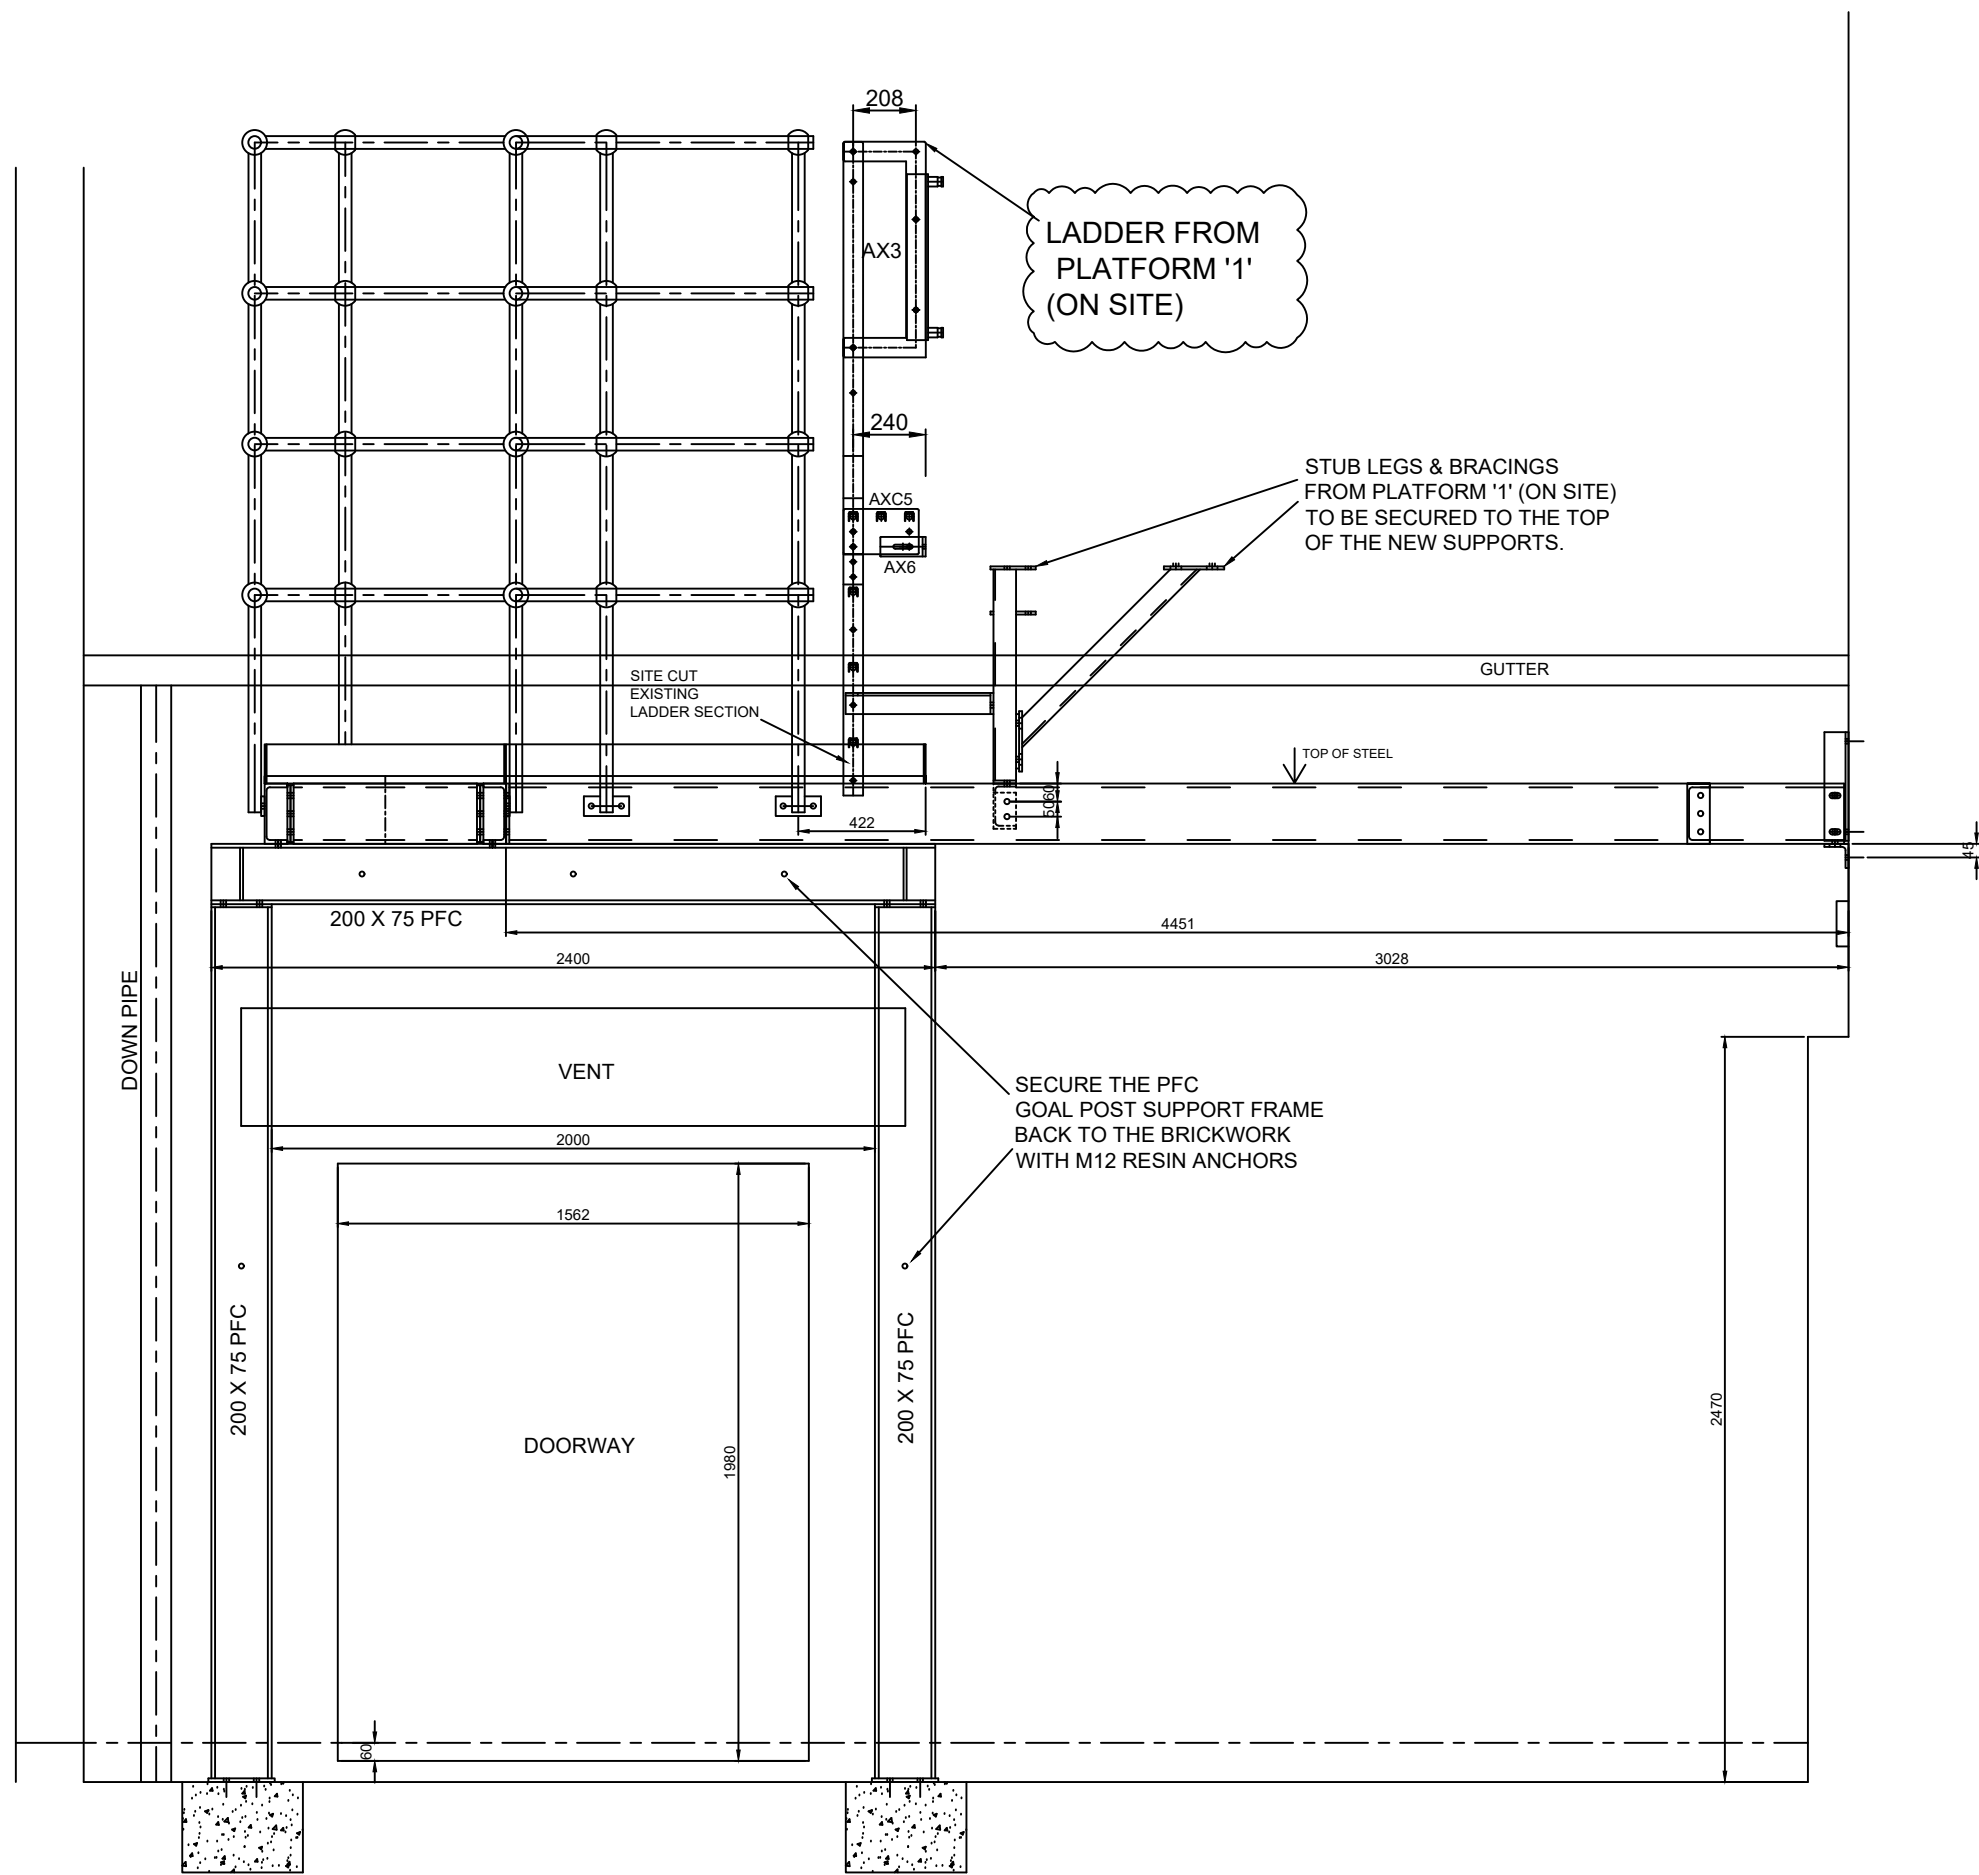

VIEW ON B - B

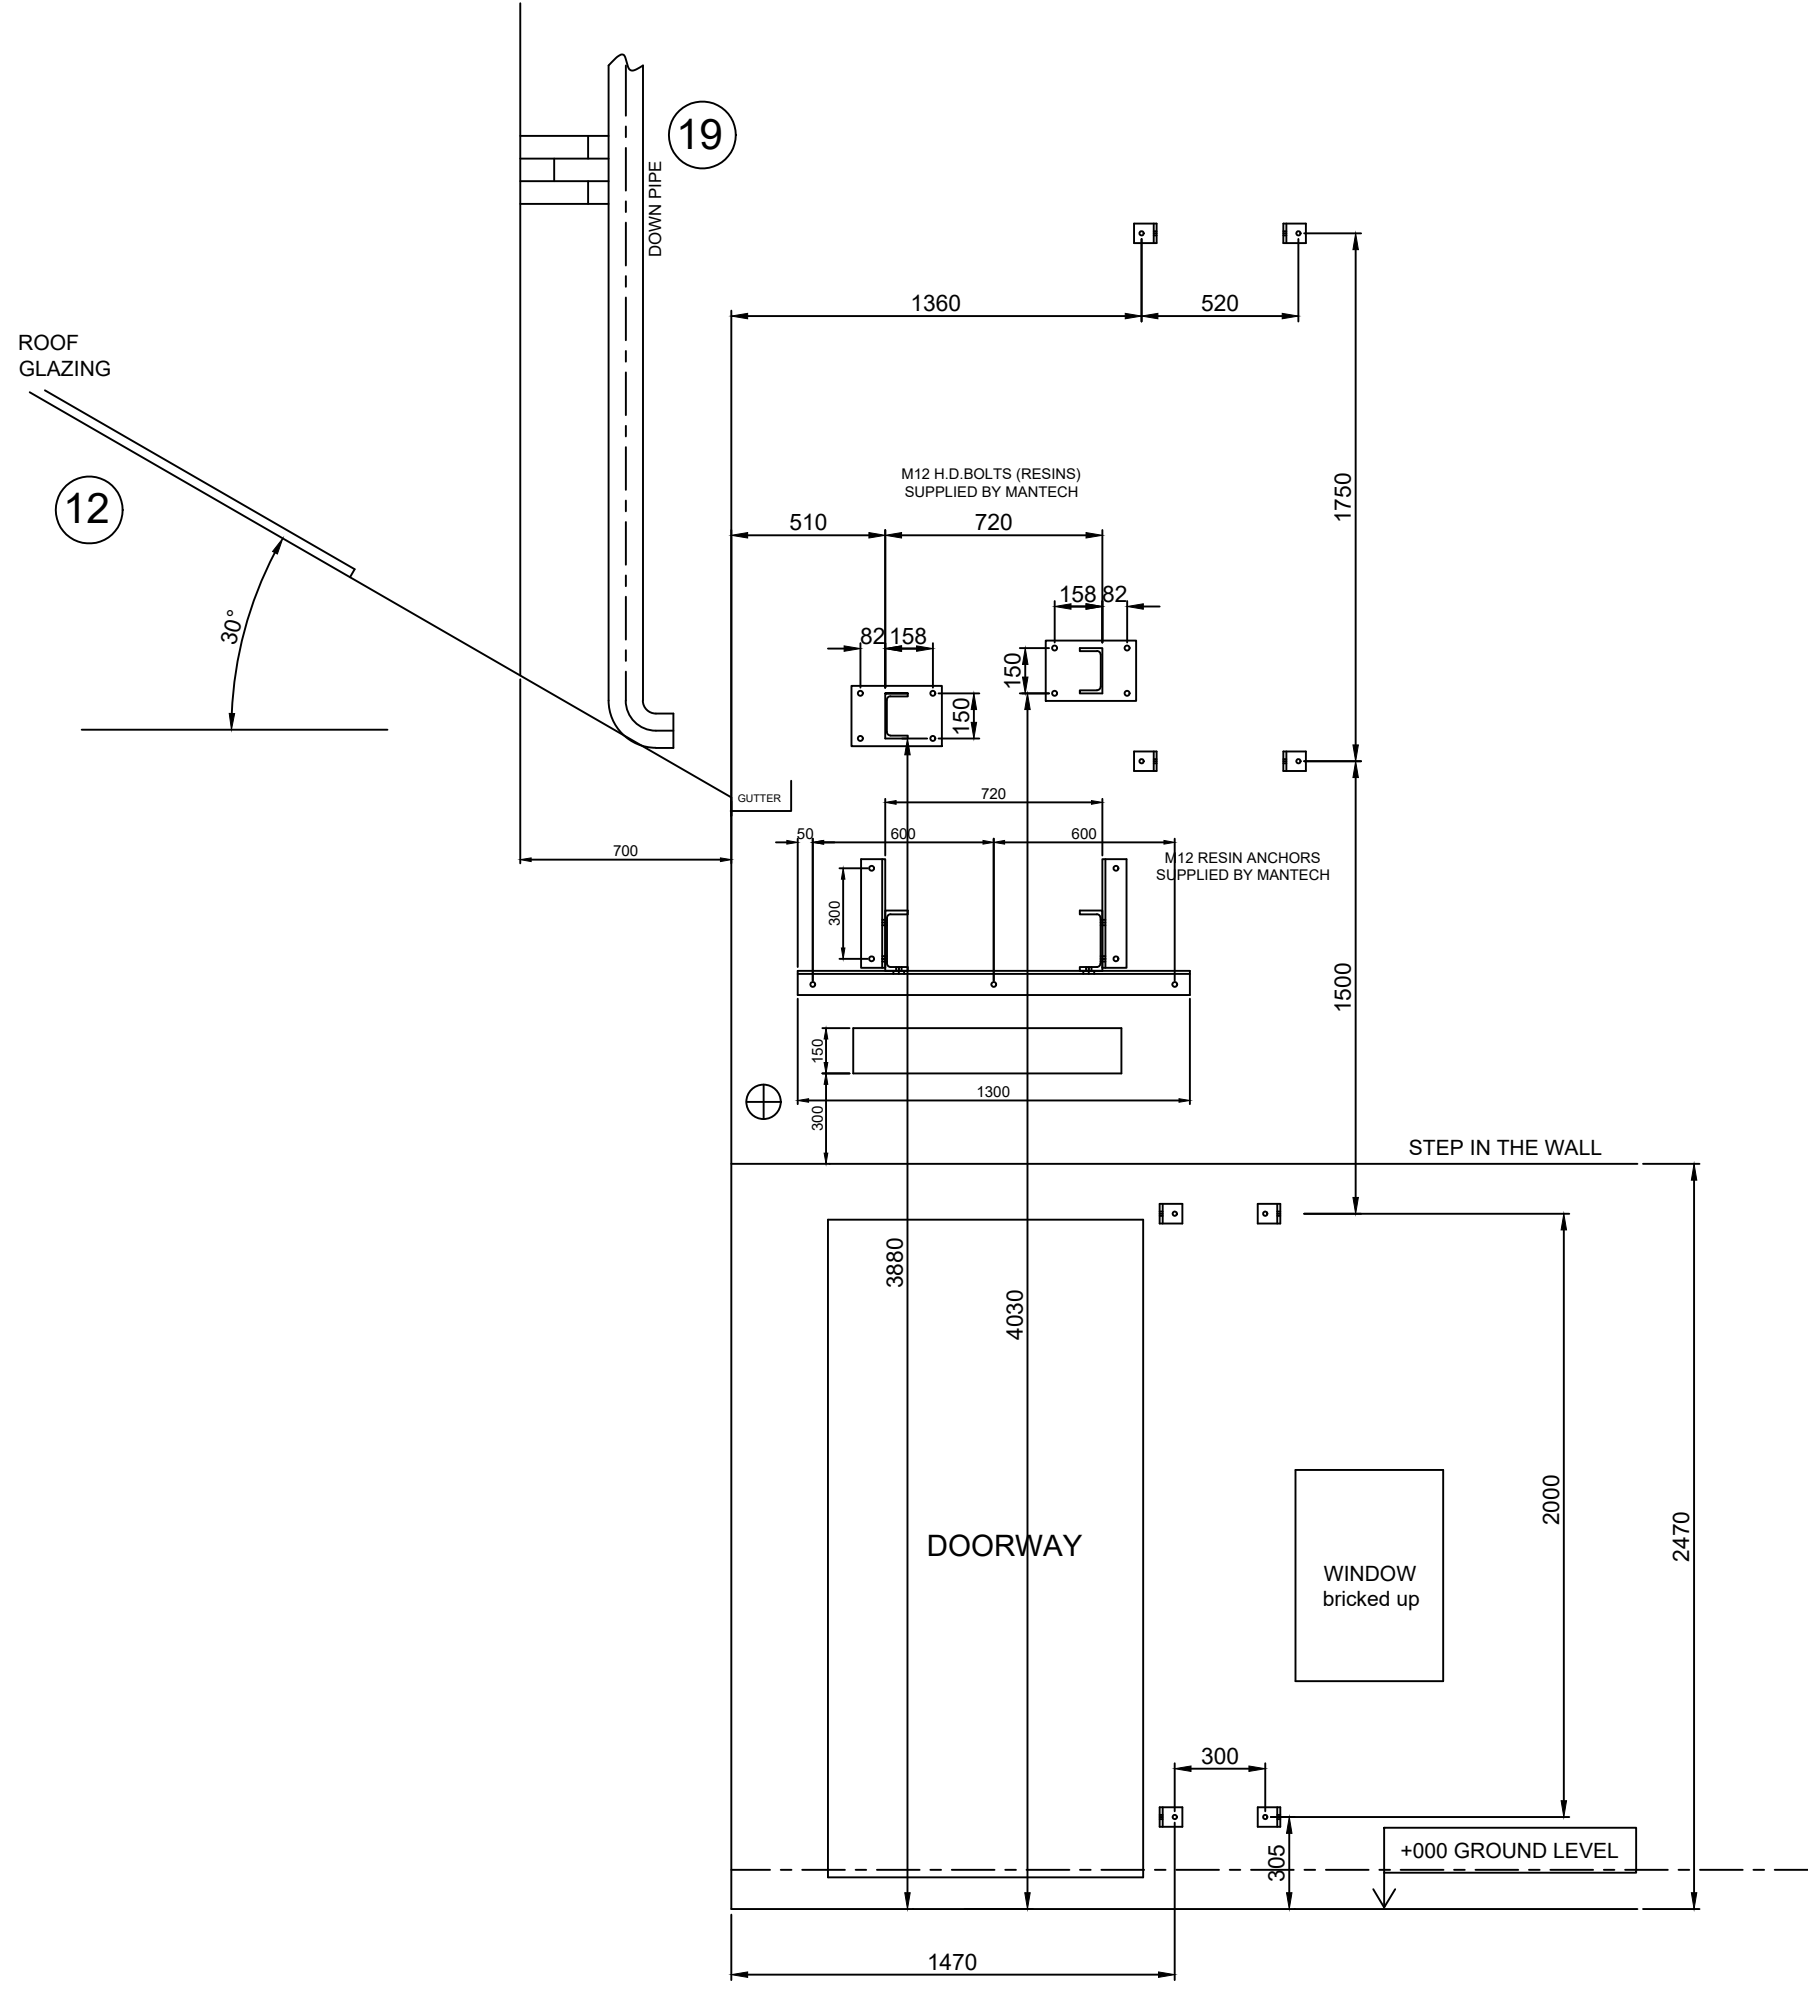

VIEW ON D - D
SHOWING FIXINGS
TO BUILDING REF 19

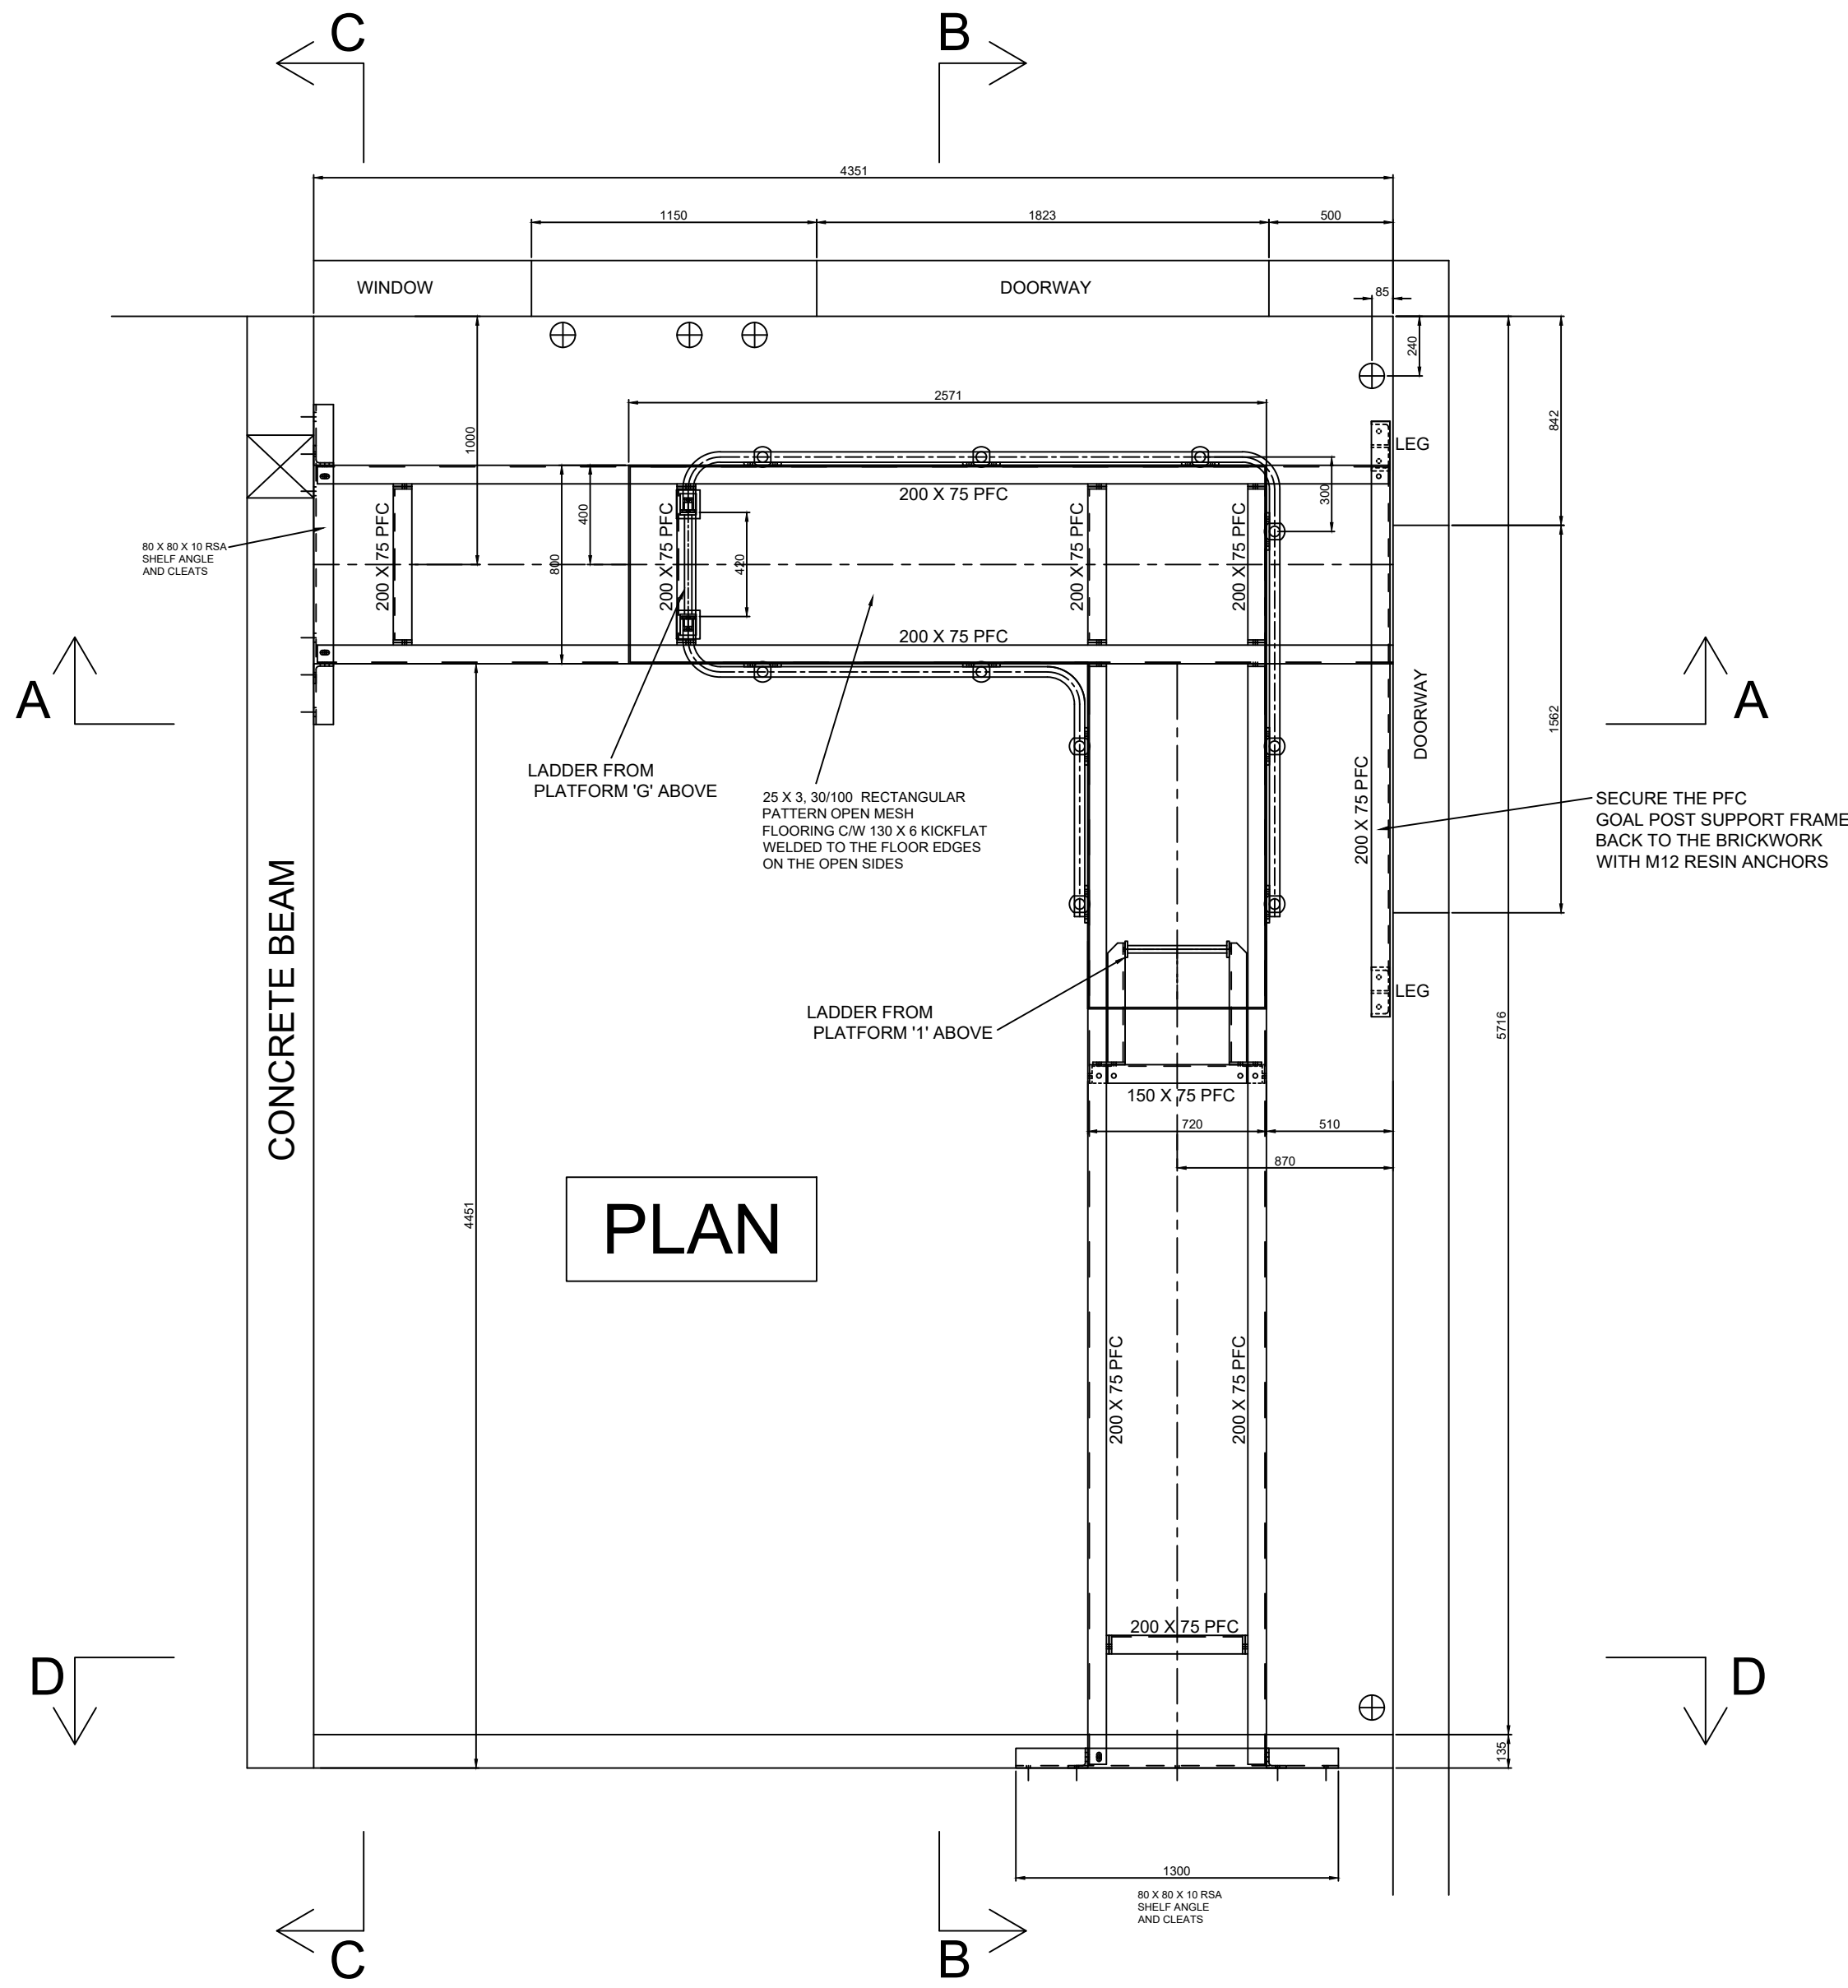

PLAN

E				
D				
C				
B				
A				
Rev.	Date.	Signature.	Amendments.	Approved.
Erection Marks:			Finish:	
Steelwork.....			GALVANISED	
Flooring.....			GALVANISED	
Handrailing.....			GALVANISED	
Other.....				
ALL ITEMS TO BE HARD STAMPED. ALL WELDS 6mm LEG FILLET WELDS U.N.O				
Manufactured in accordance with BS EN ISO 1090 Parts 1 & 2.. Execution class 2 Material Grades: Structural S275JR / CHS S235JR (UON) Tolerances: Refer to Job Card				
Contract: GENERAL ARRANGEMENT OF NEW SUPPORT STRUCTURE TO SUPPORT PLATFORM '1' & LADDER 'G' IN THE GINNEL. MANCHESTER MMU.				
Customer:			GA Ref:	
Mantech Safety Systems				
Drawn: MDG		Date: 02-02-24		Scale:
Drawing Number: SO-001				Amendment