

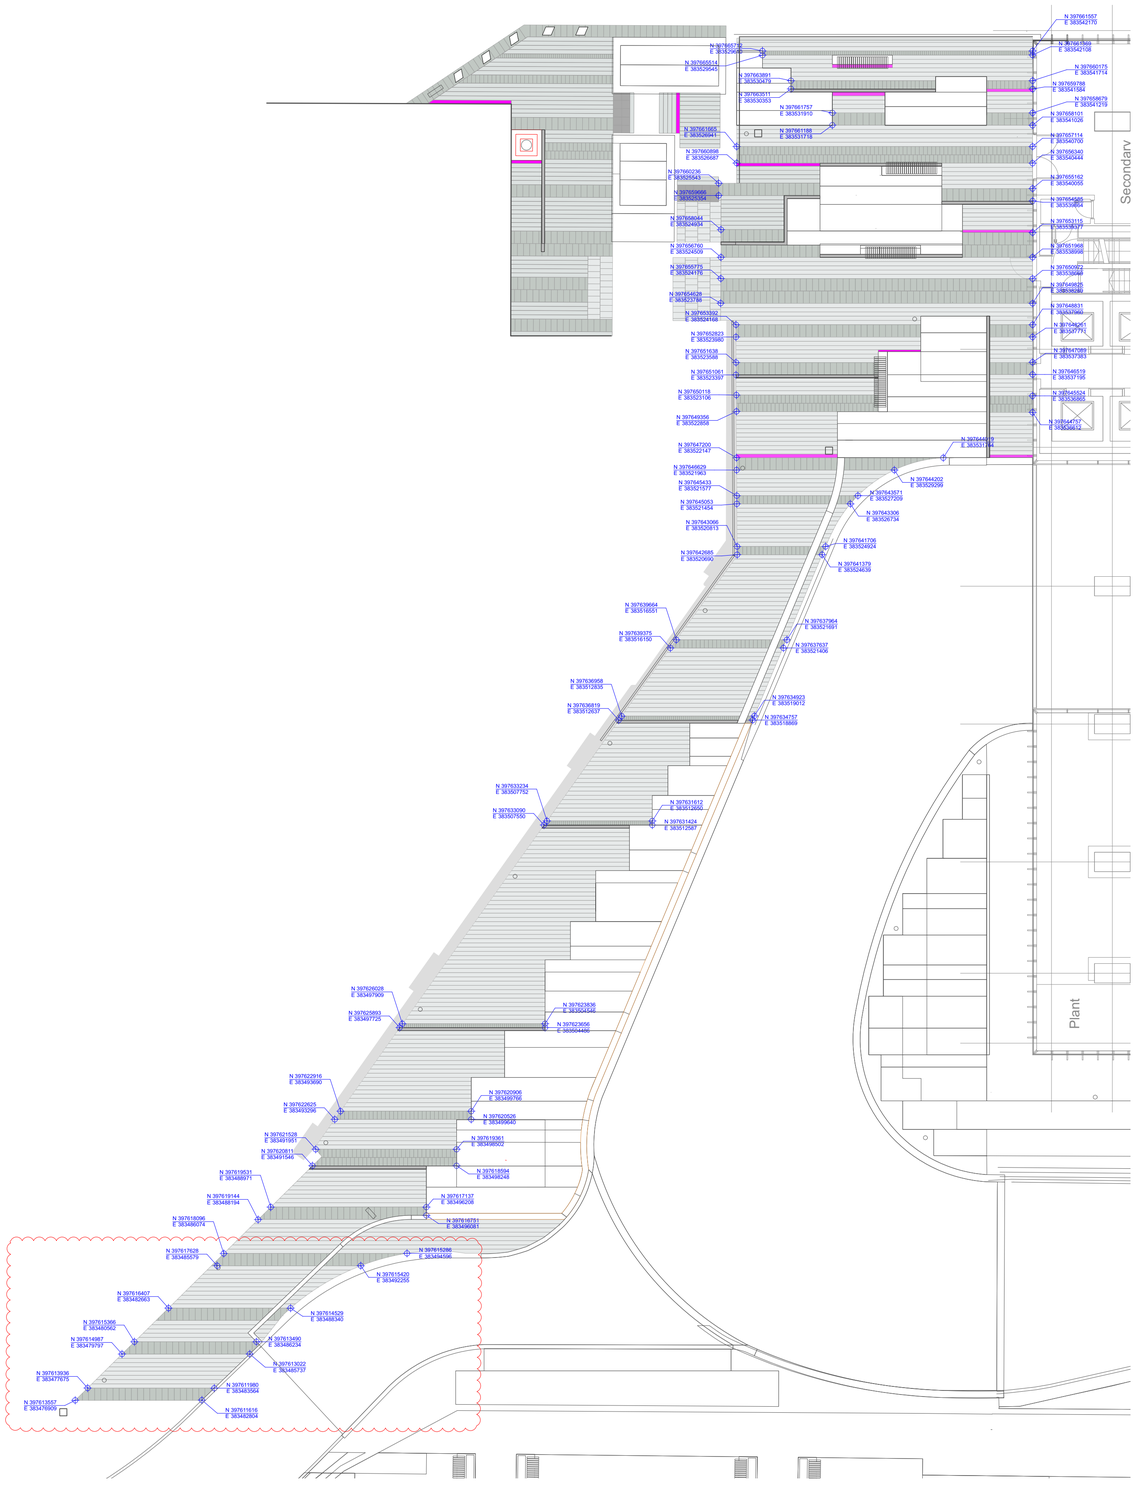



1 Paving Swatch
Scale: 1:150

ROW HEIGHT TO BE CUT TO FIT

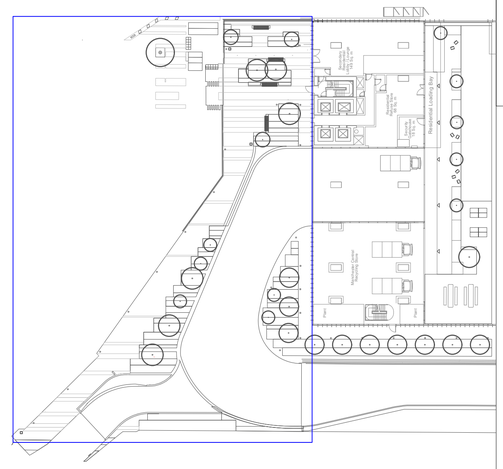

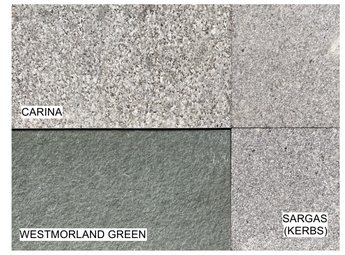

PAVING SWATCH - DRY

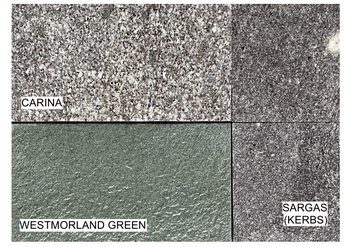

PAVING SWATCH - WET

NOTES:
1. Do not scale from this drawing.
2. Always work to noted dimensions.
3. All dimensions are in millimetres unless otherwise stated.
4. All setting out, levels andC dimensions to be agreed on site.
5. The dimensions of all materials must be checked on site before being laid out.
6. This drawing must be read with the relevant specification clauses and detail drawings.
7. Order of construction and setting out to be agreed on site.

Revision	Date	Description	Drawn	Apprvd.
S4-C02	15.09.22	Southern bands updated.	TF	KR
S4-C01	13.09.22	Setting out points added.	TF	KR
S1-P03	19.08.21	Stone specifications updated	TF	KR
S1-P02	04.08.21	Unit sizes updated	TF	KR

Planit I.E. Limited

E: info@planit-ie.com **W:** planit-ie.com

MANCHESTER
2 Back Grafton St , Altrincham, WA14 1DY
T: 0161 928 9281

LONDON
Unit 6 Waterside, 44-48 Wharf Road, London, N1 7UX
T: 0207 253 5678

LIVERPOOL
Tempest 5.3, 12 Tithebarn Street, Liverpool, L2 2DT
T: 0151 363 1230

Client ASK

Project Viadux, Greater Bridgewater Street Stair and Lift

Drg Title Paving Schedule

Created on	Created by	Approved by
30.07.21	TF	KR

Scale	Size	Workstage
Varies	A1	Stage 5

Drg No. VIA-PLA-XX-XX-DR-L-5006

Suitability S4

Revision C02

© Planit I.E. Limited