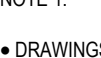


LEGEND

	EXISTING WALLS
	OUTSIDE DENSE
	OUTSIDE ARCHITECTURAL SCOPE
	CONCRETE SLAB
	DENSE LINE

NOTE 1:

- DRAWINGS TO BE READ IN ACCORDANCE WITH THE HERITAGE, PLANNING AND DESIGN AND ACCESS STATEMENTS.
- WORKS SUBJECT TO THE LANDLORD'S APPROVAL.
- EXISTING COLUMNS TO BE RETAINED AND RESTORED.


NOTE 2:

THE SECTION REPRESENTS THE HIGH LEVEL STRUCTURE REQUIRED AT AN SCHEMATIC LEVEL. PLEASE REFER TO STRUCTURAL ENGINEER DRAWINGS FOR DETAIL ON THE STRUCTURE.

THE STRUCTURAL WORKS WILL PROVIDE AN OPEN PLAN AS PER THE ORIGINAL SCHEME. PLEASE REFER TO DESIGN AND ACCESS STATEMENT FOR DETAIL.



JOB NUMBER: 1357
CREATED DATE: 22.04.24
DRAWN BY: PG
SCALE: 1:50@A0; 1:100@A2

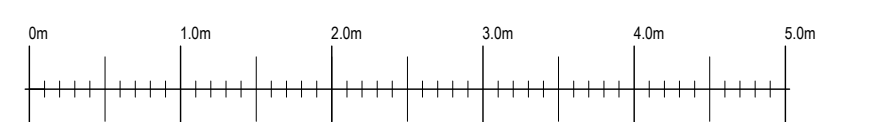

REV:	DATE:	DESCRIPTION:	BY:
A	25.06.24	REVISED PLANNING APPLICATION	PG
B	17.07.24	REVISED PLANNING APPLICATION	PG